



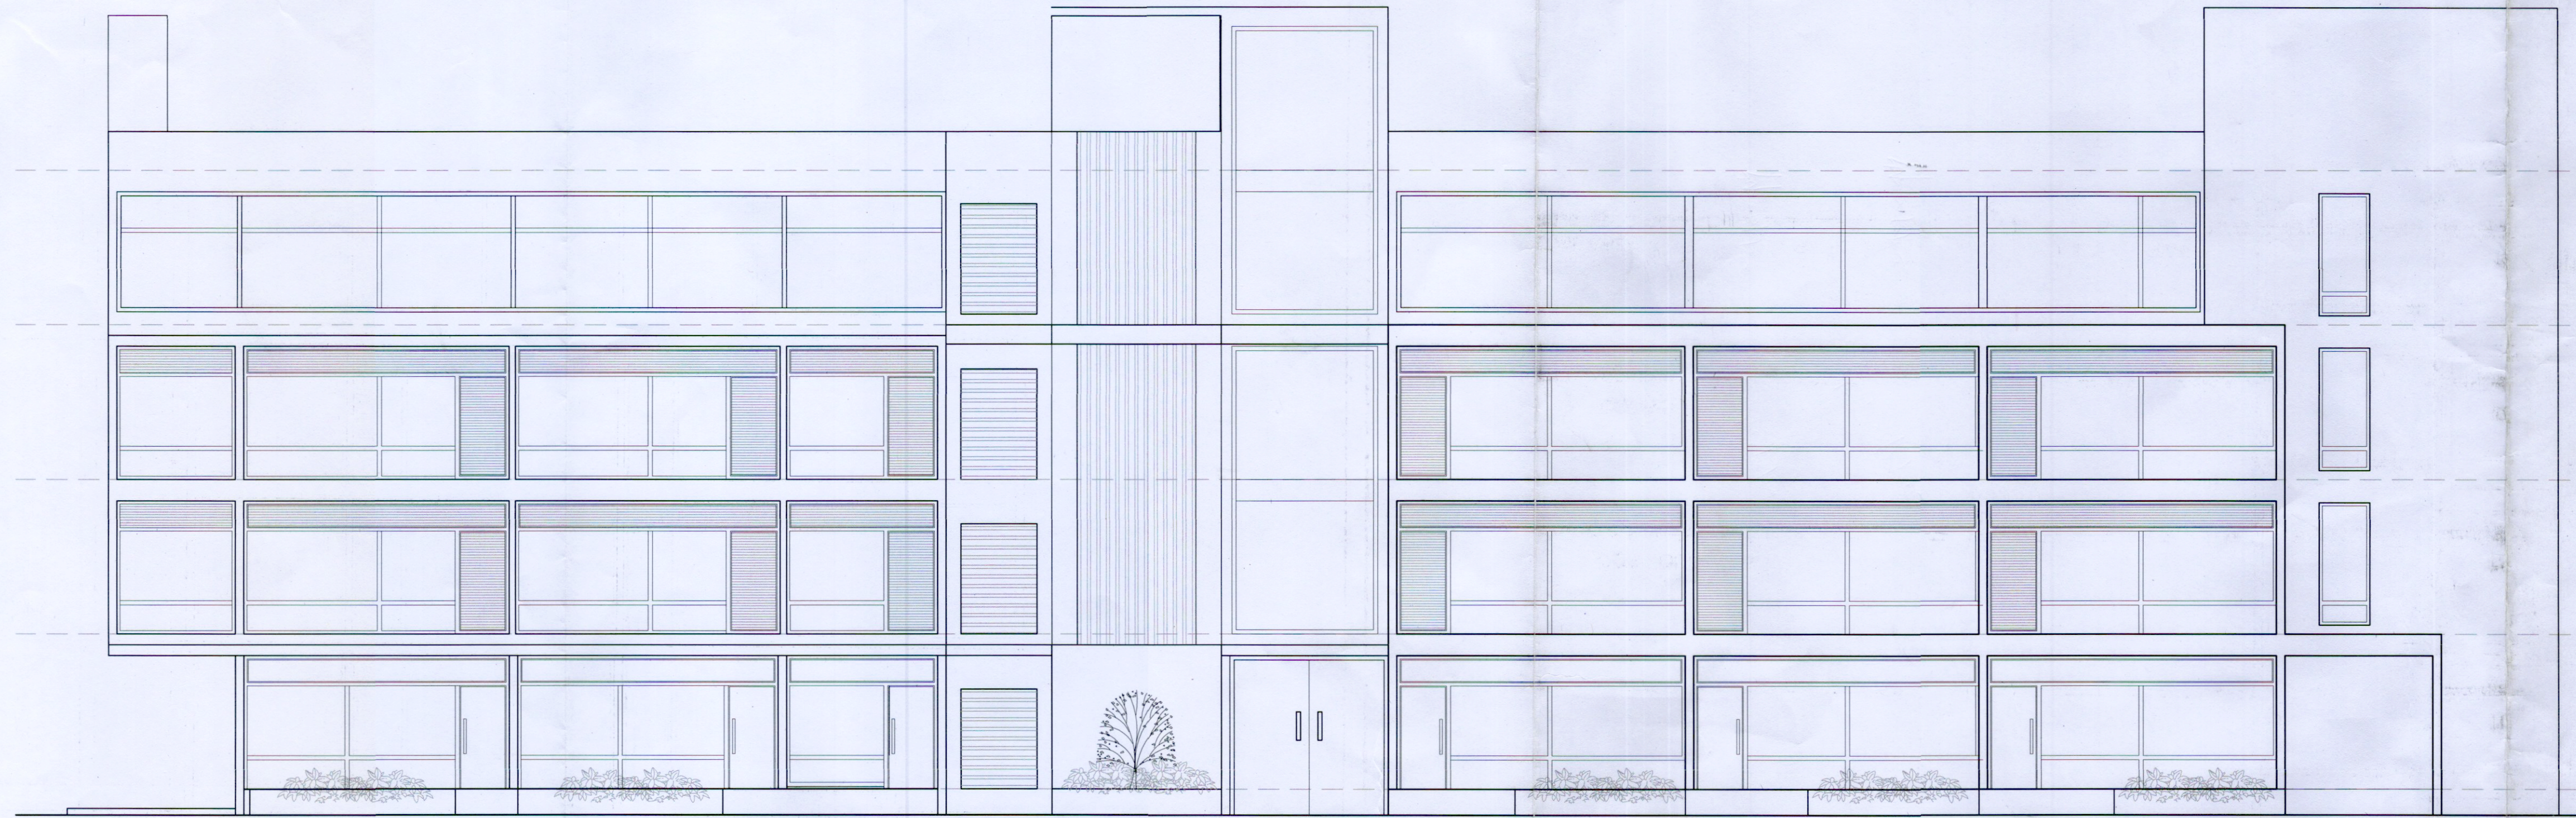

D BLOCK FRONT ELEVATION

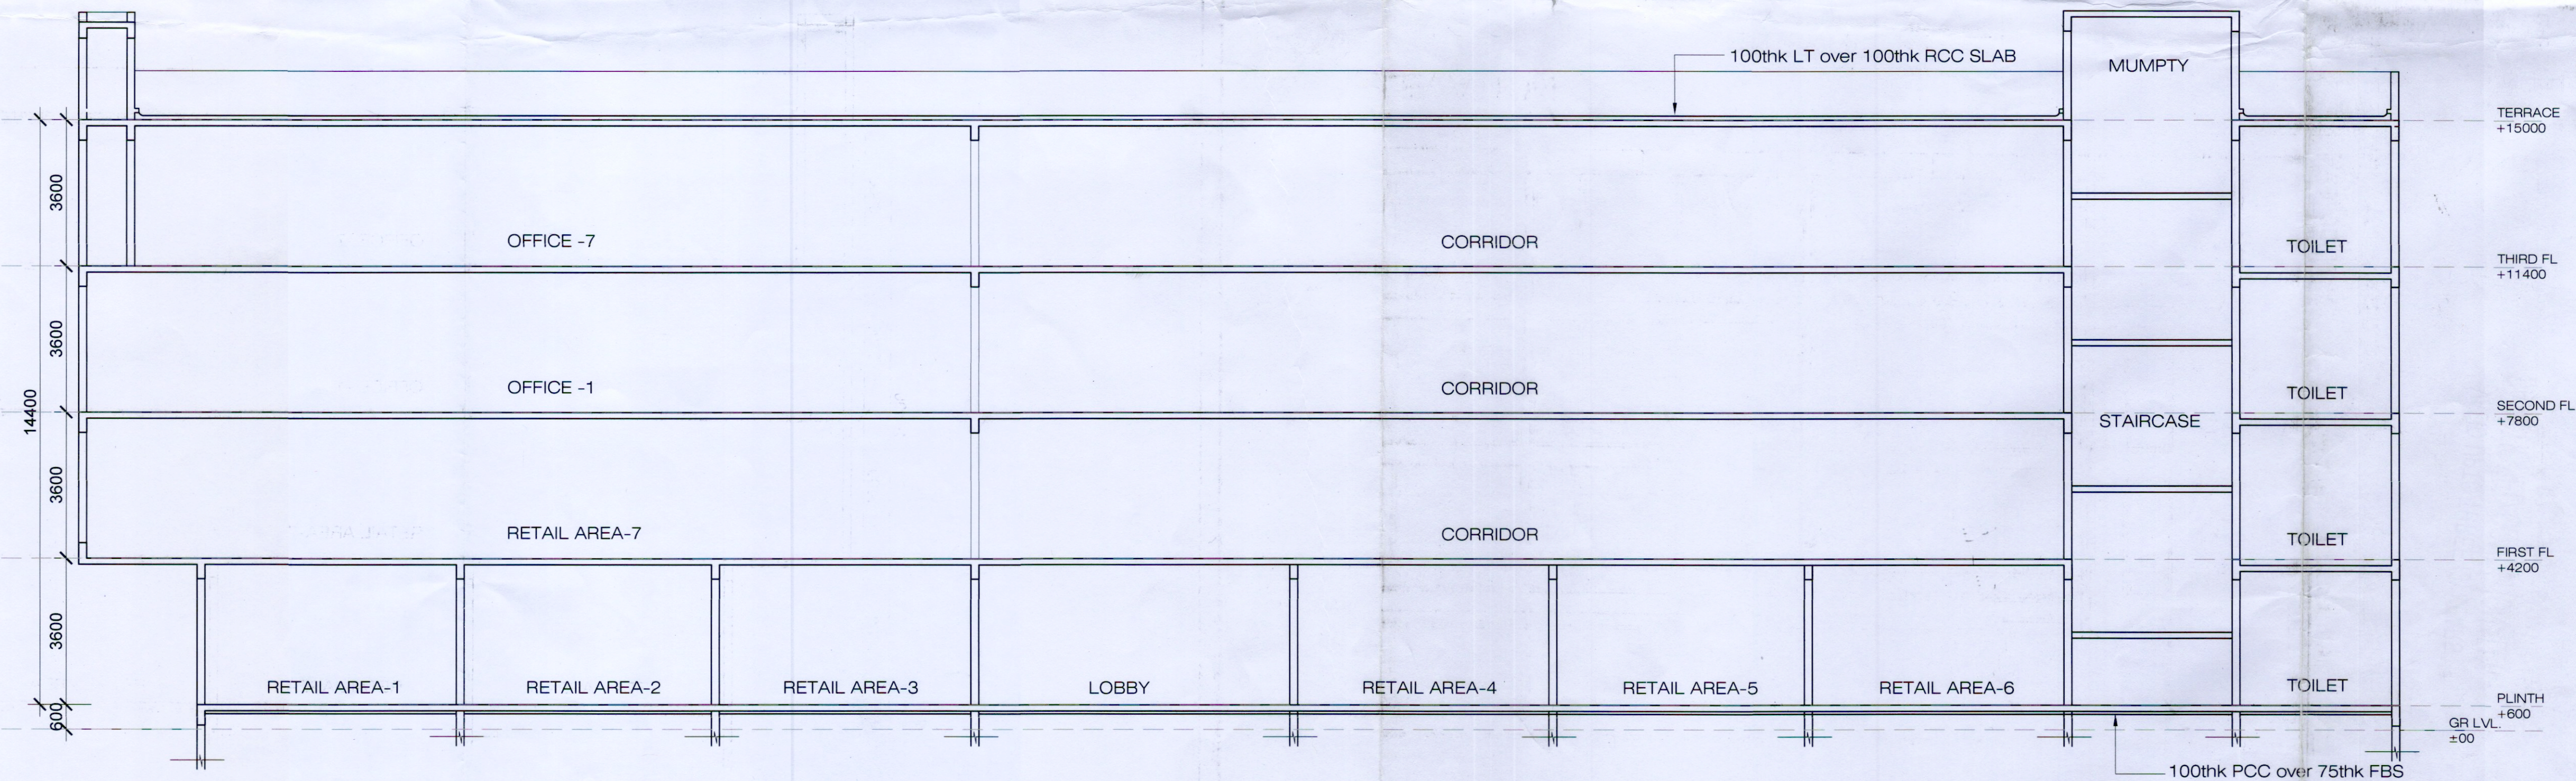

SECTION-BB'

PROJECT:
 PROPOSED PLAN OF 2NOS. G+IV STORIED
 RESIDENTIAL BUILDING, 1NO. G+III
 STORIED COMMERCIAL BUILDING & 1 NO.
 G+II STORIED BUILDING FOR GUEST
 HOUSE OF M/S JALAN BUILDERS PVT. LTD.
 AT MOUZA - GANGAJOARA, J.L. NO.-18, DAG
 NO 567,568 & 571. R.S.DAG NOS. 587,588 &
 591(RESPECTIVELY), UNDER L.R.KHATIAN
 NOS. 1382,1383,1384,2805,2833, 2834 &
 2835. P.O.-NAYABAD,
 P.S.-NERANDRAPUR, DIST.- SOUTH 24
 PARGANAS. PIN-700150, WITHIN THE LIMIT OF
 KAMRABAD GRAM PANCHAYAT.

SPECIFICATION:
 ALL DIMENSIONS ARE IN MM UNLESS OTHERWISE MENTIONED
 ALL EXT WALLS ARE 200MM THK & INT WALL ARE 100MM THK
 ALL PLASTERING ARE IN RATION OF 1:3 & 1:4 RESPECTIVELY INSIDE &
 OUTSIDE
 ALL CIVIL & RCC WORKS CONFORM TO STANDARD IS CODES
 ALL PRECAUTIONS SHALL BE TAKEN DURING TIME OF CONSTRUCTION

CERTIFICATE OF OWNER

Jalan Builders Pvt. Ltd.
 Director
 SIGNATURE OF OWNER

CERTIFICATE OF STRUCTURAL ENGINEER

SANJIB GUHA
 STRUCTURAL CONSULTANT
 BSC, BICE, FIE, Chartered Engineer
 NKDA empanelled No - 1077/2023
 KMC empanelled No - 1077/2023
 NKDA empanelled No - 1077/2023
 SIGNATURE OF ENGINEER

CERTIFICATE OF ARCHITECT

AYAN SEN, ARCHITECT
 CA / 68 / 23092
 SIGNATURE OF ARCHITECT

LEGENDS:
 ELEVATIONS & SECTIONS (2)
 SCALE: 1:100

NORTH:

SHEET NO. : 9

NIRMAN CONSULTANT
 AL-5, ST. NO. 7, ACTION AREA-I, NEW TOWN
 RAJARHAT, KOLKATA-700156.
 NIRMAN CONSULTANTS

PROJECT ARCHITECT:-
AYAN SEN
 ARCHITECTS, URBAN
 DESIGNER AND PLANNERS
 BLOCK-AL 57,
 SALT LAKE, SECTOR-II,
 KOLKATA-700091
 # 033-2321-6976 / 4277
 e-mail:-asaudp@yahoo.com

