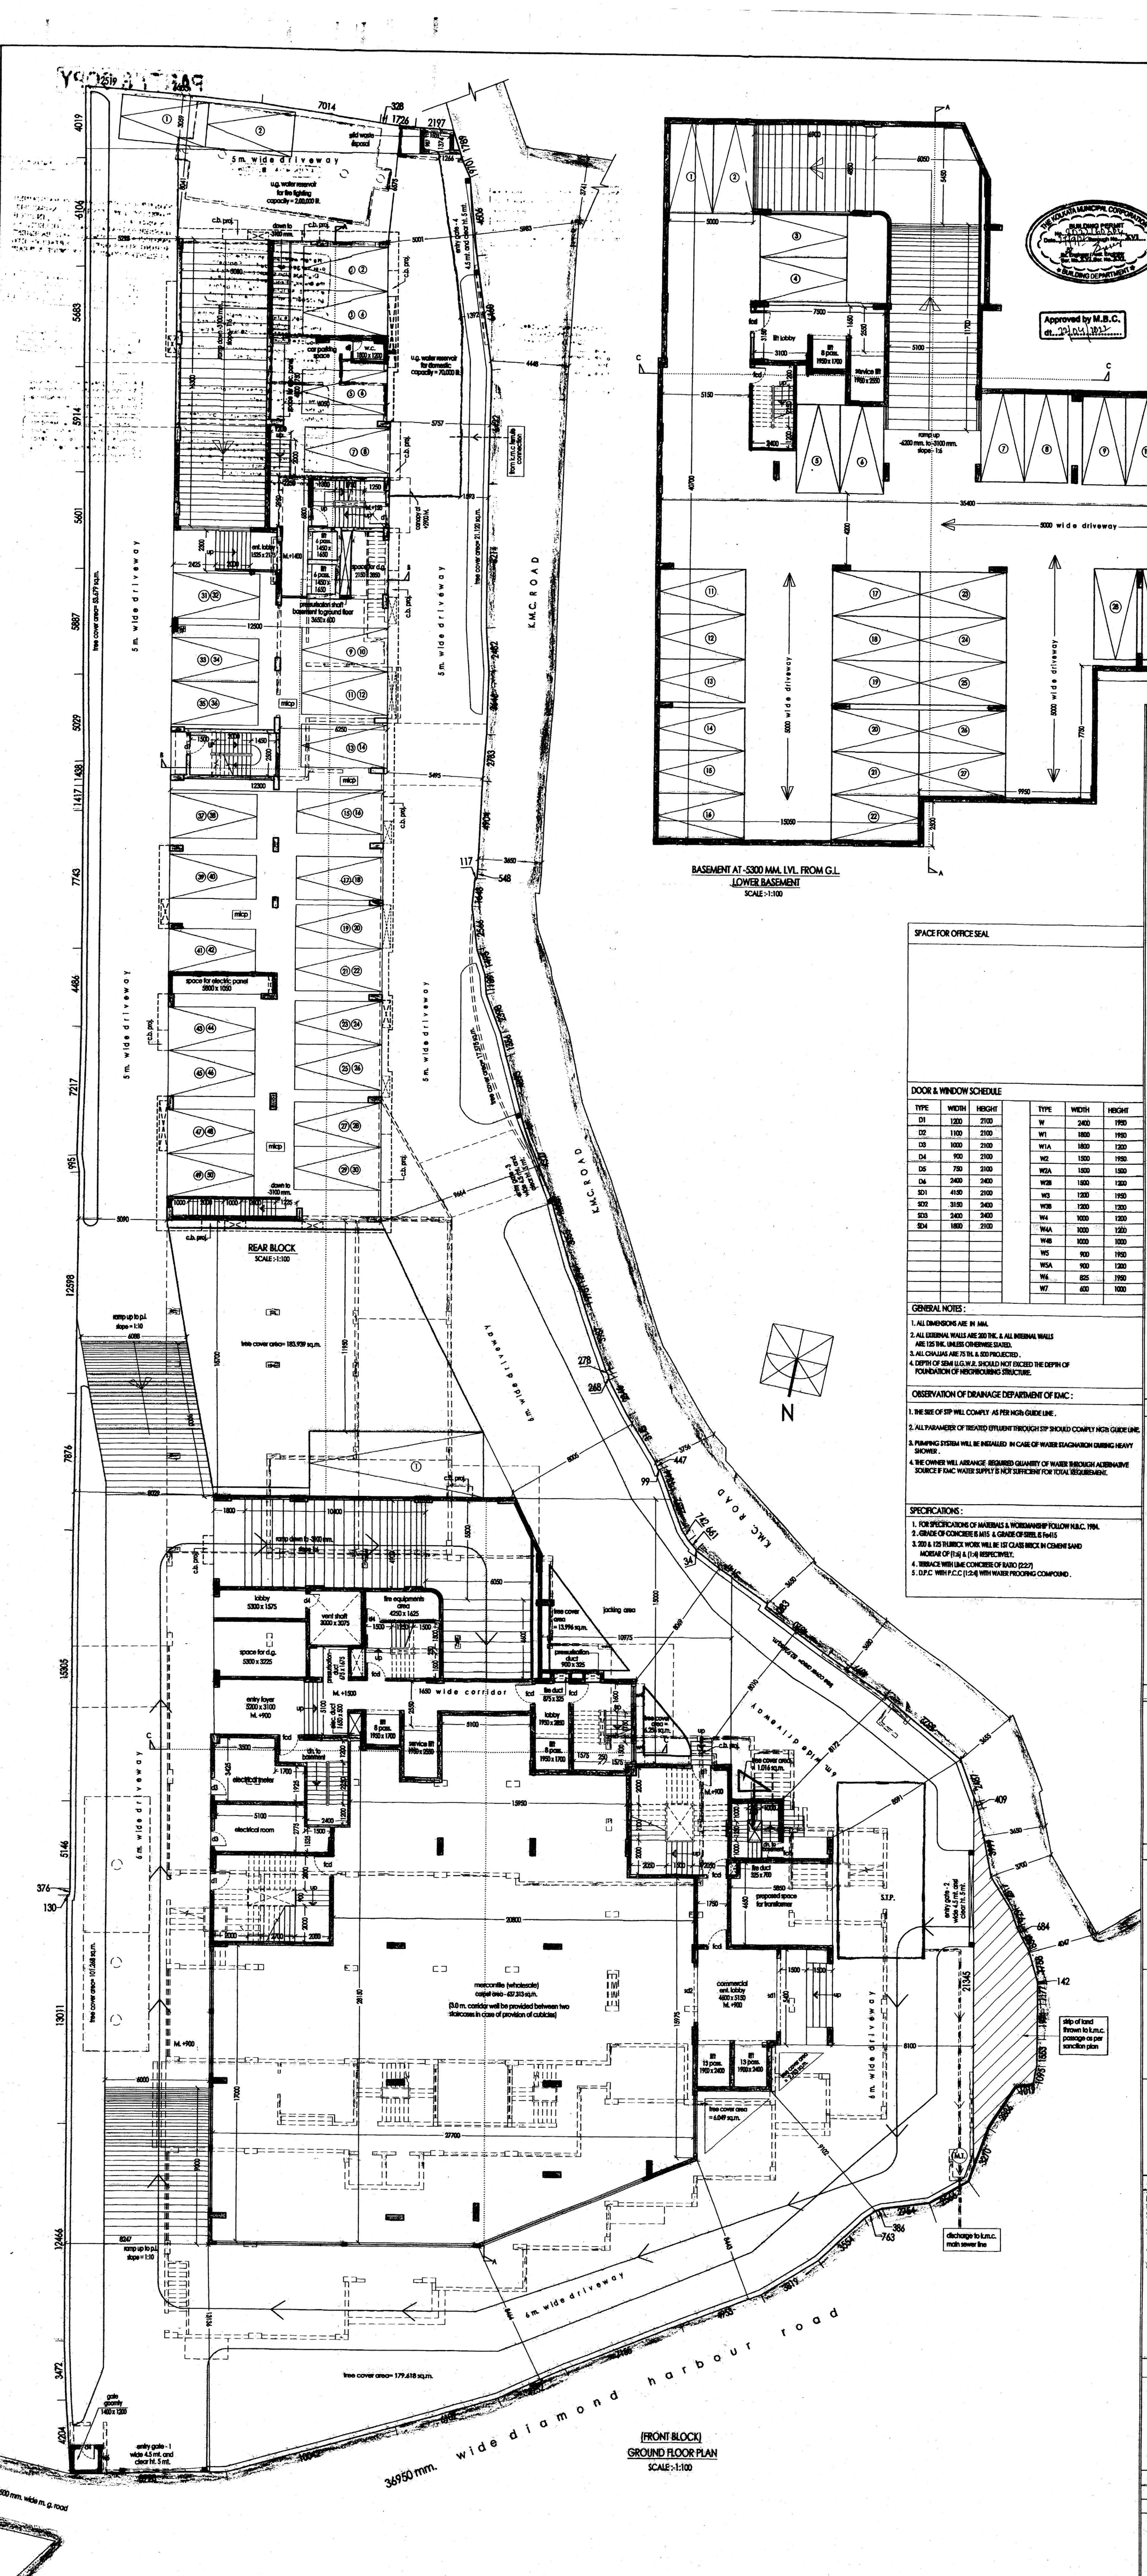
5 m. wide driveway
K.M.C. ROAD
REAR BLOCK
SCALE : 1:100
(FRONT BLOCK)
GROUND FLOOR PLAN
SCALE : 1:100
wide diamond harbour road
BASEMENT AT -5300 MM. LVL. FROM G.L.
LOWER BASEMENT
SCALE : 1:100
5000 wide driveway
6000 wide driveway
8000 wide driveway
10400
tree cover area= 179.618 sq.m.
tree cover area= 183.939 sq.m.
tree cover area= 107.268 sq.m.
tree cover area= 21.128 sq.m.
tree cover area= 4.047 sq.m.
tree cover area= 1.016 sq.m.
tree cover area= 13.996 sq.m.
jacking area
lobby 3300 x 1575
space for d.g. 2200 x 3225
entry foyer 3300 x 3100
electrical meter
electrical room
fire equipments area 4250 x 1625
1600 wide corridor
fire duct 975 x 375
fire duct 1575 x 375
pressurization duct 1425 x 375
vent shaft 3000 x 3075
lift 6 pass. 1900 x 1700
service lift 1900 x 2000
lift 13 pass. 1900 x 3400
lift 8 pass. 1900 x 2400
lift 6 pass. 1900 x 1700
commercial ent. lobby 4600 x 3100
commercial ent. lobby 3000 x 3100
mercantile (wholesale) carpet area - 432.243 sq.m.
(5.0 m. corridor will be provided between two staircases in case of provision of cubicles)
prepared space for transformer
S.T.P.
entry gate 2 wide 6.5 mt. and clear ht. 5 mt.
entry gate - I wide 4.5 mt. and clear ht. 5 mt.
gate capacity 1400 x 1200
slip of land thrown to k.m.c. passage as per sanction plan
discharge to k.m.c. main sewer line
ramp up to p.l. slope = 1:10
ramp down to -3600 mm.
up to basement
up to terrace
M. +900
M. +1500
M. +1800
M. +1920
M. +2400
M. +2700
M.