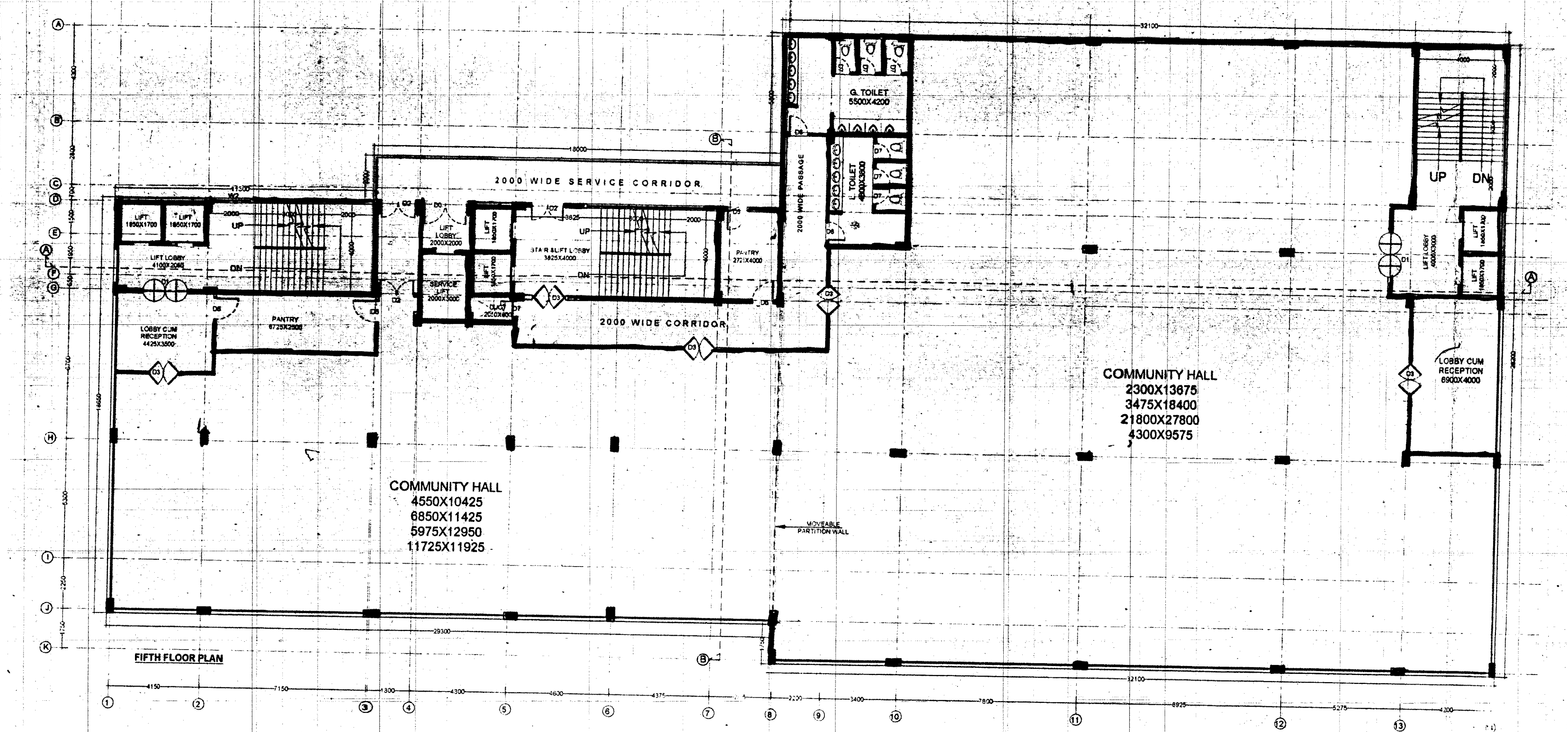

FIFTH FLOOR PLAN

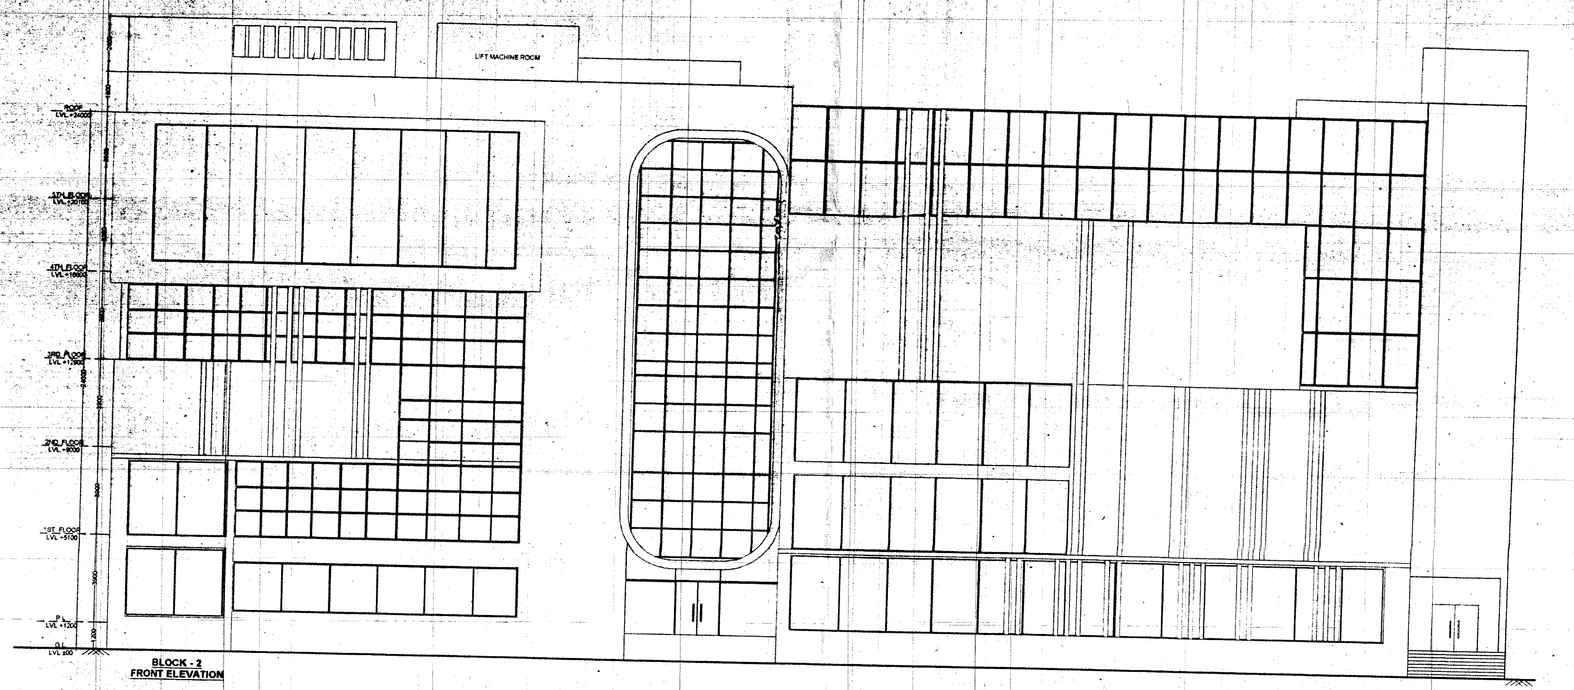

BLOCK - 2
FRONT ELEVATION

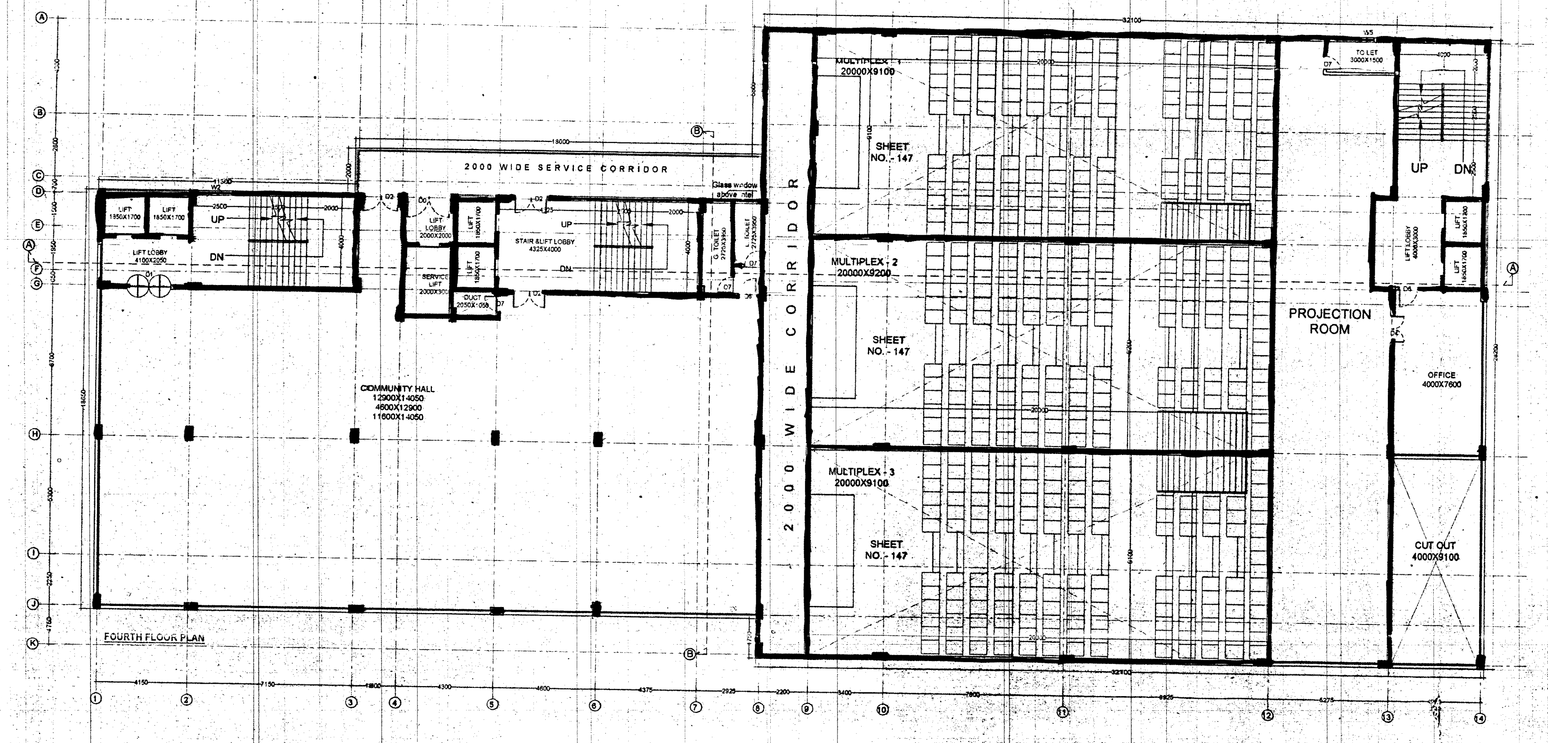

FOURTH FLOOR PLAN

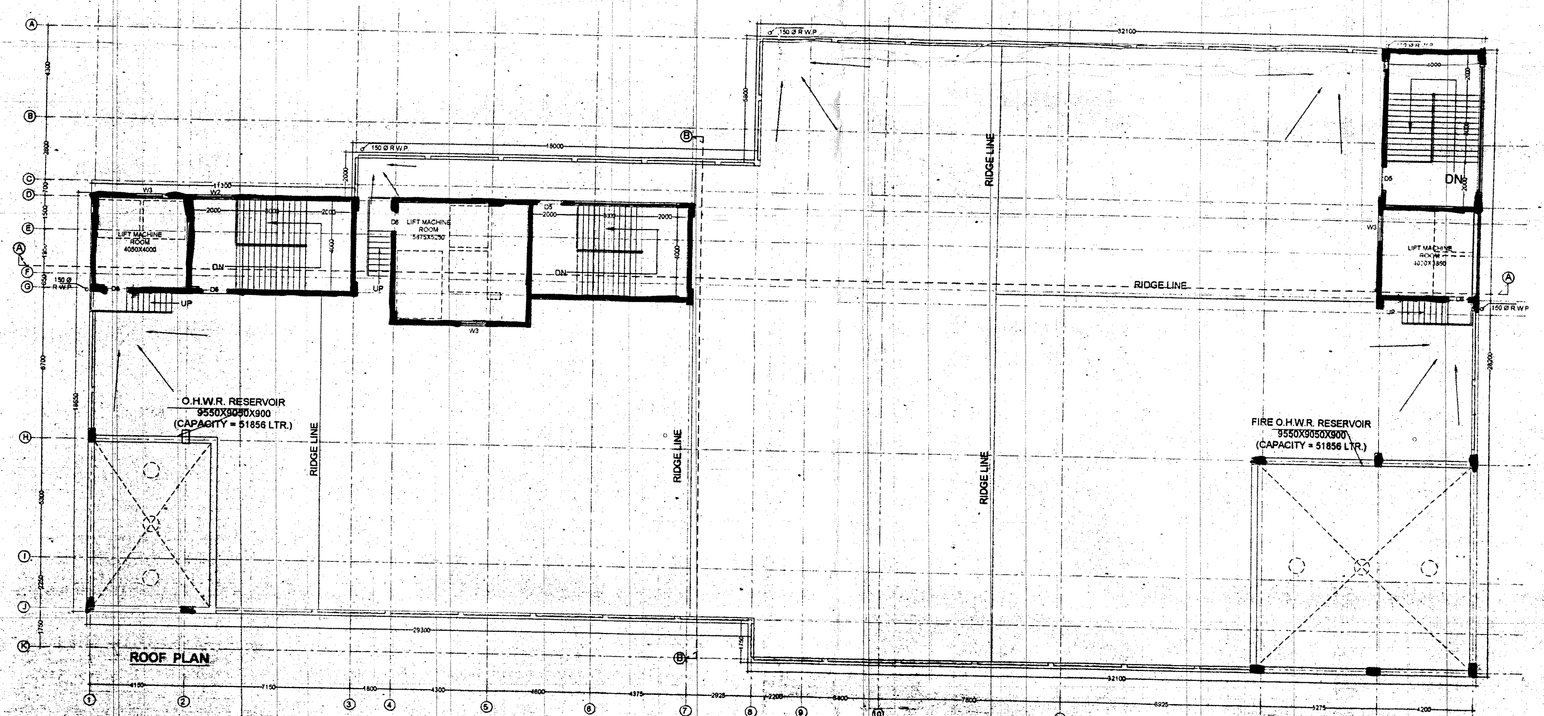

ROOF PLAN

DOOR SCHEDULE :-			
DOOR MARK	DOOR SIZE	SILL	TYPE
D0	2000 X 2400	-	
D1	2000 X 2400	-	GLASS
D2	1500 X 2400	-	
D3	1500 X 2400	-	GLASS
D5	1050 X 2400	-	
D6	900 X 2400	-	
D7	750 X 2100	-	
D8	1200 X 2400	-	
FCD3	1500 X 2400	-	
FCD4	2000 X 2400	-	

WINDOW SCHEDULE :-		
WINDOW MARK	WINDOW SIZE	SILL
W2	1500 X 1650	750
W3	1200 X 1650	750

CERTIFICATE OF G.S.E.
I HEREBY CERTIFY THAT THE FOUNDATION AND SUPERSTRUCTURE OF THE BUILDING PROPOSED FOR CONSTRUCTION ON BURDWAN ,MOUZA-GODA. JL-41 DAG NO-2194,2195,KHATIAN NO-45. UNDER THE JURISDICTION OF BURDWAN MUNICIPALITY HAVE BEEN PERSONALLY INSPECTED AND SO DESIGNED BY ME/ US WILL MAKE SUCH FOUNDATION AND SUPER STRUCTURE SAFE IN ALL RESPECT INCLUDING THE CONSIDERATION OF BEARING CAPACITY AND SETTLEMENT OF SOIL AND OTHER CONDITIONS, IF ANY, CONFORMING TO ALL STIPULATIONS OF ALL RELEVANT I.S CODE OF PRACTICE AND NATIONAL BUILDING CODE.

ALOK ROY
Empanelled Geotechnical Engineer
Kolkata Municipal Corporation
Class-I, No.- G.T./11
64, Milan Park,
Kolkata-700 084
Signature of Geo-technical Engineer
(Name, address and empanelment No.)

Subhradeep Chakraborty
B.E.E. (JU) A.I.E. M.I.S.
Enrolled Structural Engineer of W.B.
No.- STER/NKDA/10.00372
Signature of Structural Engineer
(Name, address and empanelment No.)

CERTIFICATE OF ARCHITECT
I DO HEREBY CERTIFY THAT PLANS, ELEVATIONS AND SECTIONS AND OTHER STRUCTURAL DETAILS OF THE PROPOSED BUILDING ON BURDWAN, MOUZA-GODA. JL-41 DAG NO-2194,2195,KHATIAN NO-45. UNDER THE JURISDICTION OF BURDWAN MUNICIPALITY HAVE BEEN PREPARED IN CONFORMITY WITH ALL RELEVANT PROVISIONS UNDER THE WEST BENGAL MUNICIPAL (BUILDING) RULES, 2007. THIS ALSO TO CERTIFY THAT ALL AIRPORT AUTHORITY, POLLUTION CONTROL BOARD, TELECOMMUNICATION DEPARTMENT ETC. AS APPLICABLE IN THIS REGARD, ARE ALSO ENCLOSED WITH THE APPLICATION FOR SEEKING APPROVAL OF THE PLAN TO CONSTRUCT/ RECONSTRUCT/ ADDITION TO/ ALTERATION OF THE BUILDING ON THE SAID PLOT.

GOPAL CHANDRA PAUL
Architect
Reg. No.-CA/2002/20504
Signature of Architect
(Name, address and Empanelment No.)

SIG. OF CHAIRMAN

Office of the Building Authority
Engineering Dept.
Burdwan Municipality

SIG. OF HEALTH OFFICER | SIG. OF ASST. ENGINEER

DEVELOPER : RDB REALTY & INFRASTRUCTURE LIMITED
Off : Bikanir Building,1st floor Room no 10,9,1, Lalbazar Street, Kolkata- 700 001, Phone : +91 33 2242 0588, Fax : +91 33 2242 0588, E-mail : marketing@rdbindia.com, Website : www.rdbindia.com

For RDB REALTY & INFRASTRUCTURE LTD
(as Constituted Attorney of Burdwan Municipality)
Director

RDB REALTY & INFRASTRUCTURE LTD.
Director
SIGN. OF OWNER :

NOTE
1. ALL DIMENTION IN MM UNLESS OTHERWISE MENTIONED.
2. ALL EXTERNAL WALLS ARE 200 MM THK. AND INTERNAL WALLS ARE 125 MM THK. UNLESS NOTED
3. DEPTH OF U.G.R. SHOULD NOT EXCEED THE DEPTH OF NEIGHBOURING R.C.C FOUNDATION.
4. PROPORTION OF MORTAR IS (1:6) FOR 200 THK. &(1:4)FOR 125 & OTHERS WALL.
5. GRADE OF CONCRETE = M20 & M25
6. GRADE OF STEEL FOR CONCRETE Fe415.
7. ALL WORKS SHALL CONFORM TO I.S BUILDING CODE 456-2000.
8. NO REINFORCEMENT IS TO BE EXPOSED BEYOND CONC. FOR TIME DURING CASTING OR LATER.

CONSULTANT :
Archistix consultant
17/32, DAKSHINDARI ROAD, Kolkata-700 048 (NEAR ULTADANGA V.I.P BRIDGE)
Tel : 3257 6506, 2534 0561, E-mail - archistix@yahoo.co.in/ archistixconsultant@gmail.com

PROJECT :
PROPOSED (B+G+V) STORIED COMMERCIAL CUM (B+G+XI) STORIED RESIDENTIAL BUILDING AT BURDWAN ,MOUZA-GODA. JL-41.DAG NO-2194,2195.KHATIAN NO-45.

	NAME	DATE
DSGN	GOPAL CH. PAUL	
DRWN	S. SANTRA	
CHKD	GOPAL CH. PAUL	
APPD	GOPAL CH. PAUL	27.11.2017

TITLE : ARCHITECTURAL DRAWING
BLOCK - 2 (COMMERCIAL)
FOURTH, FIFTH, ROOF FLOOR PLAN & ELEVATION

SCALE 1:125
SHEET / AR 04

DRG. No. AC-202-AR/S-27-111-171-04 | SIZE A0 | REV. R0

RELEASED FOR ☐ PRELIMINARY ☐ TENDER ☑ SANCTION ☐ APPROVAL ☐ CONSTRUCTION

DRAWING STATUS ☑ ARCHITECTURAL ☐ STRUCTURAL ☐ ELECTRICAL ☐ PLUMBING

(6)

Burdman Management
Page Intentionally Blank
File Material Only
Date
Initials