STRUCTURAL ENGINEERS' CERTIFICATE

THE STRUCTURAL DESIGN AND DRAWINGS OF BOTH FOUNDATION & SUPERSTRUCTURE OF THE BUILDING HAS BEEN DRAWN BY ME CONSIDERING ALL POSSIBLE LOADS INCLUDING THE SEISMIC LOAD AS PER THE NATIONAL BUILDING CODE OF INDIA AND CERTIFIED THAT IT IS SAFE AND STABLE IN ALL RESPECTS.

RAMEN KHAN
B.A.(CIVIL), A.M.I.E.
(INDIA), M.I.E.(AUST.)
30, LAKE VIEW ROAD
Consulting Engineer

SIGNATURE OF STRUCTURAL ENGINEER

STRUCTURAL REVIEWER'S CERTIFICATE

THE STRUCTURAL DESIGN AND DRAWINGS PREPARED BY THE STRUCTURAL ENGINEER HAS BEEN REVIEWED BY ME AND CONFIRM THAT THEY ARE AS PER THE RULES AND ARE IN ORDER.

KOUSHIK SENGUPTA
ELECTRICAL & STRUCTURAL
STRUCTURAL ENGINEER (CAT-I)

SIGNATURE OF STRUCTURAL REVIEWER

ARCHITECT'S CERTIFICATE

THE PLOT HAS BEEN INSPECTED BY ME AND ON THAT BASIS I DO CERTIFY WITH FULL RESPONSIBILITY THAT THE PROPOSED BUILDING PLAN HAS BEEN DRAWN AS PER PROVISION OF K.M.C.BUILDING RULE 1990 AS AMENDED FROM TIME TO TIME. THE PLOT IS DEMARCATED BY BOUNDARY WALL FOUR SIDES. THE SITE PLAN AND LOCATION PLAN CONFORMS THE SITE.

AMBER KUMAR CHANDOKHAN
B.ARCH., M.I.A.A.A.
REG. NO. - CA/2001/19577

SIGNATURE OF ARCHITECT

FOR AMBER CREATIONS PVT. LTD.
DIRECTOR

SIGNATURE OF OWNER

TITLE:-

SECTION AA'

PROJECT:-

PROPOSED ADDITION OF TWO FLOORS & THE OTHER CHANGES TO THE UNDER CONSTRUCTION B+G+18 STORIED RESIDENTIAL & G+3 STORIED MERCANTILE BUILDING VIDE 26(20) AND (25) OF THE B.R. 2009 SANCTIONED VIDE B.P. NO.:- 2013010310 DATED:- 28.03.14 & PROPOSED DEVIATION THERE FROM APPROVED BY M.B.C. DT.: 15.01.2015 AT PREMISES NO.346, BRACKPORE TRUNK ROAD, WARD NO.-1 P.S.-COSSIPORE KOLKATA-700002

DATE :-	22.06.2016.	DRG. NO. :-	MBT-9
DRAWN		DESIGNED :-	
		SCALE :-	1:100

ARCHITECTS

AMBER CREATIONS

19B SCHOOL ROW, KOLKATA-700025
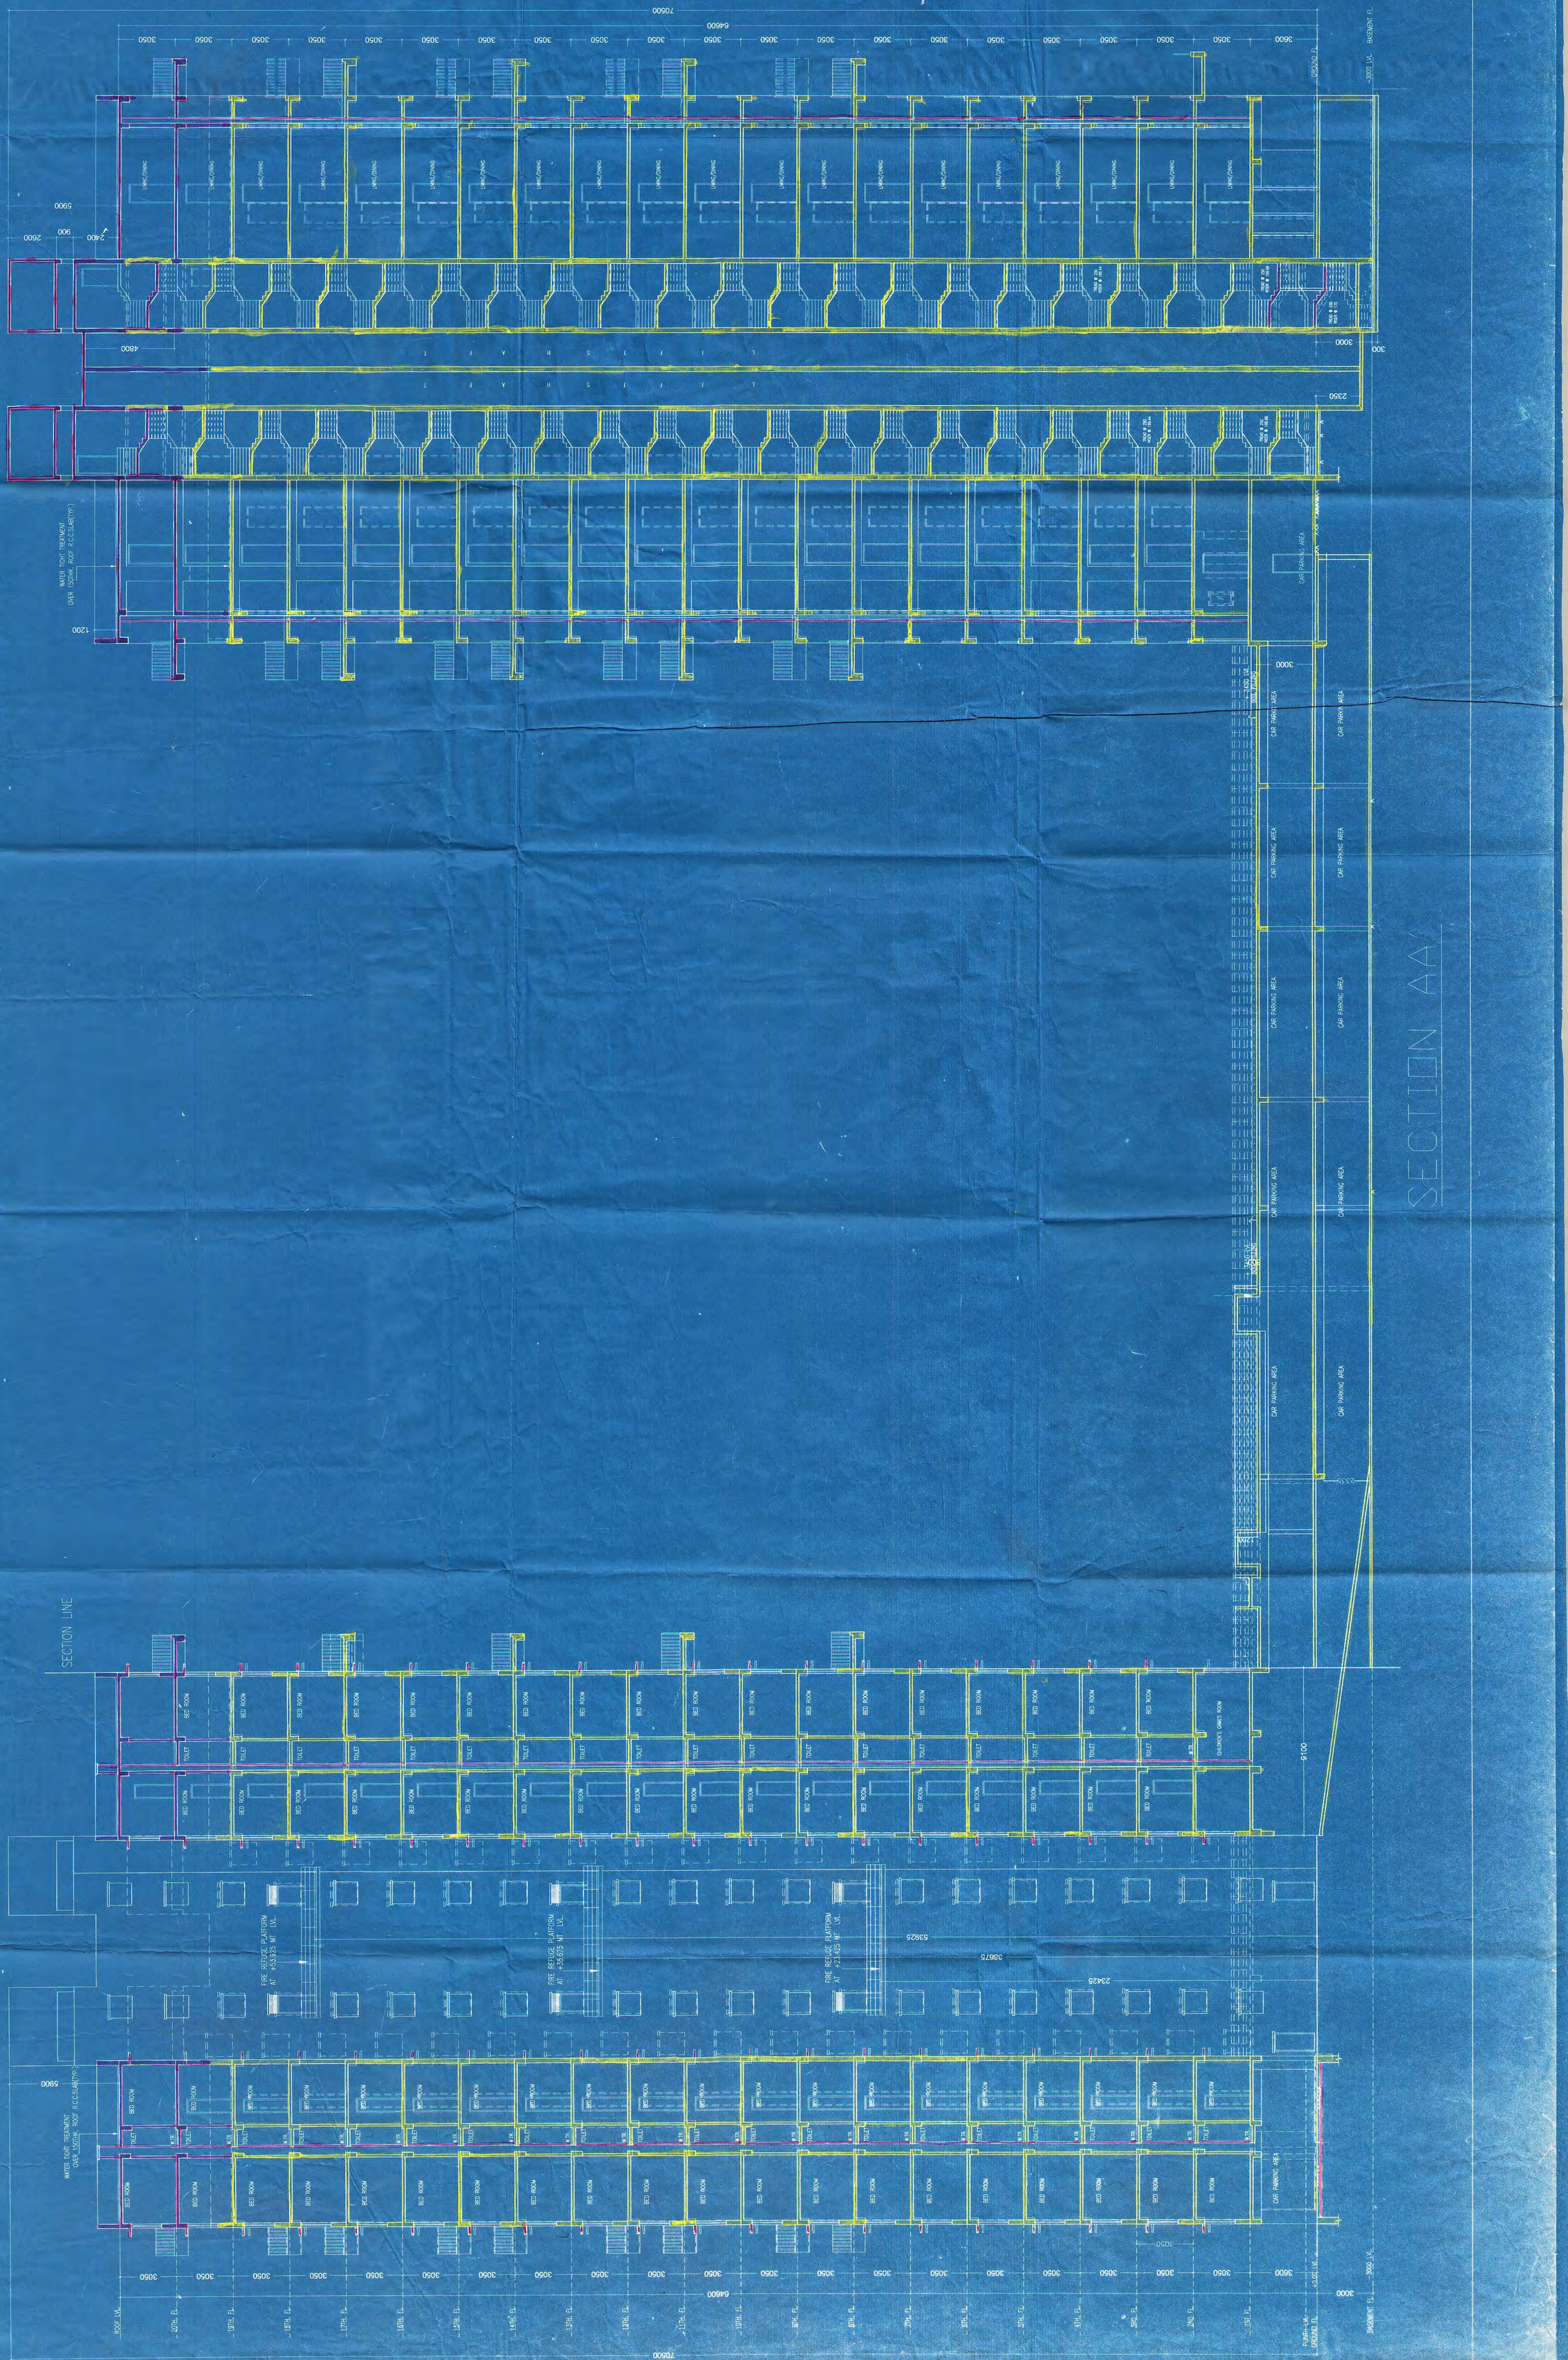
THIS DRAWING IS A PROPERTY OF AMBER CREATIONS AND BY NO MEANS SHALL THIS BE COPIED, LENT OUT IN WHOLE OR PART, WITHOUT PRIOR PERMISSION FROM THE CONSULTANTS.