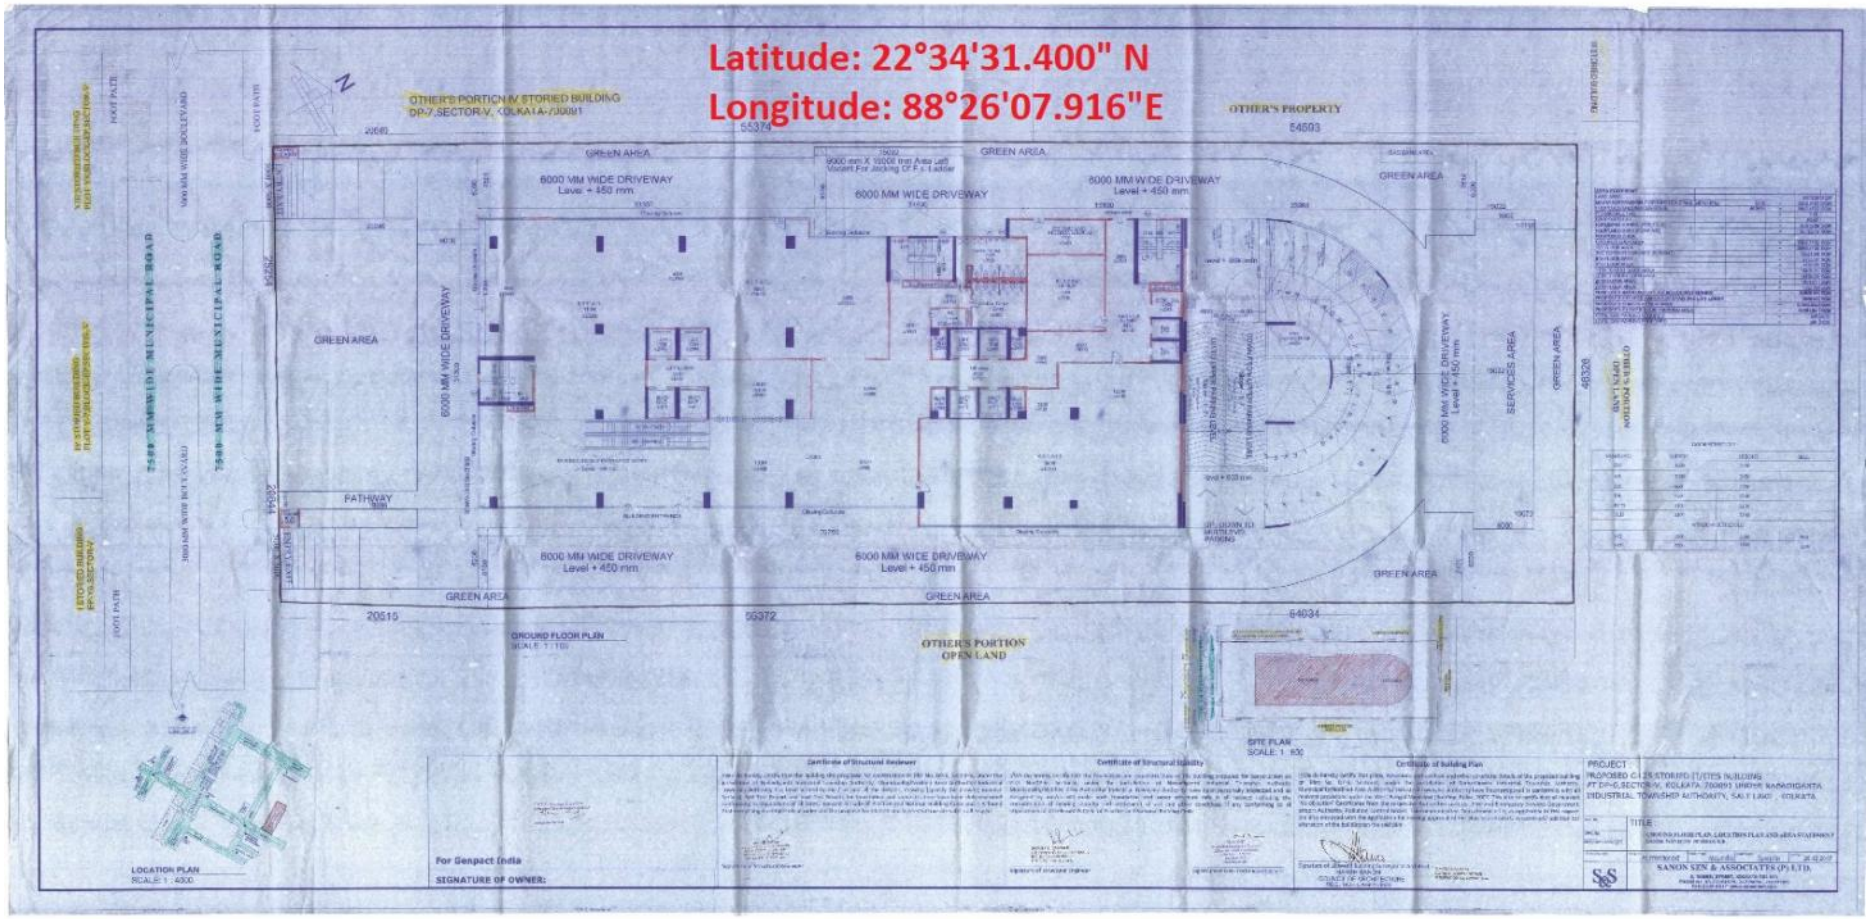
Latitude: 22°34'31.400" N
Longitude: 88°26'07.916"E
OTHER'S PORTION IV STORIED BUILDING
DP-7, SECTOR-V, KOLKATA-700091
OTHER'S PROPERTY
GREEN AREA
6000 MM WIDE DRIVEWAY
Level + 450 mm
PATHWAY
SERVICES AREA
GROUND FLOOR PLAN
SCALE 1:100
OTHERS PORTION
OPEN LAND
SITE PLAN
SCALE 1:400
LOCATION PLAN
SCALE 1 : 4000
For Genpact India
SIGNATURE OF OWNER:
Certificate of Structural Reviewer
Certificate of Structural Stability
Certificate of Building Plan
PROJECT
PROPOSED G+2 & 5 STORIED IT/ITES BUILDING
AT DP-6, SECTOR-V, KOLKATA-700091 UNDER RAJARHAT
INDUSTRIAL TOWNSHIP AUTHORITY, SALT LAKE , KOLKATA
TITLE
SANON SEN & ASSOCIATES (P) LTD.