LOCATION PLAN OF PROPOSED (G + IV) STORIED RESIDENTIAL BUILDING OF KHAITAN CONSTRUCTION LLP,ROHIT KHAITAN, AYUSH KHAITAN, ANSHUL KHAITAN, ANITA KHAITAN,RADHA KHAITAN, PRITI KHAITAN,SANDHYA KHAITAN, COMPASS TRADELINK PRIVATE LIMITED,MICROGRAPH VINIMAY PRIVATE LIMITED,NIGHTANGLE TRADERS ORIVATE LIMITED,PIONEER NIWAS PRIVATE LIMITED,BANGABHUMI CONSTRUCTIONS PRIVATE LIMITED, BANGABHUMI REAL ESTATE PRIVATE LIMITED,GREENTOWN RETAILS PRIVATE LIMITED AT

MOUZA- DHAMAITALA , J.L. NO.- 75;
L.R. KHATIAN NO.- 1349,1350,1351,1352,1353,1354,1355,1356,1357, 1358,1359,1360,1361,1362,1363,1367;
L.R. DAG NO.- 456,457,455 ;R.S. DAG NO.- 447,449,465 ; HOLDING NO.- 537;
SCHOOL ROAD (JAGADDAL) ; WARD NO.- 25;
P.S.- SONARPUR; DIST.- 24 PGS (S). UNDER RAJPUR - SONARPUR MUNICIPALITY;

N

SCALE - 1:300

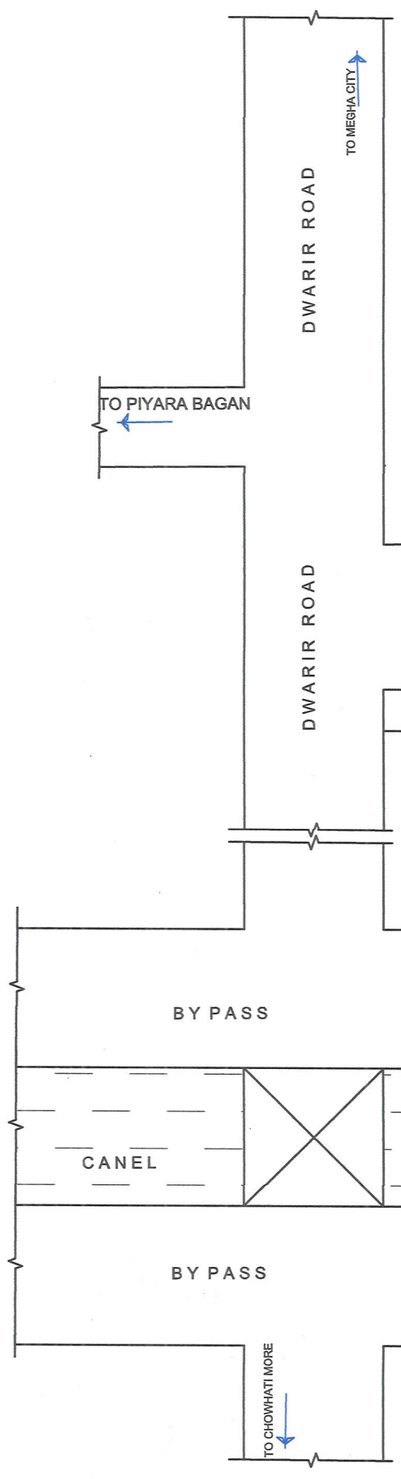

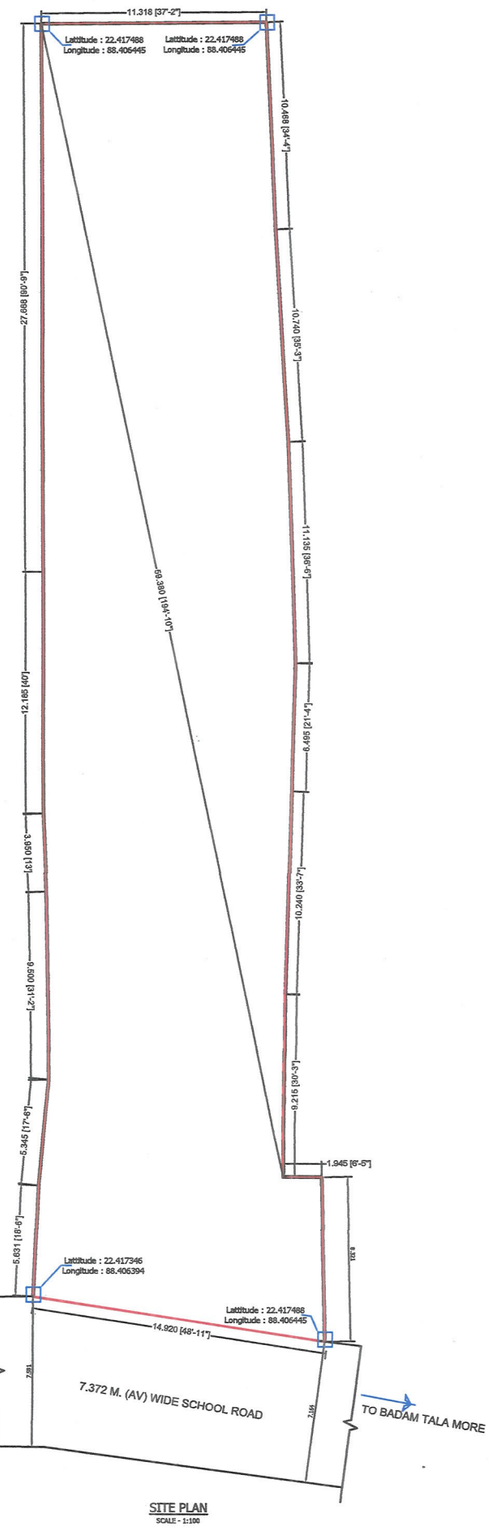

SITE PLAN
SCALE - 1:100

Tiyasi Basu (Roy)

TIYASI BASU (ROY)
ARCHITECT
PLANNER , ESTIMATOR &
ARCHITECTURAL DESIGNER
L.B.S : 252/ I RAJPUR SONARPUR MUNICIPALITY
L.B.S : 1500/ I KOLKATA MUNICIPAL CORPORATION

TIYASI BASU
L.B.S. - (CLASS -I) / 252
RAJPUR SONARPUR MUNICIPALITY
NAME OF L.B.S.