SITE PLAN FOR PREMISES NO.- 24/1A & 24/1A/1 NILMONI MITRA ROW (NILMONI MITRA ROAD), MARKED BY LOT 'A' & LOT 'B' RESPECTIVELY K.M.C. WARD NO - 005, BOROUGH- I, P.S.- CHITPORE, KOLKATA-700 002.

Latitude - 22.6053585
Longitude - 88.3772831

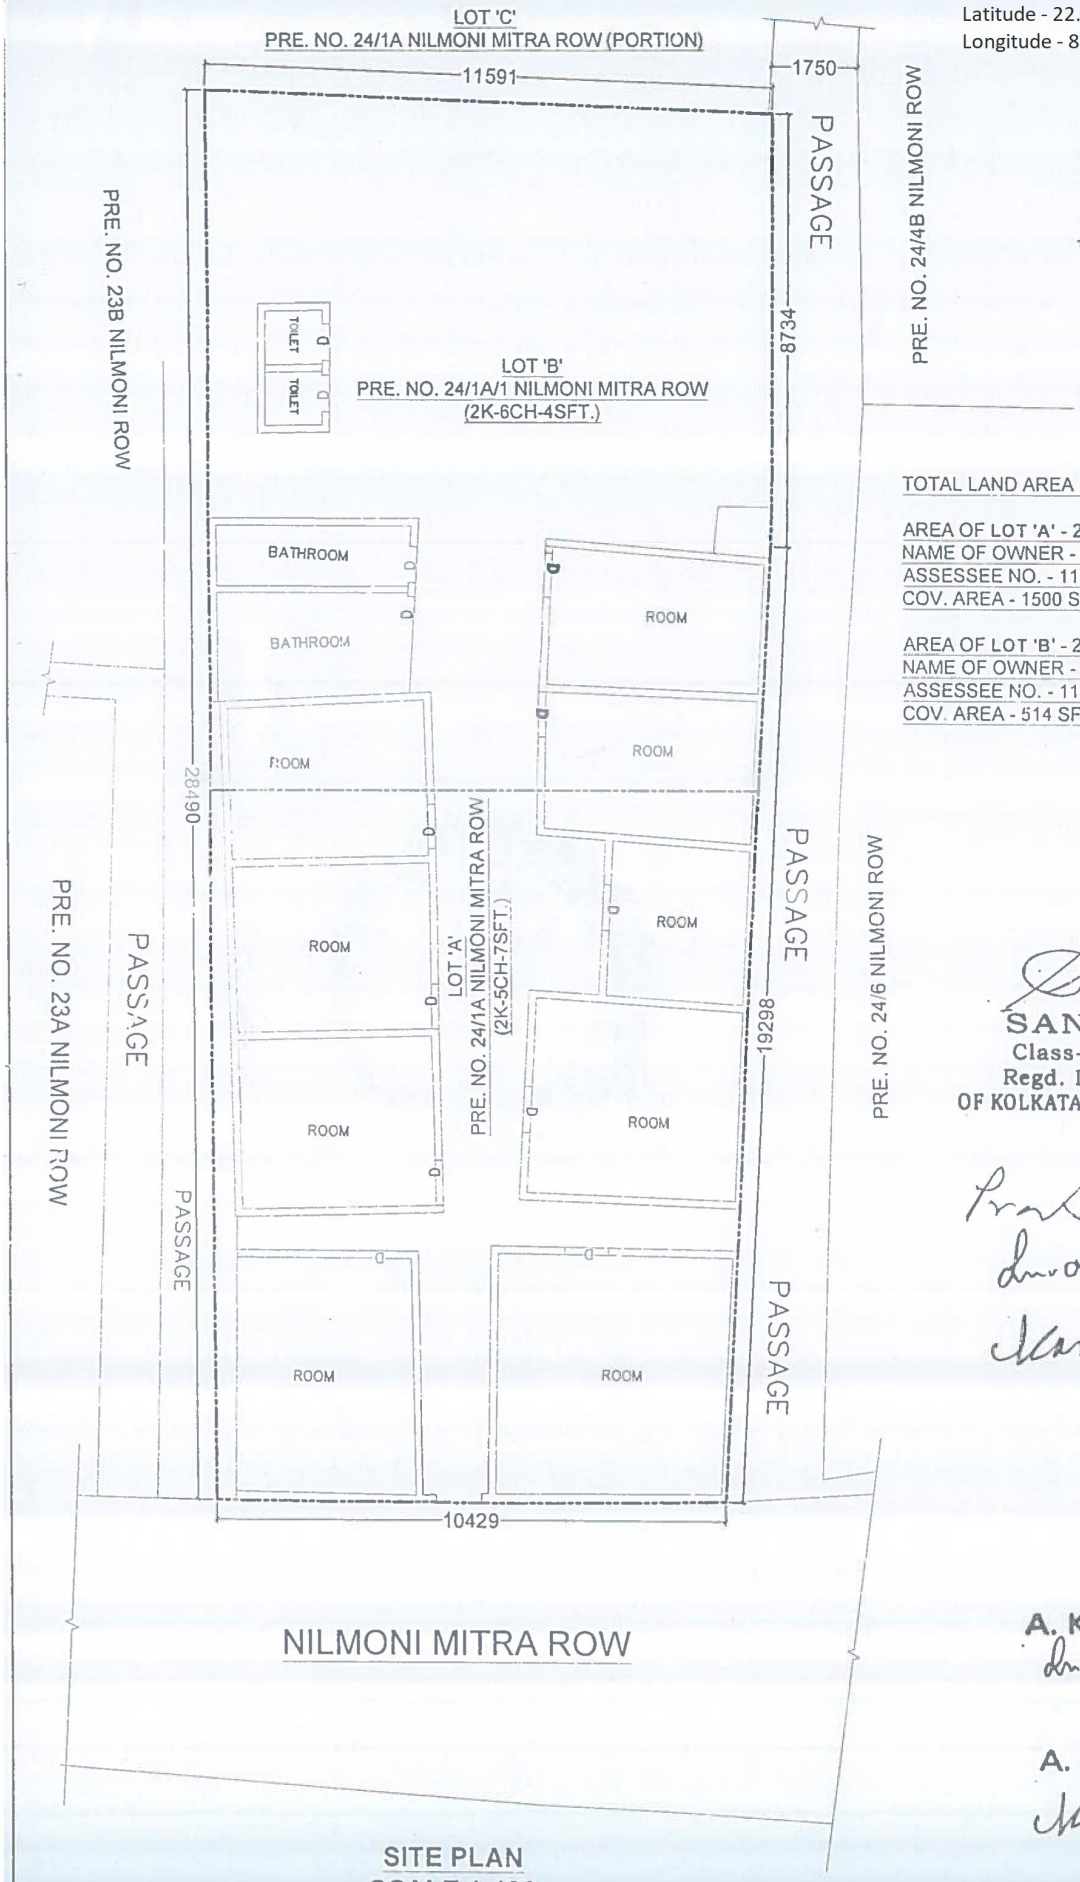

TOTAL LAND AREA OF LOT 'A' & 'B' = 4K-11CH-11SFT

AREA OF LOT 'A' - 2K-5CH-7SFT.
NAME OF OWNER - SUVANKAR DHAR & KAMAL SAHA
ASSESSEE NO. - 110051301596
COV. AREA - 1500 SFT. M/L

AREA OF LOT 'B' - 2K-6CH-4SFT.
NAME OF OWNER - PRASANTA PAUL
ASSESSEE NO. - 110051601870
COV. AREA - 514 SFT. M/L

Sanjoy Saha
SANJOY SAHA
Class-1, L.B.S. of K.M.C.
Regd. License No. 1048 (1)
OF KOLKATA MUNICIPAL CORPORATION

SIGNATURE OF L.B.S.

Prasanta Paul
Suvankar Dhar
Kamal Saha

SIGNATURE OF OWNERS.

A. K. DEVELOPER
Suvankar Dhar
Partner

A. K. DEVELOPER
Kamal Saha
Partner

SIGNATURE OF DEVELOPERS.

SITE PLAN
SCALE 1:100