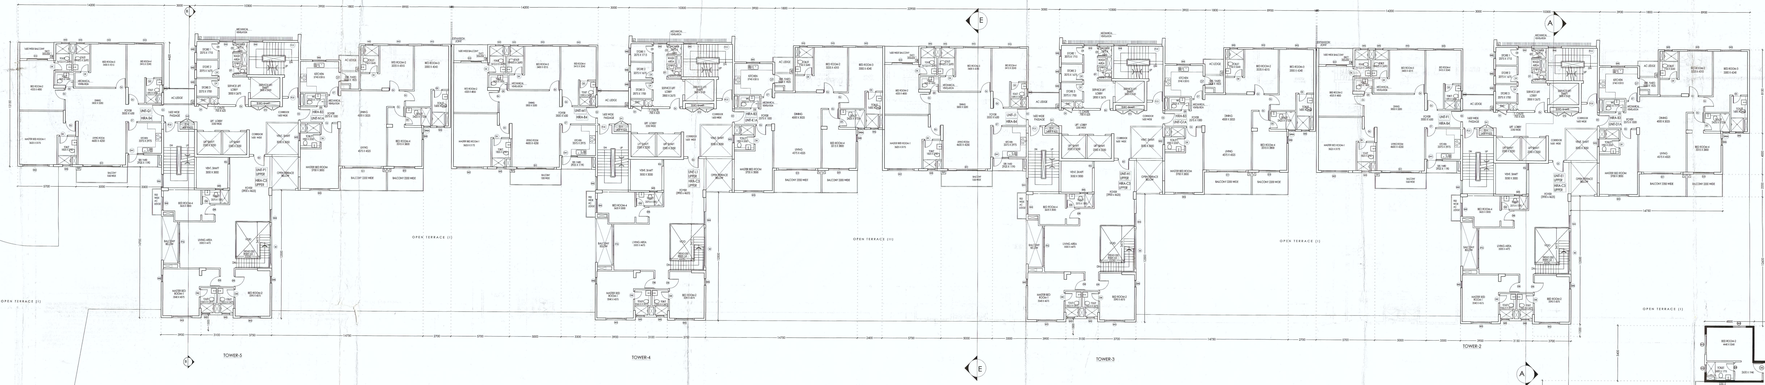

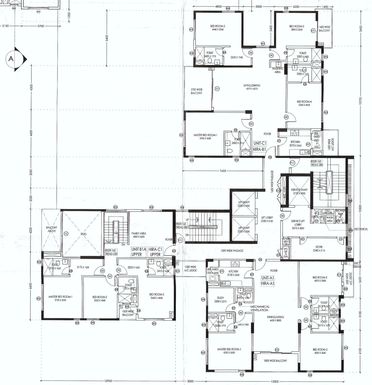

11TH FLOOR PLAN
(TOWER-1,2,3,4,5,6)

DOOR WINDOW SCHEDULE

DOOR SCHEDULE

MKD	WIDTH	HEIGHT	SILL	LINTEL
D1	1800	2400	0	300
D2	900	2400	0	300
D3	1000	2400	0	300
D4	1200	2400	0	300
D5	1000	2400	0	300
D6	1200	2400	0	300
D7	1000	2400	0	300
D8	1000	2400	0	300
D9	1000	2400	0	300
D10	1000	2400	0	300
D11	1000	2400	0	300
D12	1200	2400	0	300
D13	1000	2400	0	300
D14	1000	2400	0	300
WINDOW SCHEDULE

MKD	WIDTH	HEIGHT	SILL	LINTEL
W	3000	2250	750	2400
W1	3000	2250	750	2400
W2	3000	2250	750	2400
W3	1500	2250	750	2400
W4	1500	2250	750	2400
W5	1500	2250	750	2400
W6	1500	2250	750	2400
W7	1500	2250	750	2400
W8A	600	2250	750	2400

Notes :

1. ALL DIMENSIONS IN (CMS) AND IN MM UNLESS MENTIONED OTHERWISE
2. ALL CEDRAL WALLS ARE 230 MM THICK & INTERNAL WALLS ARE 230 MM
3. DO NOT SCALE DRAWING
4. THE DRAWING SHALL BE READ, NOT SCALED EITHER IN PART OR WHOLE
5. THIS DRAWING IS THE PROPERTY OF M/S. CONSULTANTS ONE DESIGN SOLUTIONS AND IS LIABLE UPON THE LAWS OF COPYRIGHT. NO COPIES FOR ANY OTHER PURPOSE WITHOUT WRITTEN CONSENT FROM THE ARCHITECT

Name of Owners :

AS CONSTITUTED ATTORNEY OF ALLMONTH TRADECOM PVT. LTD. & 73 Others

I CERTIFY THAT THE DRAWING IS CORRECTED AS PER THE LATEST PLAN & SUPERVISED.
I SHALL FOLLOW THE INSTRUCTION OF ARCHITECT & S.E. DURING CONSTRUCTION OF THE STRUCTURE.
I AM AWARE THAT THE SUPERVISION REPORT WILL ALSO BE REPORABLE FOR THE STRUCTURAL DESIGN & DRAWING OF THE BUILDING AS PER THE ACT & RULES.
IF ANY DEFECTS/DOCUMENTS ARE FOUND TO BE FREE THE FIRM / SE / ARCHITECT WILL BE RESPONSIBLE FOR THE SAME.
THE CONSTRUCTION OF CAMPANDERSON WATER RESERVOIR WILL BE MADE IN THE SUPERVISION OF UNDERSIGNED & ANY DEFECTS/MISTAKE OF STRUCTURE WILL BE RESPONSIBLE.

SIGNATURE OF OWNERS
EMAIL ID:
ADDRESS: 73, BANDHAPRAKAR ROAD, INDIA,
KOLKATA - 700008

CERTIFICATE OF STRUCTURAL ENGINEER AND REVIEWER :

THE STRUCTURAL DESIGN AND DRAWINGS OF BOTH FOUNDATION AND FRAME FOR THE PROPOSED G+5+11 RESIDENTIAL BUILDING COMPRISING ALL POSSIBLE LOADS INCLUDING SEISMIC LOAD CONSIDERED IN ACCORDANCE WITH THE NATIONAL BUILDING CODE. I CERTIFY THAT IT IS SAFE AND STABLE IN ALL RESPECTS. SOIL TESTING HAS BEEN DONE BY M/S. GEO TECHNICAL ENGINEER LOCATED AT KOLKATA-700040. THE RECOMMENDATION OF SOIL TEST REPORT HAS BEEN CONSIDERED DURING STRUCTURAL CALCULATIONS.

SIGNATURE OF STRUCTURAL ENGINEER
AMIT AGARWALA
E.E.&L.D. TPD
NOIDA
10/A, RAJENDRA MAN ROAD, KOLKATA - 700007

SIGNATURE OF STRUCTURAL REVIEWER
UTPAL SANYAL
E.E.&L.D. MPD
NOIDA
10/A, RAJENDRA MAN ROAD, KOLKATA - 700007

CERTIFICATE OF ARCHITECT :

I CERTIFY THAT ALL THE ARCHITECTURAL DRAWINGS OF THE PROPOSED G+5+11 RESIDENTIAL BUILDING COMPRISING 6 TOWERS MADE NO. 1 TO 6 (BUILDING - AB, KOLKATA - 700098, HAVE BEEN PREPARED BY ME AND THE DESIGN IS IN ACCORDANCE WITH KOLKATA MUNICIPAL CORPORATION BUILDING RULES 2009. I ALSO CERTIFY THAT THE DRAWINGS ARE PREPARED IN ACCORDANCE WITH THE NATIONAL BUILDING CODE AND ALL PROVISIONS REGARDING THE FIRE PROTECTION AS PER THE PRESCRIBED NATIONAL BUILDING CODE. I SHALL BE HELD RESPONSIBLE FOR ANY DEFECTS OR MISTAKES IN THE DRAWINGS PREPARED BY ME OR ANY VIOLATION OF THE PROVISION OF THESE RULES. I AM AWARE THAT I AM ALSO RESPONSIBLE FOR THE CORRECTNESS OF ANY OF THE DRAWINGS AND DOCUMENTS, SIGNED BY ME AND SUBMITTED TO THE SANCTIONING AUTHORITY FOR OBTAINING SANCTION.
THE CONSTRUCTION OF U.G.R.R. WILL BE COMPLETED UNDER SUPERVISION OF UNDERSIGNED & ANY DEFECTS/MISTAKE OF STRUCTURE WILL BE DEMARCASED BEFORE COMMENCEMENT OF THE PROJECT. THE PROPOSED STRUCTURE BUILDING IS FULLY OCCUPIED BY OWNER.

ANIRBAN BAKSHI
Architect
Council of Architectures
Reg. No. CA/2000/50000

SIGNATURE OF ARCHITECT
ANIRBAN BAKSHI
CONSULTANTS ARCHITECTURE
DESIGN SOLUTIONS
ADDRESS:
R/2/2, 2A, MOY ROAD, KOLKATA - 700016

CERTIFICATE OF GEO TECHNICAL ENGINEER

UNDERSIGNED HAS VISITED THE SITE AND CARRIED OUT SOIL TEST AT THE PROPOSED SITE. I CERTIFY THAT THE SOIL TESTS OF THE SITE IS ABLE TO CARRY THE LOADS COMING FROM THE PROPOSED BUILDING. THE SOIL TEST REPORT OF THE PROPOSED HAVEN IS SAFE & STABLE IN ALL RESPECT FROM GEO-TECHNICAL POINT OF VIEW.

MANANDA DUTTA
M.E.&E.E.
Registered Civil Engineer
Reg. No. CE/2000/50000
Registered Mob. No. 9830066428/9433000000

SIGNATURE OF GEO TECHNICAL ENGINEER
MANANDA DUTTA
IMPRAS LABS PVT. LTD.
ADDRESS:
3/1, MOIRA AVENUE, KOLKATA - 700040

Project :

PROPOSED G+5+11 RESIDENTIAL BUILDING COMPLEX OF H.T. 38,07/38, AT PREMISES NO. 45, MAHIDHARA BANERJEE ROAD, P.O. - BELEGHATA, P.S. - BELEGHATA, DIST. - KOLKATA, VIDE P.A. NO.HALL-I/0-1008/18 R.M.C. ACT 1980 REGISTERED BUILDING RULE 169 & 70(a) OF R.M.C. BUILDING RULES 2009.

Consultant :

M/s Consultants One Design Solutions
Address: R/2/2, 2A, MOY ROAD, Kolkata - 700107
Telephone: 033 - 65101000
Email: mocds@gmail.com
Web: www.mocdsolutions.com

Drawing Title :

11TH FLOOR PLAN
(TOWER-1,2,3,4,5,6)

Scale		Date
1 : 100		21.05.2019
Draft	Checked	Approved
SWAYAMTARA	SUSMITA	SOMDEB

☐ Design Development ☐ Working Dwg.
☐ Tender Document ☐ Construction Dwg. ☐ As Built Dwg.

Revision No. Revision Date

No.
Drawing No.
BRL-SD- 07

Job No.
2018-2017/2018RL

THE SANCTION IS VALID UP TO 20/05/2021

Approved by M.E.C.
Municipal Engineer

Sanctioned subject to developing the road in front of the plot to 9m wide as per the Master Plan of Kolkata.

APPROVED
ASSISTANT ENGINEER