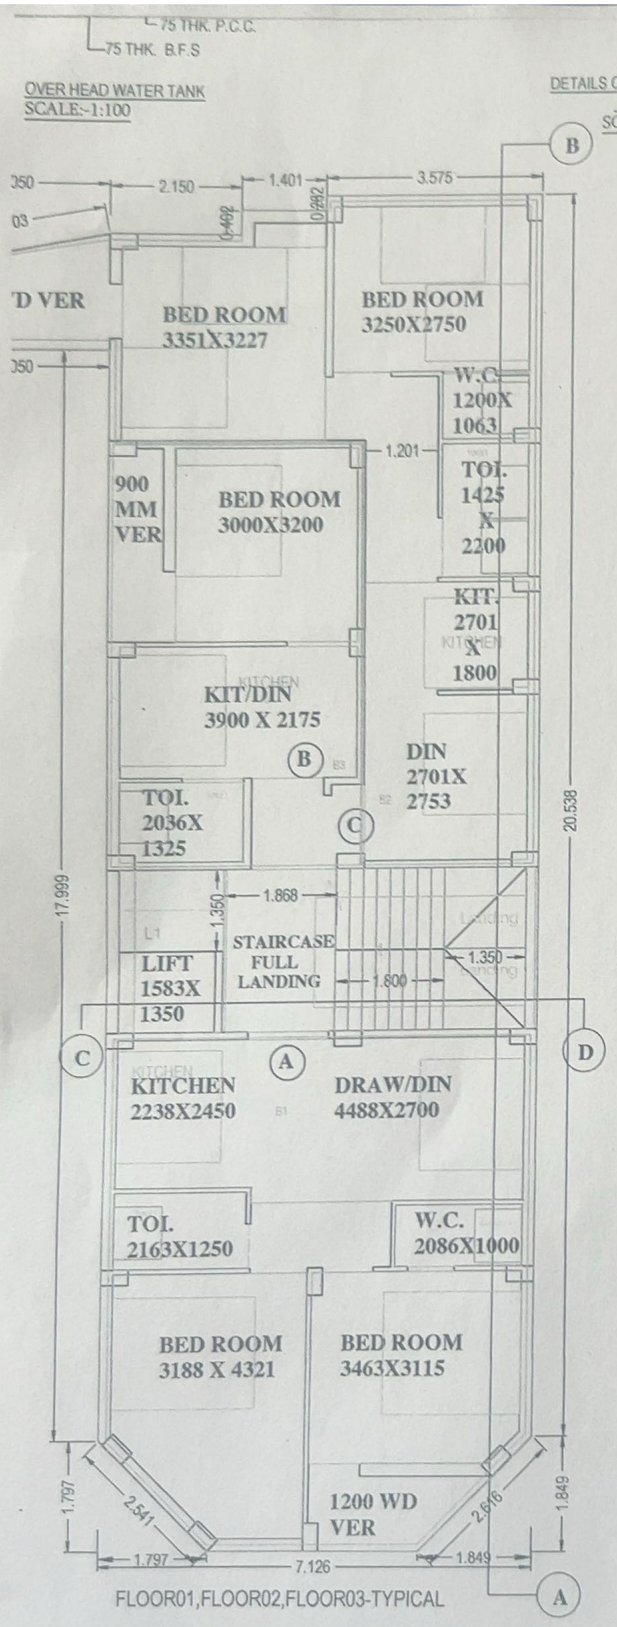

FLOOR01,FLOOR02,FLOOR03-TYPICAL

TYPICAL FLOOR PLAN
SCALE - 1:100

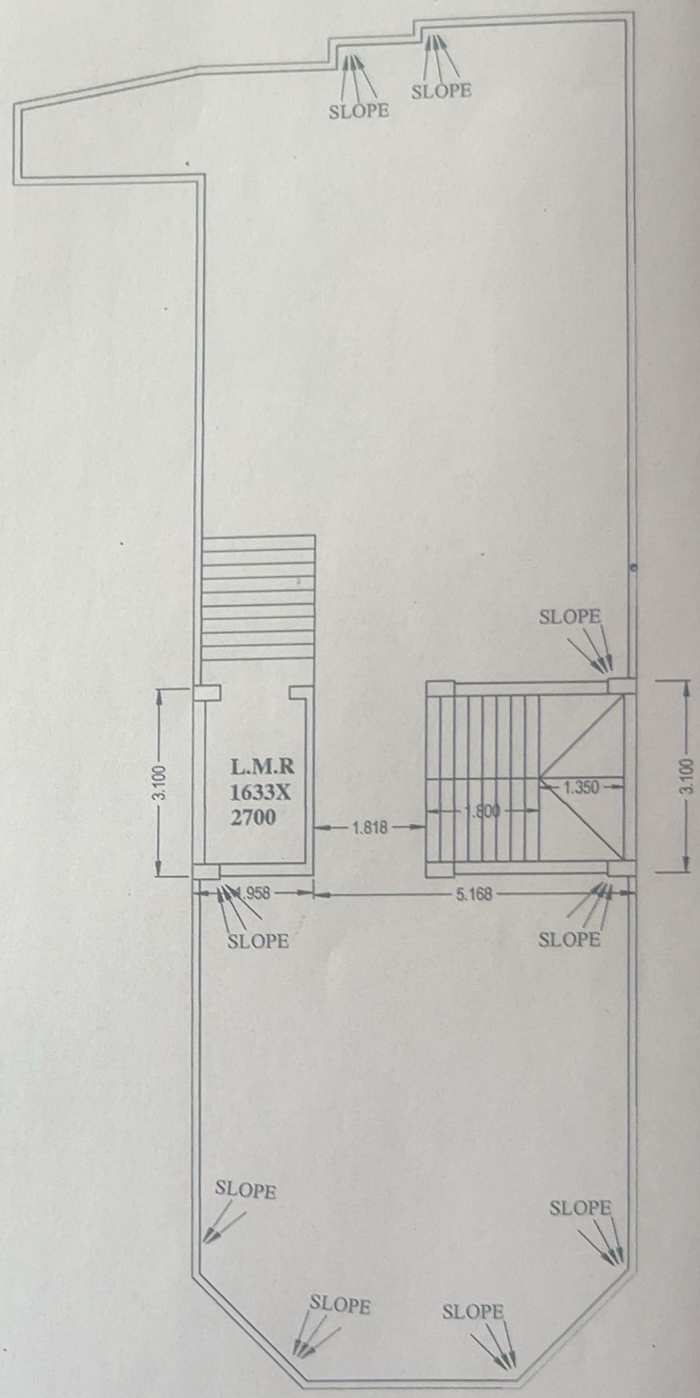

ROOF PLAN
SCALE - 1:100

Signature valid