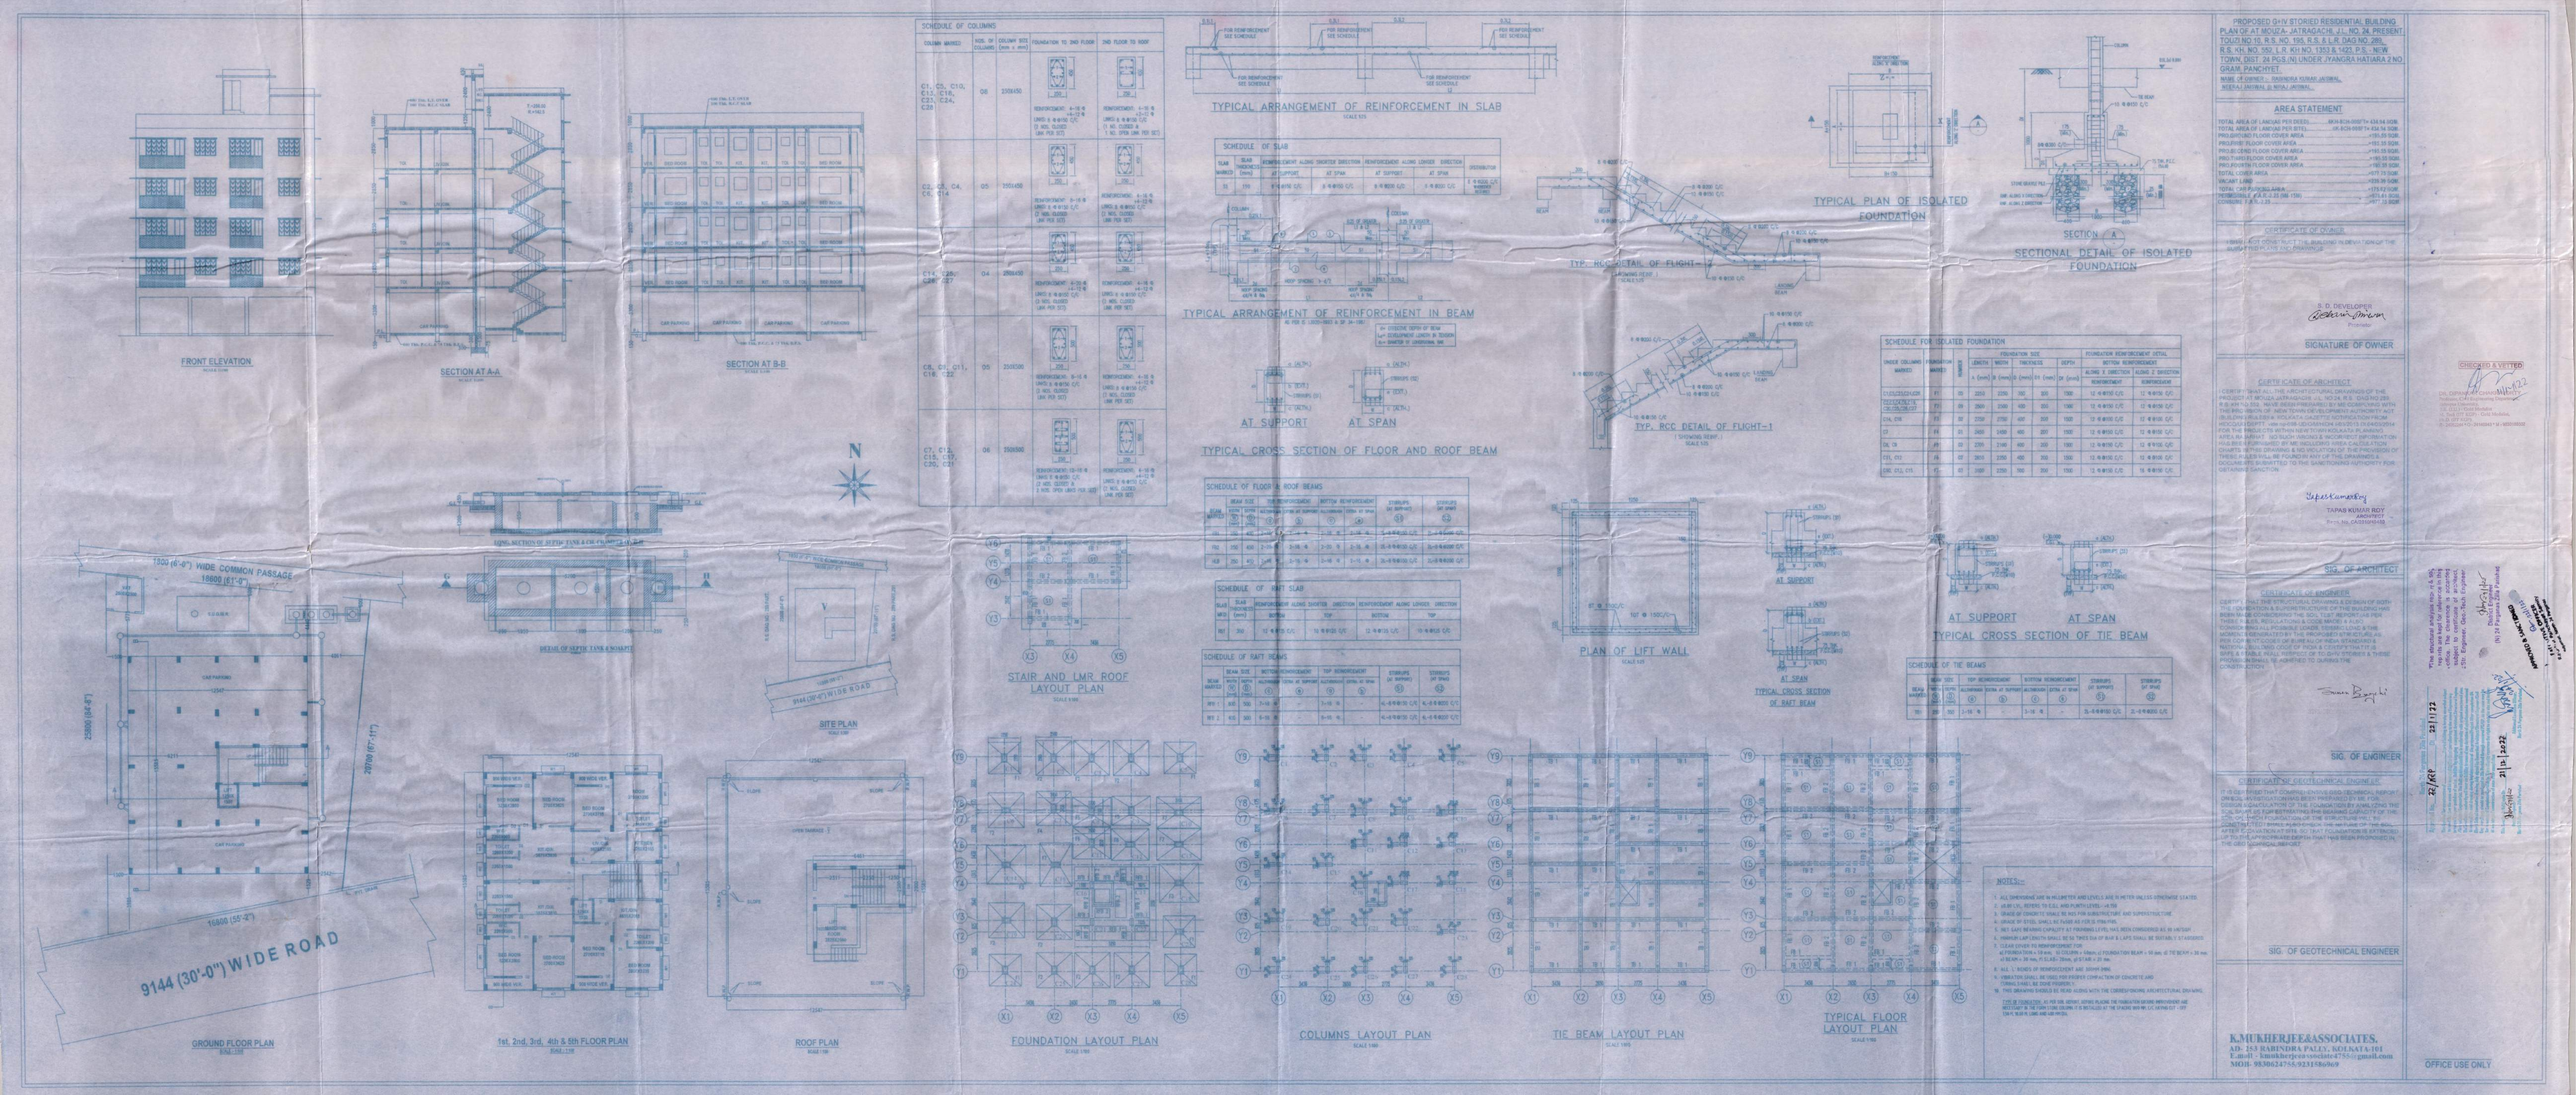
FRONT ELEVATION
SECTION AT A-A
SECTION AT B-B
LONG SECTION OF SEPTIC TANK & CHLORINATOR
1300 (6'-0") WIDE COMMON PASSAGE
18800 (61'-0")
DETAIL OF SEPTIC TANK & SOAKPIT
9144 (30'-0") WIDE ROAD
SITE PLAN
GROUND FLOOR PLAN
1st, 2nd, 3rd, 4th & 5th FLOOR PLAN
ROOF PLAN
STAIR AND LMR ROOF LAYOUT PLAN
FOUNDATION LAYOUT PLAN
COLUMNS LAYOUT PLAN
TIE BEAM LAYOUT PLAN
TYPICAL FLOOR LAYOUT PLAN
TYPICAL ARRANGEMENT OF REINFORCEMENT IN SLAB
TYPICAL ARRANGEMENT OF REINFORCEMENT IN BEAM
AT SUPPORT
AT SPAN
TYPICAL CROSS SECTION OF FLOOR AND ROOF BEAM
TYPICAL PLAN OF ISOLATED FOUNDATION
SECTION A
SECTIONAL DETAIL OF ISOLATED FOUNDATION
TYP. RCC DETAIL OF FLIGHT-1
PLAN OF LIFT WALL
TYPICAL CROSS SECTION OF RAFT BEAM
TYPICAL CROSS SECTION OF TIE BEAM
SCHEDULE OF COLUMNS
SCHEDULE OF SLAB
SCHEDULE OF FLOOR & ROOF BEAMS
SCHEDULE OF RAFT SLAB
SCHEDULE OF RAFT BEAMS
SCHEDULE FOR ISOLATED FOUNDATION
SCHEDULE OF TIE BEAMS
NOTES:-
PROPOSED G+IV STORIED RESIDENTIAL BUILDING
PLAN OF AT MOUZA- JATRAGACHI, J.L. NO. 24, PRESENT TOUZI NO.19, R.S. NO. 195, R.S. & L.R. DAG NO. 289, R.S. KH. NO. 560, L.R. KH NO. 1353 & 1423, P.S.- NEW TOWN, DIST. 24 PGS.(N) UNDER JYANGRA HATIARA 2 NO GRAM PANCHYET
NAME OF OWNER:- DHANDRA KUMAR JAISWAL, MEERAJ JAISWAL & NIRAJ JAISWAL
AREA STATEMENT
CERTIFICATE OF OWNER
SIGNATURE OF OWNER
CERTIFICATE OF ARCHITECT
TAPAS KUMAR ROY
ARCHITECT
SIG. OF ARCHITECT
CERTIFICATE OF ENGINEER
SIG. OF ENGINEER
CERTIFICATE OF GEOTECHNICAL ENGINEER
SIG. OF GEOTECHNICAL ENGINEER
K.MUKHERJEE&ASSOCIATES.
AD- 153 BARUNDHA PALLY, KOLKATA-104
E.mail - kmukherjeeassociate475@gmail.com
MOB- 9830624755,9231580969
CHECKED & VERIFIED
OFFICE USE ONLY