Proposed Project at Mouza-Balidanga, J.L. No-35, C.S. & R.S. Plot No-587, L.R. Plot No-1154, L.R. Khatian No-33/2, Mahalla-Chotonilpur West Para, Holding No-77, Ward No-14, under Burdwan Municipality, P.S.- Burdwan, District- Purba Bardhaman

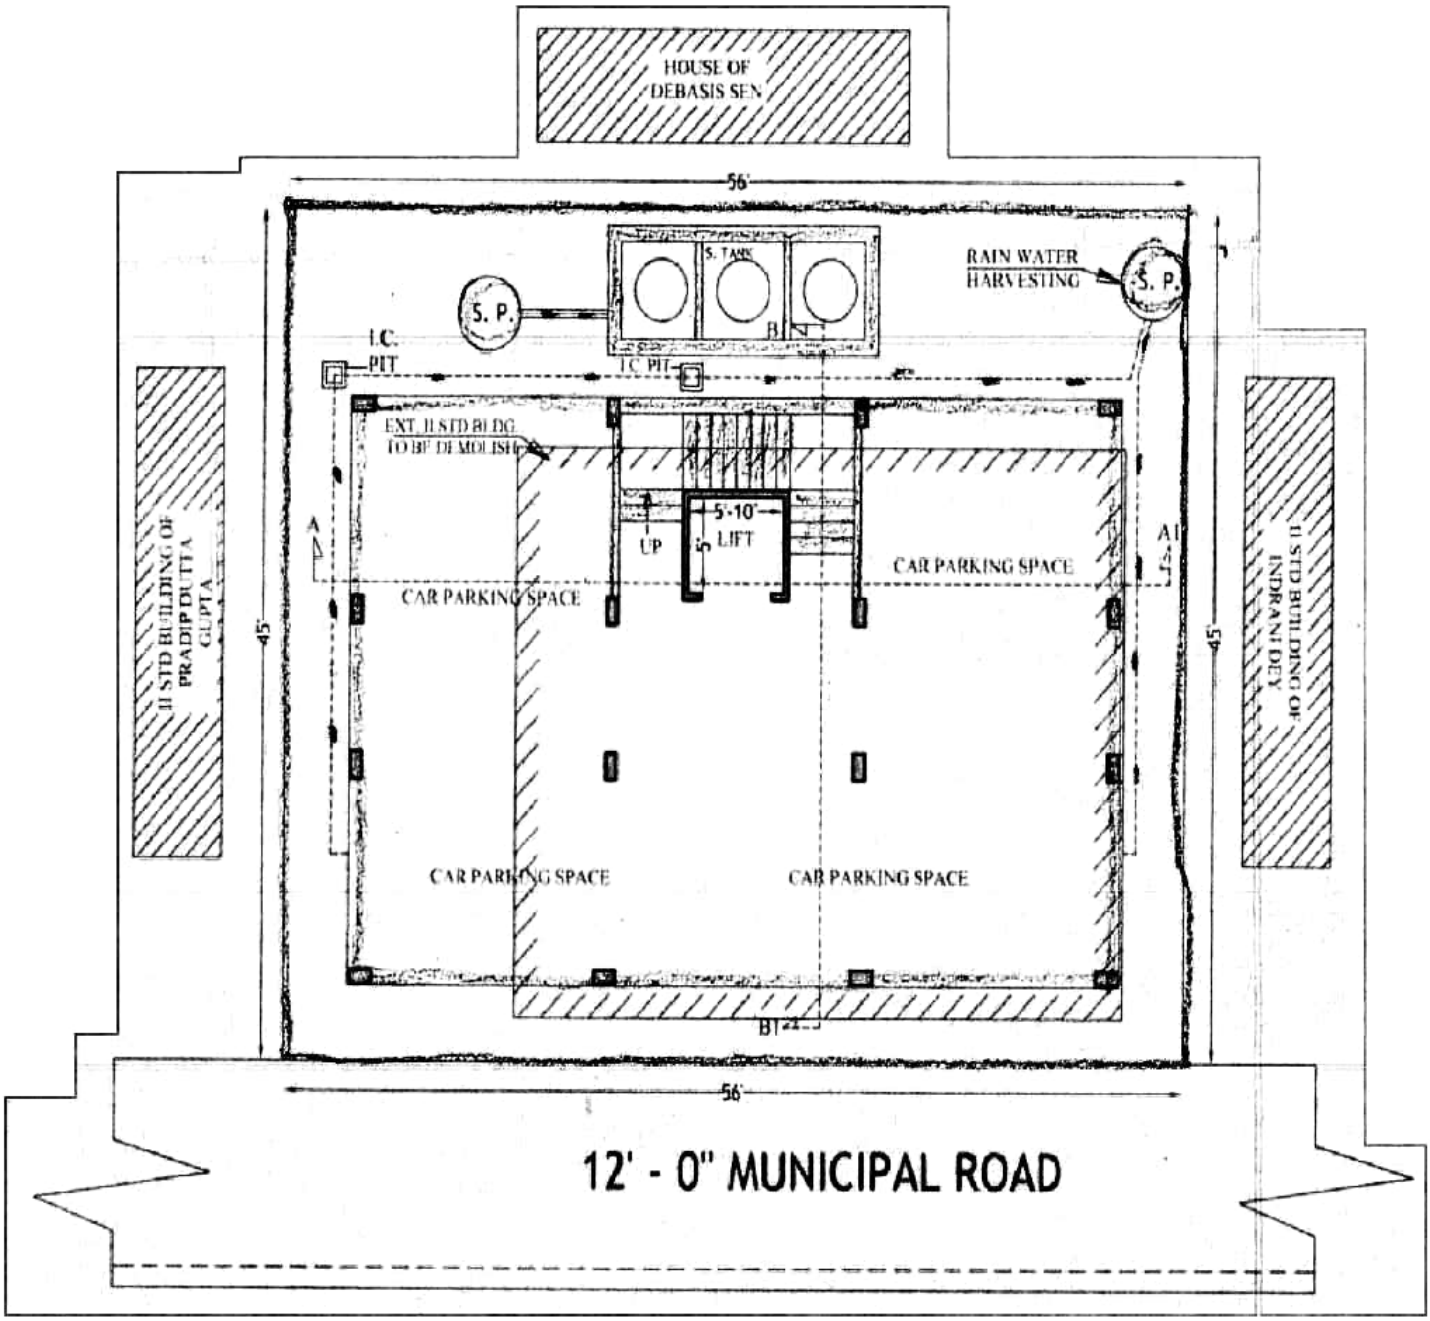

LATITUDE : 22.823355

LONGITUDE : 87.401317

KARUNAMOYE CONSTRUCTION

Mridula Roy

Prop:-MRIDULA ROY

SIGNATURE OF OWNER