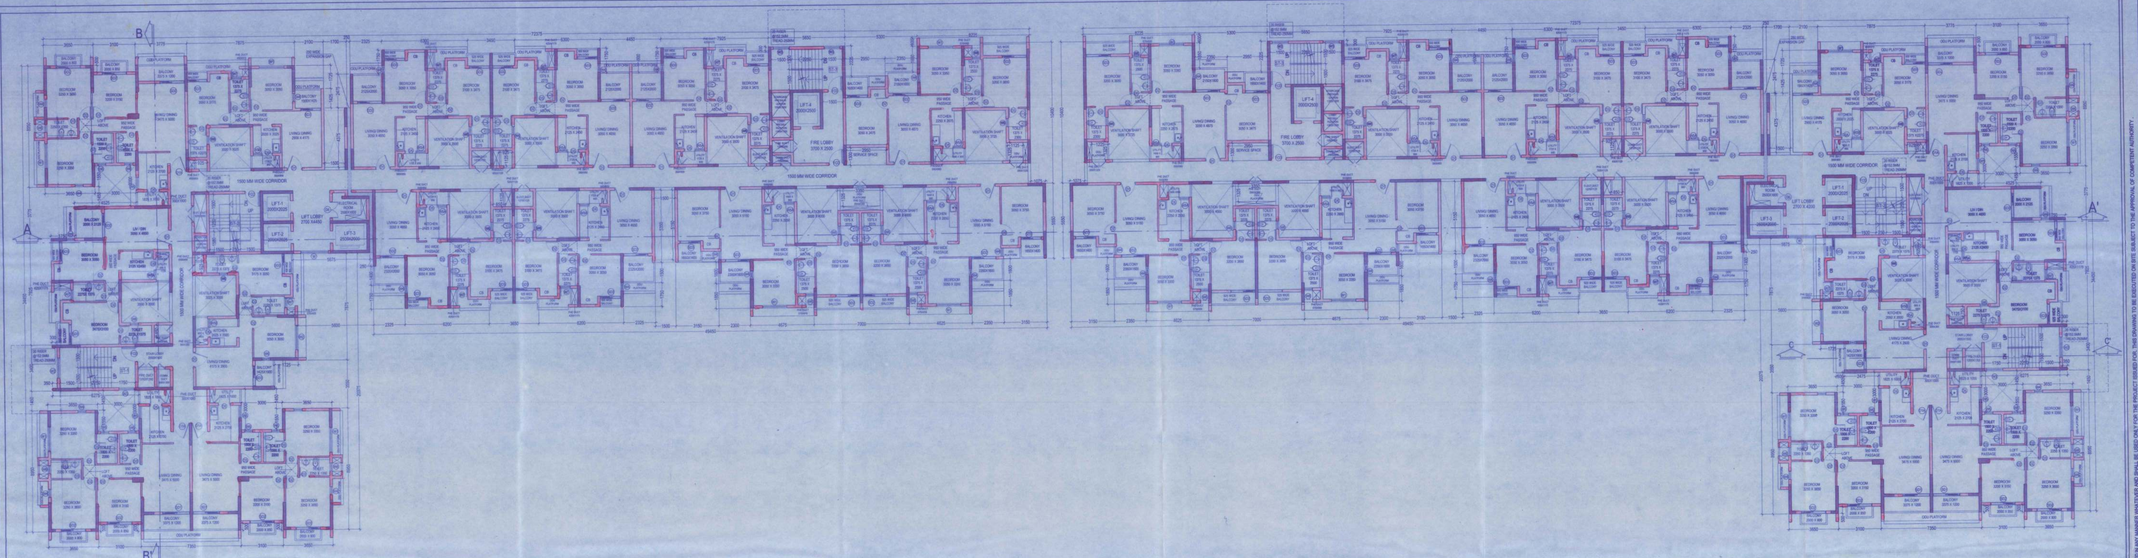

TYPICAL FLOOR PLAN
[8TH FLOOR TO 10TH FLOOR,12TH FLOOR TO 14TH FLOOR,16TH FLOOR TO 18TH FLOOR PLAN]

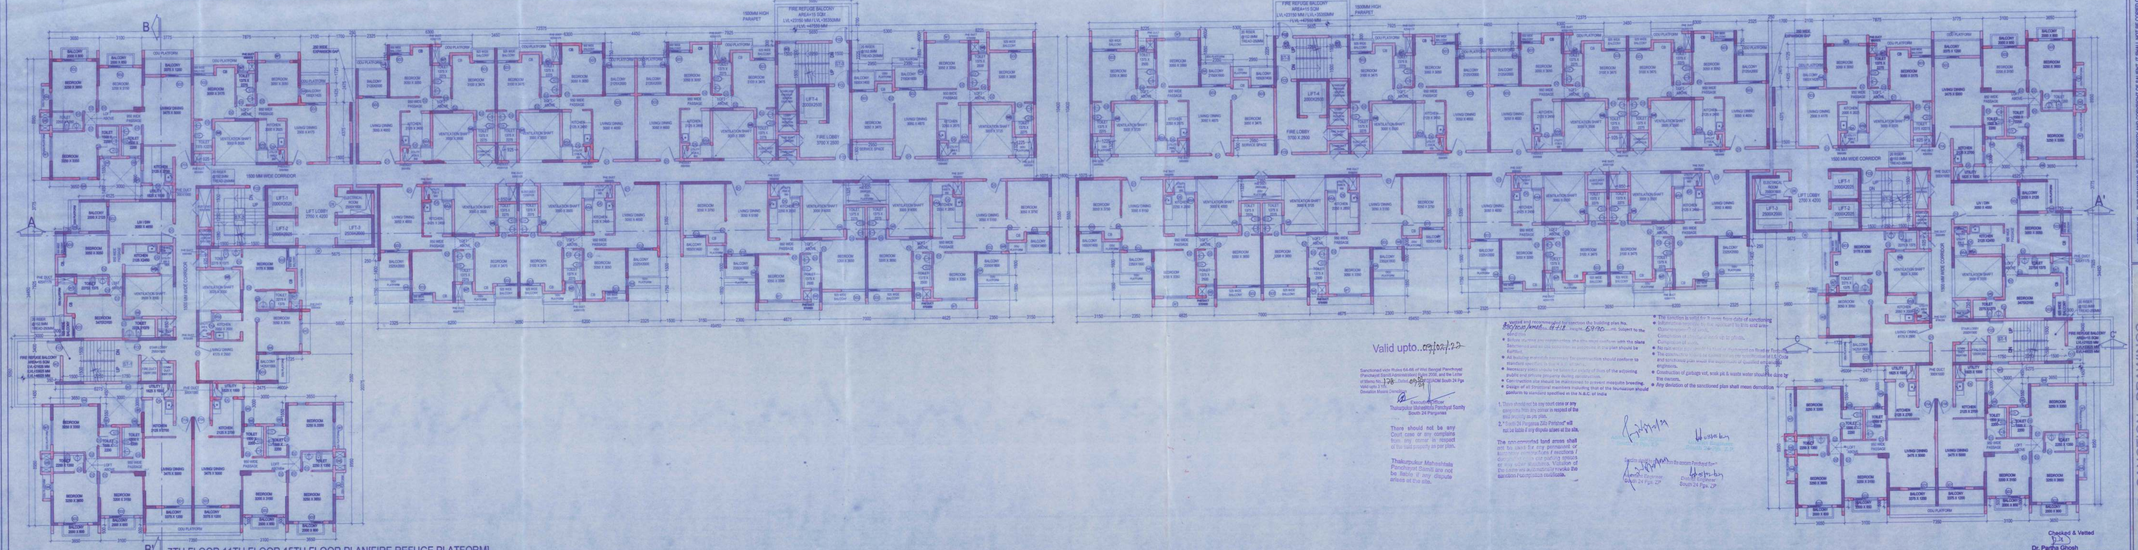

7TH FLOOR,11TH FLOOR,15TH FLOOR PLAN[FIRE REFUGE PLATFORM]
LVL+ 23300 MM(LVL + 30000 MM ; LVL + 47700 MM)

Valid upto...

Checked & Vetted
Dr. Partha Ghosh
B.E.(Civil, Kol.)(Gold Medal),Ph.D.(Eng.)
Professor
Department Of Civil Engineering
Jadavpur University, Kolkata - 700 106

GENERAL NOTES:

1. ALL DIMENSIONS ARE IN MILLIMETRES (MEASURE DIMENSIONS UNLESS OTHERWISE SPECIFIED)
2. ALL DIMENSIONS ARE TO BE TAKEN ON SITE
3. ALL EXISTING WORKS ARE TO BE TO BE ACCURATELY MEASURED BEFORE ANY WORK IS PERFORMED
4. THIS DRAWING SHALL BE READ IN CONJUNCTION WITH DETAILS, LARGE SCALE DRAWINGS, STRUCTURAL, ELECTRICAL AND OTHER SPECIALISTS DRAWINGS
5. DISCREPANCIES BETWEEN DRAWINGS SHALL BE BROUGHT TO THE NOTICE OF THE ARCHITECT BEFORE THE EXECUTION OF WORK.
6. DETAIL DRAWINGS SHALL SUPERSEDE SMALLER SCALE DRAWINGS
7. DIMENSIONS OF ALL ITEMS TO BE PROVIDED BY SPECIALISTS SHALL BE RECONFIRMED BEFORE EMBODIMENT IN THE WORK.
8. IN CASE OF ANY DOUBTS OR DISCREPANCY, ARISE, ARISE, ARISE, ARISE BETWEEN DRAWINGS AND ANY OTHER TYPE, DIMENSIONS MUST BE BROUGHT TO THE NOTICE OF STRUCTURAL ENGINEER AND ARCHITECT FOR CLARIFICATION BEFORE ANY WORK IS DONE.

DOOR SCHEDULE

MARK	WIDTH	HEIGHT	LINTEL	REMARKS
D1	1100	2400	300	FLUSH DOOR
D1A	1100	2400	2400	FLUSH DOOR
D2	900	2100	2100	FLUSH DOOR
D3	900	2100	2100	FLUSH DOOR
D4	750	2100	2100	FLUSH DOOR
D5	750	2100	2100	FLUSH DOOR
D6	1200	2400	2400	DOUBLE PANEL DOOR
D7	1200	2400	2400	FLUSH DOOR
D8	1200	2400	2400	GLASS DOOR
D9	1500	2400	2400	GLASS DOOR
D10	1500	2400	2400	DOUBLE PANEL FLUSH DOOR
D11	3000	2400	2400	GLASS DOOR WITH FIXED GLAZING
D12	3000	2400	2400	DOUBLE PANEL GLASS DOOR
D13	1500	2400	2400	SLIDING FOLDING GLASS DOOR
D14	1500	2400	2400	SLIDING FOLDING DOOR WITH CONCEALE
D15	1500	2400	2400	FLUSH DOOR WITH FIXED GLAZING
D16	1200	2400	2400	FLUSH DOOR FOR HANDICAP
FD1	1100	2400	2400	FIRE CHECK DOOR
FD2	1100	2400	2400	SLIDING DOOR
SD1	1500	2400	2400	SLIDING DOOR
SD2	1500	2400	2400	SLIDING FOLDING DOOR
SD3	1500	2400	2400	SLIDING DOOR

WINDOW SCHEDULE

MARK	WIDTH	HEIGHT	SILL	LINTEL	REMARKS
W1	1800	2100	300	2400	
W2	1500	2100	300	2400	
W3	1200	2100	300	2400	
W4	900	2100	300	2400	
W5	900	1200	1200	2400	
W6	600	1200	1200	2400	
W7	1500	1200	1200	2400	
FS1	2125	2300	150	2450	FIXED GLAZING
FS2	2125	2300	150	2450	FIXED GLAZING
FS3	1125	2300	150	2450	FIXED GLAZING
SW1	3300	2000	400	2450	SLIDING WINDOW
SW2	3300	2000	400	2450	SLIDING WINDOW
SW3	3300	2000	400	2450	SLIDING WINDOW
FS4	1125	2300	150	2450	FIXED GLAZING
FS5	1125	2300	150	2450	FIXED GLAZING
FS6	1125	2300	150	2450	FIXED GLAZING
FS7	1125	2300	150	2450	FIXED GLAZING
FS16	4125	2300	150	2450	FIXED GLAZING
FS17	2125	2300	150	2450	FIXED GLAZING
FS18	2125	2300	150	2450	FIXED GLAZING
FS19	2125	2300	150	2450	FIXED GLAZING

APPLICANT GENERAL NOTES (common with present proposed & future project within site area)

1. ALL AREAS IN WHICH WORK IS PROCEEDED WITHIN THE SITE AREA SHALL BE SHARED FOR THE PRESENT PROPOSED AND FUTURE DEVELOPMENT.
2. ALL COMMON AMENITIES SHALL BE SHARED BETWEEN THE PRESENT, PROPOSED AND FUTURE DEVELOPMENT.
3. ALL EXTERNAL WALLS ARE ON THE TOWER WORK ON THE TWO PROPERTIES.
4. ALL ROADS SHALL BE ACCESSED AND SHARED BY THE PRESENT, PROPOSED AND FUTURE DEVELOPMENT.
5. ALL OPEN SPACES AND GROUND COVERAGE FROM THE PRESENT, PROPOSED PROJECT SHALL BE USED IN FUTURE PROJECT.
6. DEVELOPER IS ALSO ALLOWED TO INTRODUCE MECHANICAL STACK PARKING IN ALL / ANY OPEN PARKING AREAS AND DEVELOPERS SHALL BE ENTITLED TO PUTTING UP OF MECHANICAL STACK PARKING IN THE CHOICE OF LOCATION.
7. THE DEVELOPERS MAY CONNECT DIFFERENT LEVELS OF THE BUILDING IF AND WHEN NECESSARY THROUGH STRUCTURAL BRIDGE WHERE

GODREJ AMITIS DEVELOPERS LLP

Authorised Signatory

GODREJ AMITIS DEVELOPERS LLP
Godrej Waterside, Tower II ,Unit No. 109,
Plot No. 5 , TOWER - DP , Sector - V , Salt Lake City ,
Kolkata -700091 TEL:+91 33 4041 3000

APPLICANT'S SIGNATURE

CERTIFICATE OF ARCHITECT

I DO HERE BY CERTIFY WITH FULL RESPONSIBILITY THAT THE BUILDING PLAN HAS BEEN DRAWN UP AS PER WEST BENGAL MUNICIPAL BUILDING RULES - 2007 AS AMENDED FROM TIME TO TIME THAT THE WIDTH OF THE ABUTTING ROAD CONFORM WITH THE PLAN AND IT IS A BUILDABLE SITE NOT A TOWN OR A PALATI OF TANK THE SITE PLAN, LOCATION PLAN ADHERES WITH THE SITE THE PLOT AREA TALLY WITH THE RECO. DEED PLAN THE EXISTING STRUCTURE AS SHOWN FULLY OCCUPIED BY OWNERS AS PER OWNERS UNDERTAKING

ARCHITECT

SUPRIYO BANERJEE
CA 2632
NEW DELHI

ARCHITECT'S SIGNATURE

CERTIFICATE OF STRUCTURAL ENGINEER

CERTIFIED THAT THE STRUCTURAL DESIGNS AND DRAWINGS OF WITH THE FOUNDATION AND SUPERSTRUCTURE OF THE BUILDING PROPOSED TO BE CONSTRUCTED ON THE PREMISES ARE IN CONFORMITY WITH THE PROVISIONS OF THE BUILDING RULES THE ACT AND ALSO CONSIDERING ALL FLOODS, LOADS, SEISMIC LOAD AND THE WORKS'S CONSTRUCTED BY THE PROPOSED STRUCTURE AS PER THE BUILDING OF INDIAN STANDARD AND NATIONAL BUILDING CODE OF INDIA AND CERTIFIED THAT IT IS SAFE AND STABLE IN ALL RESPECT AND THESE PROVISIONS SHALL BE ADHERED TO DURING THE CONSTRUCTION.

STRUCTURAL ENGINEER

SUMITA DEY
M.E.E., M.E.E., C.E.
E/85/1/93

SIGNATURE OF STRUCTURAL ENGINEER

CERTIFICATE OF GEO-TECH ENGINEER

IT IS CERTIFIED THAT THE COMPREHENSIVE GEO INVESTIGATIONS HAVE BEEN PREPARED BY ME FOR DESIGN & CONSTRUCTION OF FOUNDATION OF THE PROPOSED BUILDING AND ALSO ESTIMATING THE BEARING CAPACITY OF THE SOIL ON WHICH FOUNDATION OF THE STRUCTURE WILL BE CONSTRUCTED

GEO-TECH ENGINEER

ALOK ROY
Empanelled Geotechnical Engineer
Kolkata Municipal Corporation
Enlistment No. G/0001
5A, Milan Park,
Kolkata-700 084

SIGNATURE OF GEO-TECHENGINEER

PROJECT:

PROPOSED HOUSING COMPLEX PHASE-III [G+18] RESIDENTIAL, HT 69.90 M & PODIUM BLOCK [G+3], ST. LEVEL AT 10.5 M, AT MOUZA - BANAGRAM, J.L. NO. 16 UNDER L.R. KHATIAN NO. 1172,1495 & 1496, RESPECTIVE L.R. PLOT NOS. 415(P), 416(P), 419(P), 420(P), 421(P), 422(P), 423(P), 424(P), 425(P), 426(P), 427(P), 428(P), 429(P), 430(P) AND 458(P) WITHIN BISHNUPUR-I, UNDER - THAKURPUKUR MAHESTALA PANCHAYET SAMITY , P.S-BISHNUPUR, DISTRICT - SOUTH 24 PARGANAS

TOTAL PROJECT GODREJ SEVEN - 18.98 ACRES

AT MOUZA - BANAGRAM, J.L. NO. 16, UNDER L.R. KHATIAN NO. 1172,1495 & 1496 RESPECTIVE L.R. PLOT NOS.: 415(P), 416(P), 419(P), 420(P), 421(P), 422(P), 423(P), 424(P), 425(P), 426(P), 427(P), 428(P), 429(P), 430(P), 458(P), 459(P), 497(P), 498(P), 499(P), 500(P), 501(P), 502(P), 504(P), AND AT MOUZA - DAWABISCHOWK, J.L. NO. 17, UNDER L.R. KHATIAN NO. 389, RESPECTIVE L.R. PLOT NOS. 1(P), 3(P) & 13(P) WITHIN BISHNUPUR - I , UNDER - THAKURPUKUR MAHESTALA PANCHAYET SAMITY , P.S- BISHNUPUR, DISTRICT - SOUTH 24 PARGANAS

COPYRIGHT : THIS DRAWING IS THE PROPERTY AND COPYRIGHT OF SALIENT. IT SHALL NOT BE COPIED OR REPRODUCED IN ANY MANNER WHATSOEVER AND SHALL BE USED ONLY FOR THE PROJECT ISSUED FOR, THIS DRAWING TO BE EXECUTED ON BEST SUBJECT TO THE APPROVAL OF CORPORATION AUTHORITY.

CONSULTANT: ARCHITECTURE, INTERIORS, LANDSCAPE

salient
Ecospace , EP - 7 , 6th Floor, Sector - V
Salt Lake, Kolkata - 700091 , India
email: projects@salientdesignstudio.com
Tel: 033 23570212 , 23570213/81
www.salientdesignstudio.com

NO.	DATE	ITEM
REVISIONS		

SANCTION DRAWINGS

ARCHITECTURAL DRAWING

TYPICAL FLOOR PLAN
[8TH FLOOR TO 10TH FLOOR,12TH FLOOR TO 14TH FLOOR,16TH FLOOR TO 18TH FLOOR PLAN],AND 7TH FLOOR,11TH FLOOR,15TH FLOOR PLAN

SCALE :	1:100
DATE :	18.12.2023
DRAWN BY :	K.M
CHECKED BY :	S.S.
DWG. NO :	TW-AS-2005

N