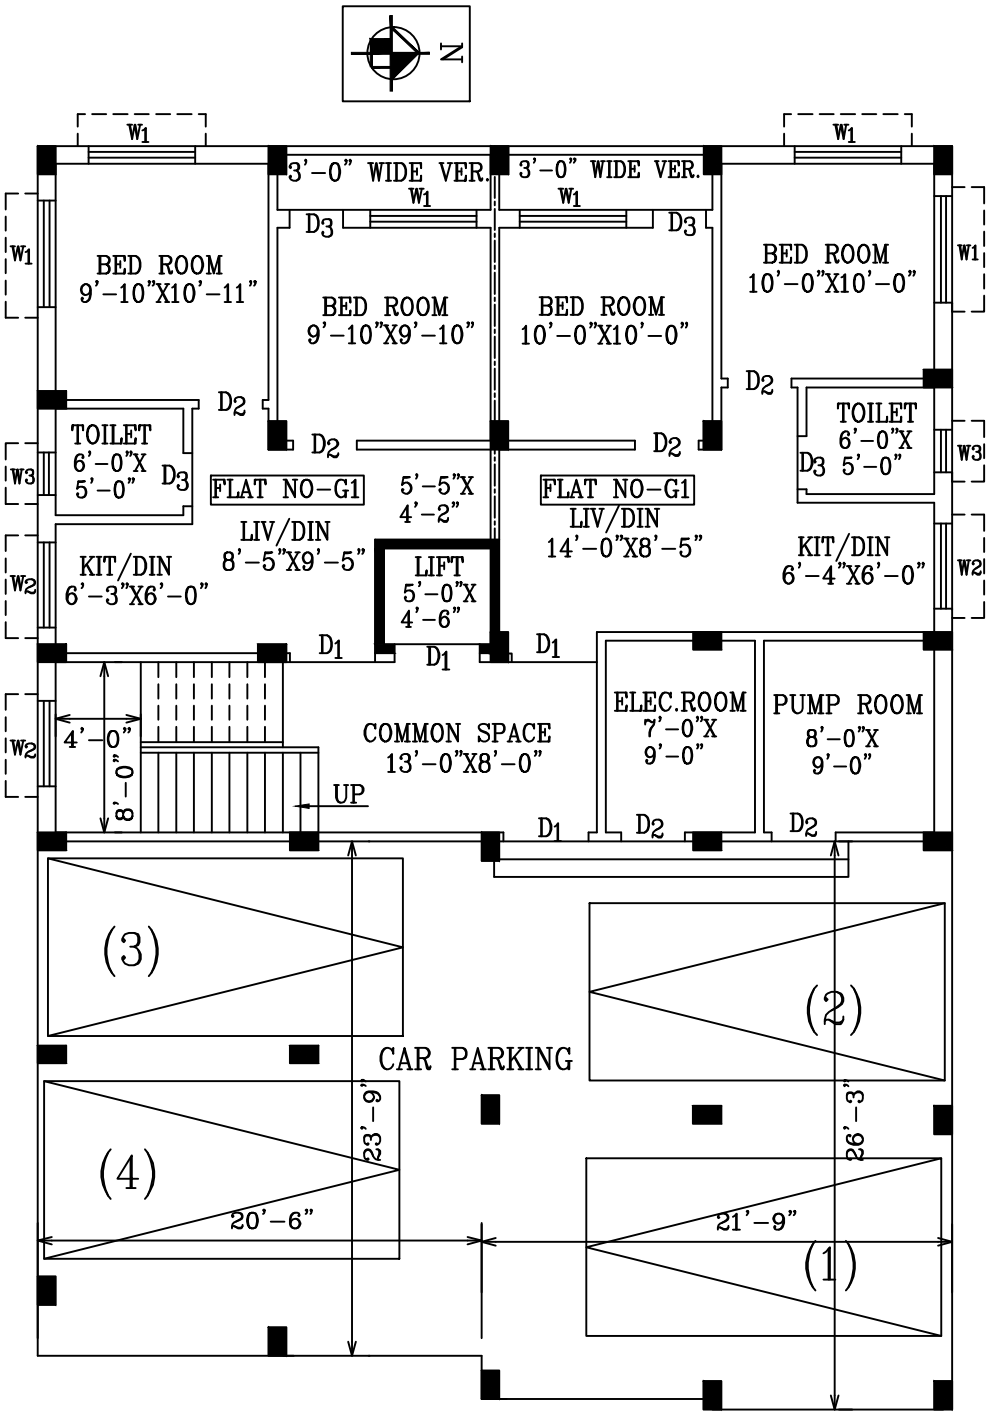

PROPOSED GROUND FLOOR PLAN

SCALE- 1:100 BLOCK-B

BLOCK-B

TOTAL CAR PARKING-4 NOS.
PARKING AREA=1058 SFT

FLAT -G1 (CARPET AREA)	
BED ROOM	100 SFT
BALCONY	24 SFT
BED ROOM	110 SFT
TOILET	30 SFT
KITCHEN	38 SFT
LIV/DIN	101 SFT
TOTAL CARPET AREA=403 SFT	

FLAT -G2 (CARPET AREA)	
BED ROOM	100 SFT
BALCONY	24 SFT
BED ROOM	100 SFT
TOILET	30 SFT
KITCHEN	38 SFT
LIV/DIN	128 SFT
TOTAL CARPET AREA=420 SFT	