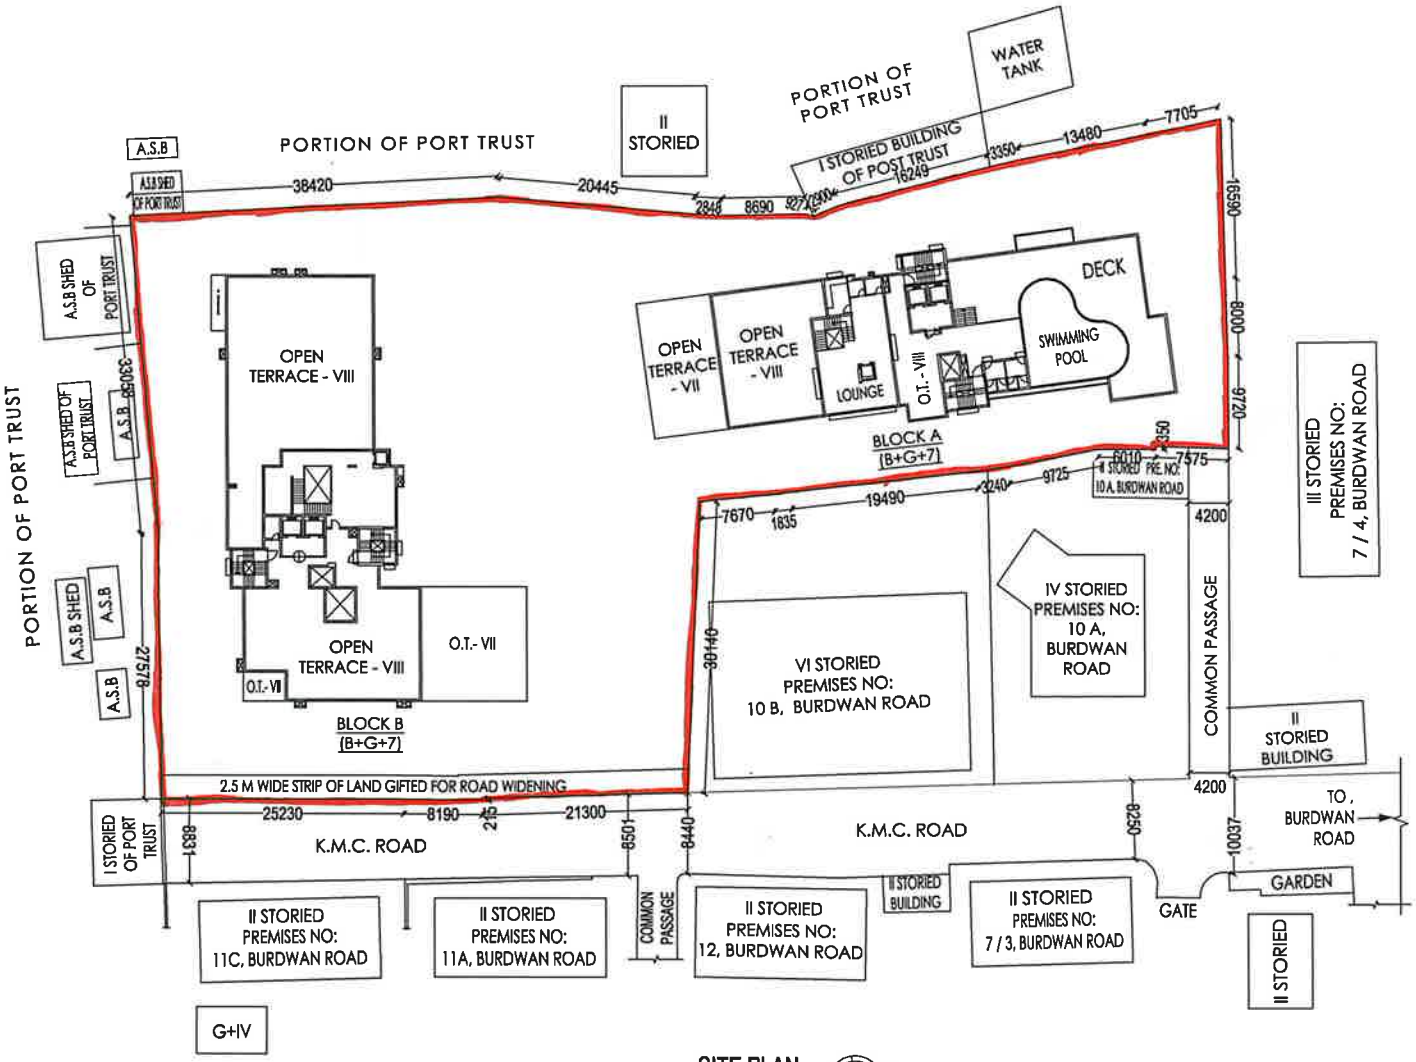

SITE PLAN

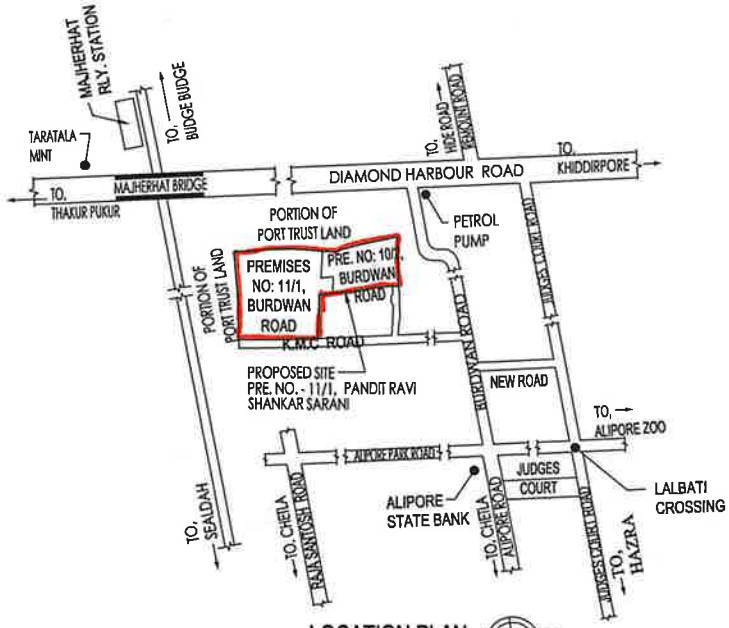

LOCATION PLAN

N.T.S.

LONGITUDE & LATITUDE = 88°19'35.29"E , 22°31'13.44"N

LAND AREA AS PER DEED = 5175.37 SQM.

ANIRBAN BHADURIMONDAL
CA/2003/31394
SIGNATURE OF ARCHITECT

11/1, PANDIT RAVI SHANKAR SARANI (PREVIOUSLY BURDWAN ROAD), P.S - ALIPUR, UNDER K.M.C WARD NO.- 74, BOROUGH - IX, DISTRICT - SOUTH 24 PARGANAS, KOLKATA-700027.