


S.S CONSTRUCTION

Satyam Kumar
Proprietor

PROPOSED PLAN OF G+III STORIED RESIDENTIAL BUILDING SITUATED AT MOUZA- SUKCHAR, J.L. NO.- 9, R.S. NO.-14, TOUZI NO.- 156, DAG NO.- 2701, 2705, 2706, KHATIAN NO.-599, 84 & 95, HOLDING NO.- 10, HARISH CHANDRA DUTTA ROAD, WARD NO.-01, P.S - KHARDAH, P.O.-SODEPUR, DIST. - 24 PGS (N), UNDER "PANIHATI MUNICIPALITY".

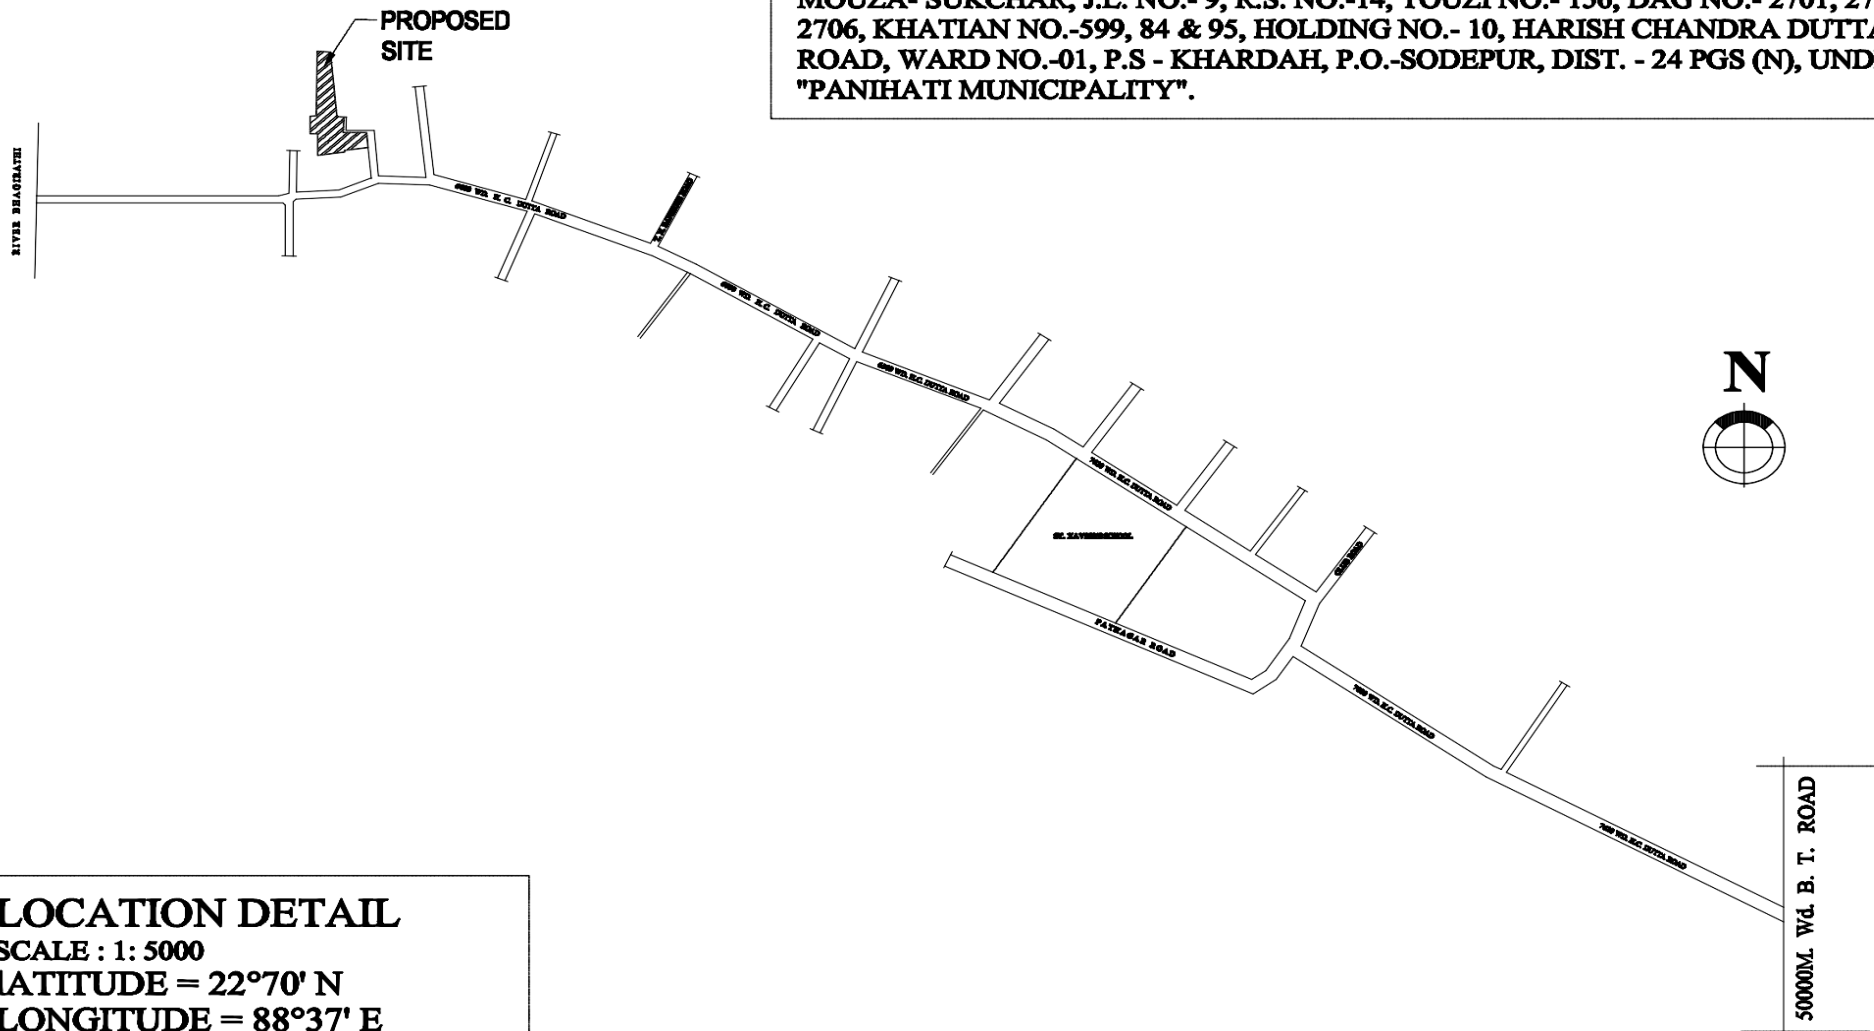

LOCATION DETAIL

SCALE : 1: 5000

LATITUDE = 22°70' N

LONGITUDE = 88°37' E