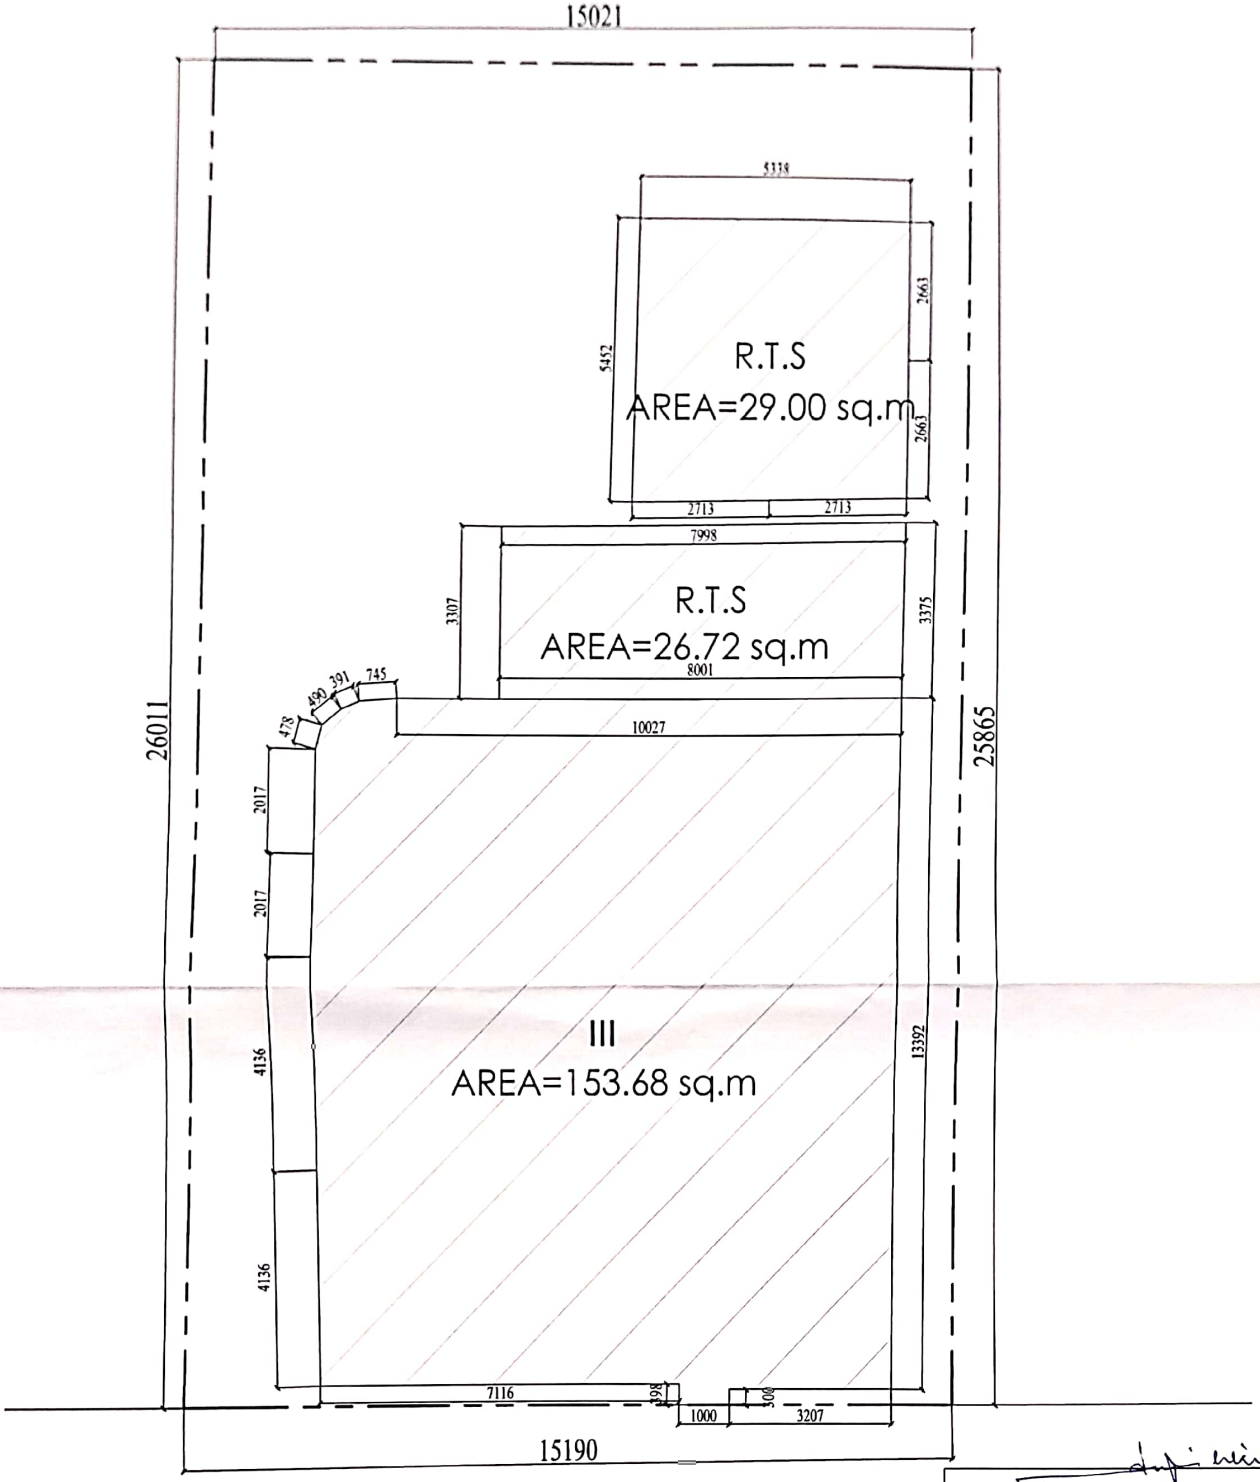

BIPLABI DINESH MAJUMDER SARANI

ANJAN UKIL
Architect
C.O.A. Regn. No.- CA/94/16721
L.B.A. A-271

NAME OF ARCHITECT

AMITAVA SINGHA ROY
AS CONSTITUDE ATTORNEY OF
DEBJYOTI MUKERJEE
DEBASIS MUKERJEE
DILIP KUMAR MUKERJEE

NAME OF OWNER / APPLICANT

EXISTING STRUCTURE PLAN
SCALE: 1:100

PROJECT:
PROPOSED G +IV (15.475 MT.) STORIED RESIDENTIAL BUILDING U/S 393A OF KMC ACT 1980, OF KMC BUILDING RULE 2009 COMPLYING NOTIFICATION 80/MA/O/C-4/3R-7/2017 DATED 31.01.2018 FOR RULE 77 AT PREMISES NO.- 41, BIPLABI DINESH MAJUMDER SARANI , (PREVIOUSLY KNOWN AS PLOT NO. 562 , BLOCK-N , NEW ALIPORE) KOLKATA-700053, WARD NO.- 81, BOROUGH -X, P.S- NEW ALIPORE.

SCALE -1:100	DATE	DEALT
	09/06/2023	DIYA

N

• Anjan Ukil
architect

Scanned with OKEN Scanner