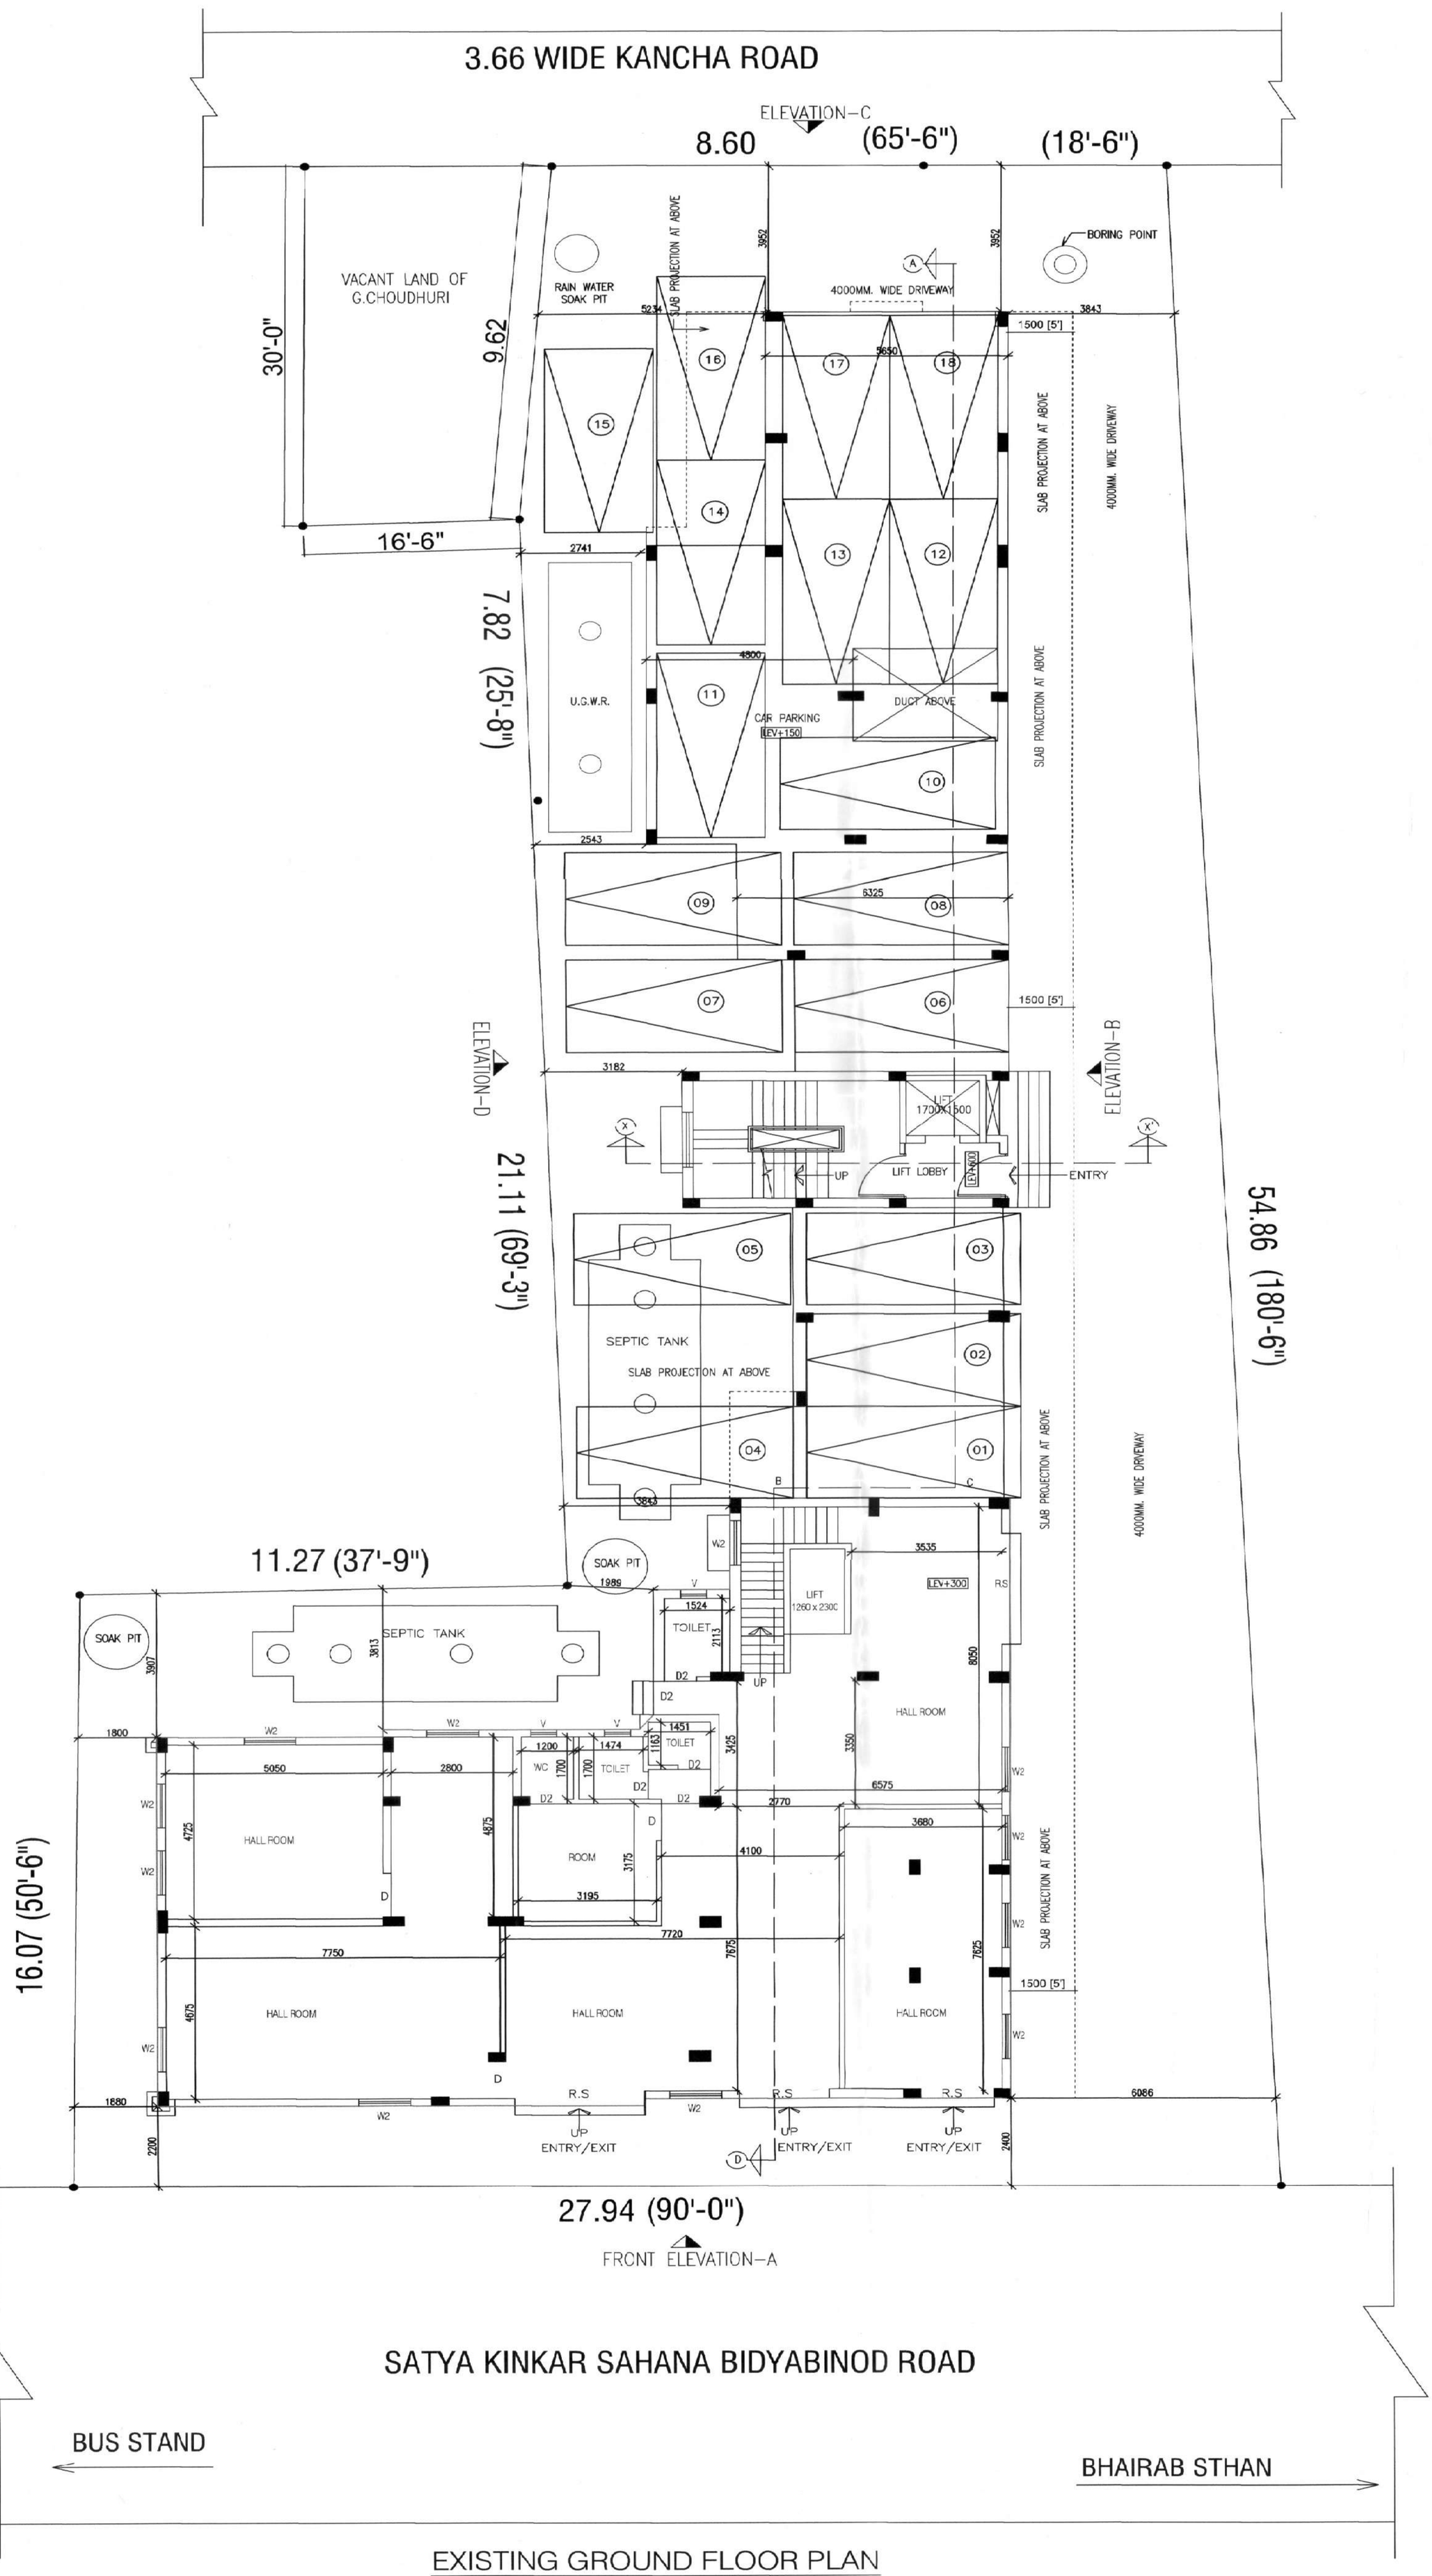

EXISTING GROUND FLOOR PLAN
SCALE :- 1:100

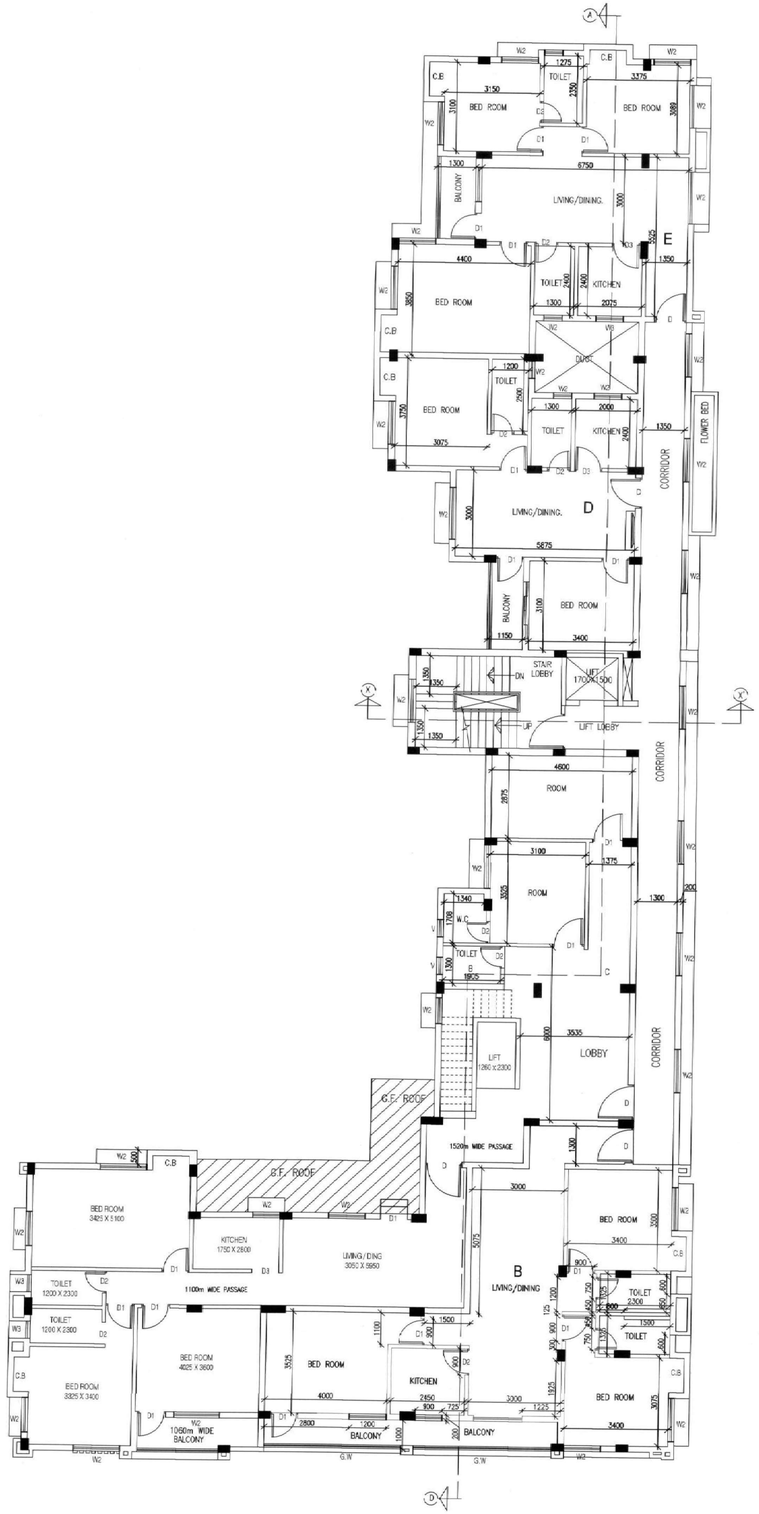

EXISTING FIRST FLOOR PLAN
SCALE :- 1:100

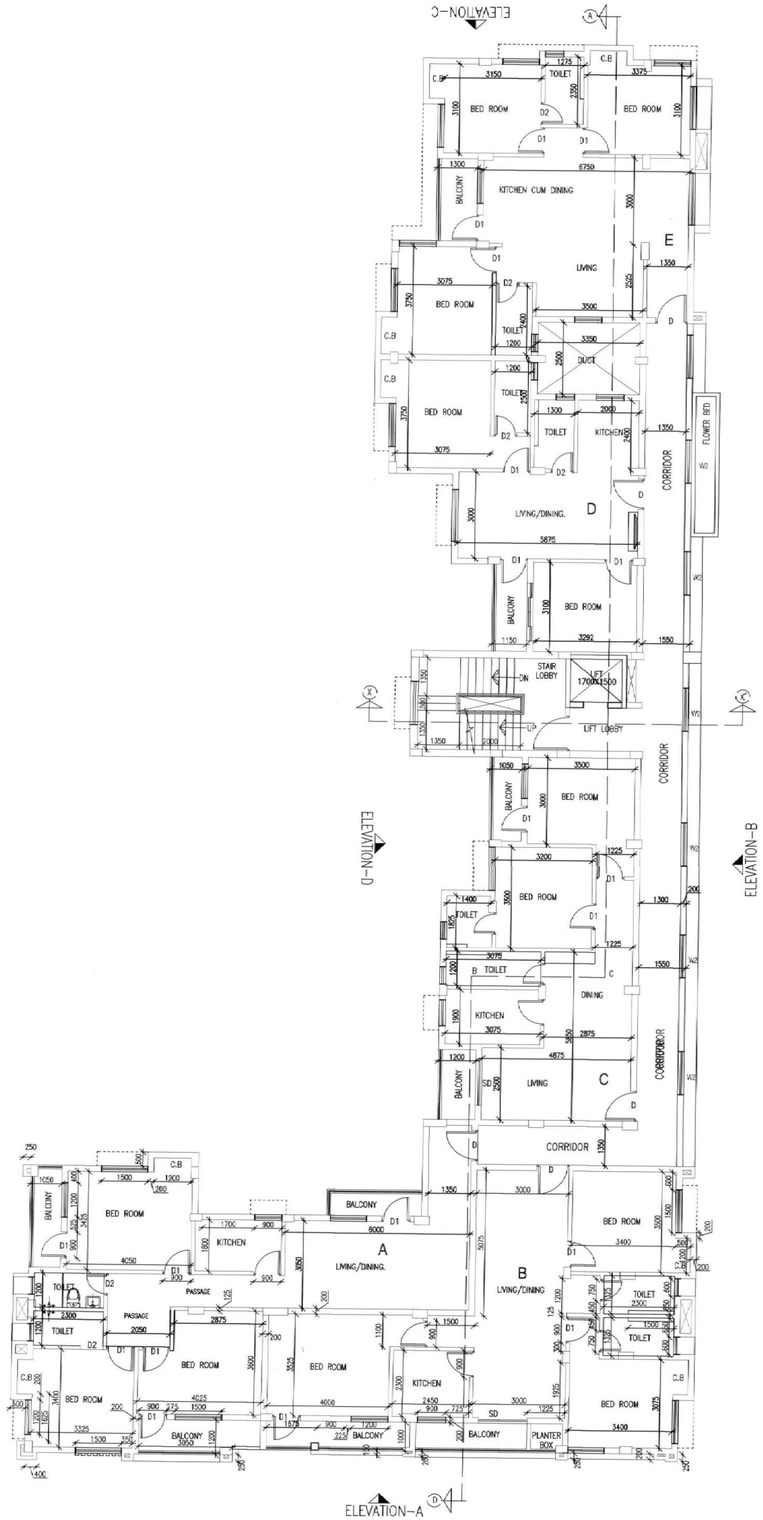

EXISTING SECOND FLOOR PLAN
SCALE :- 1:100

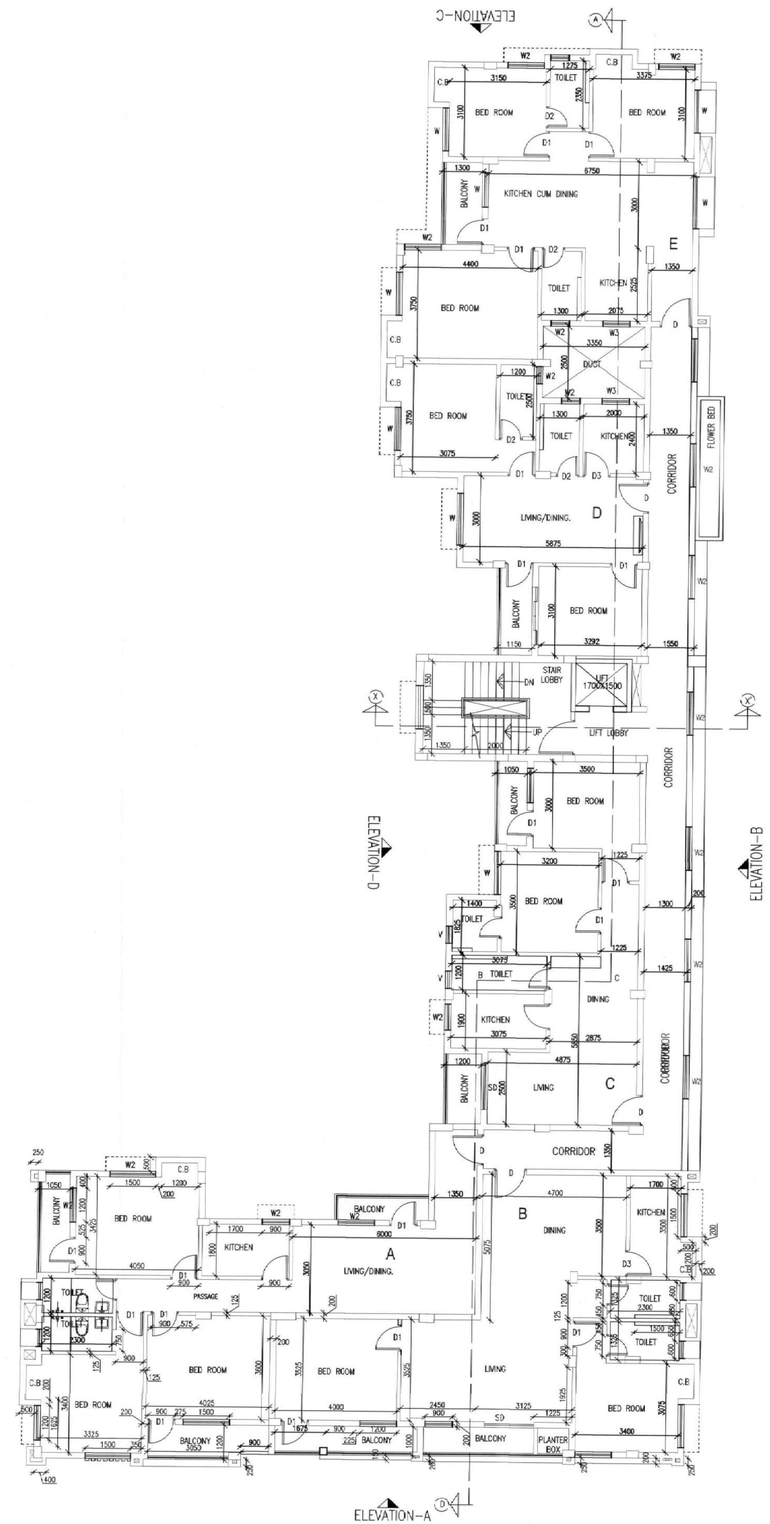

EXISTING THIRD FLOOR PLAN
SCALE :- 1:100

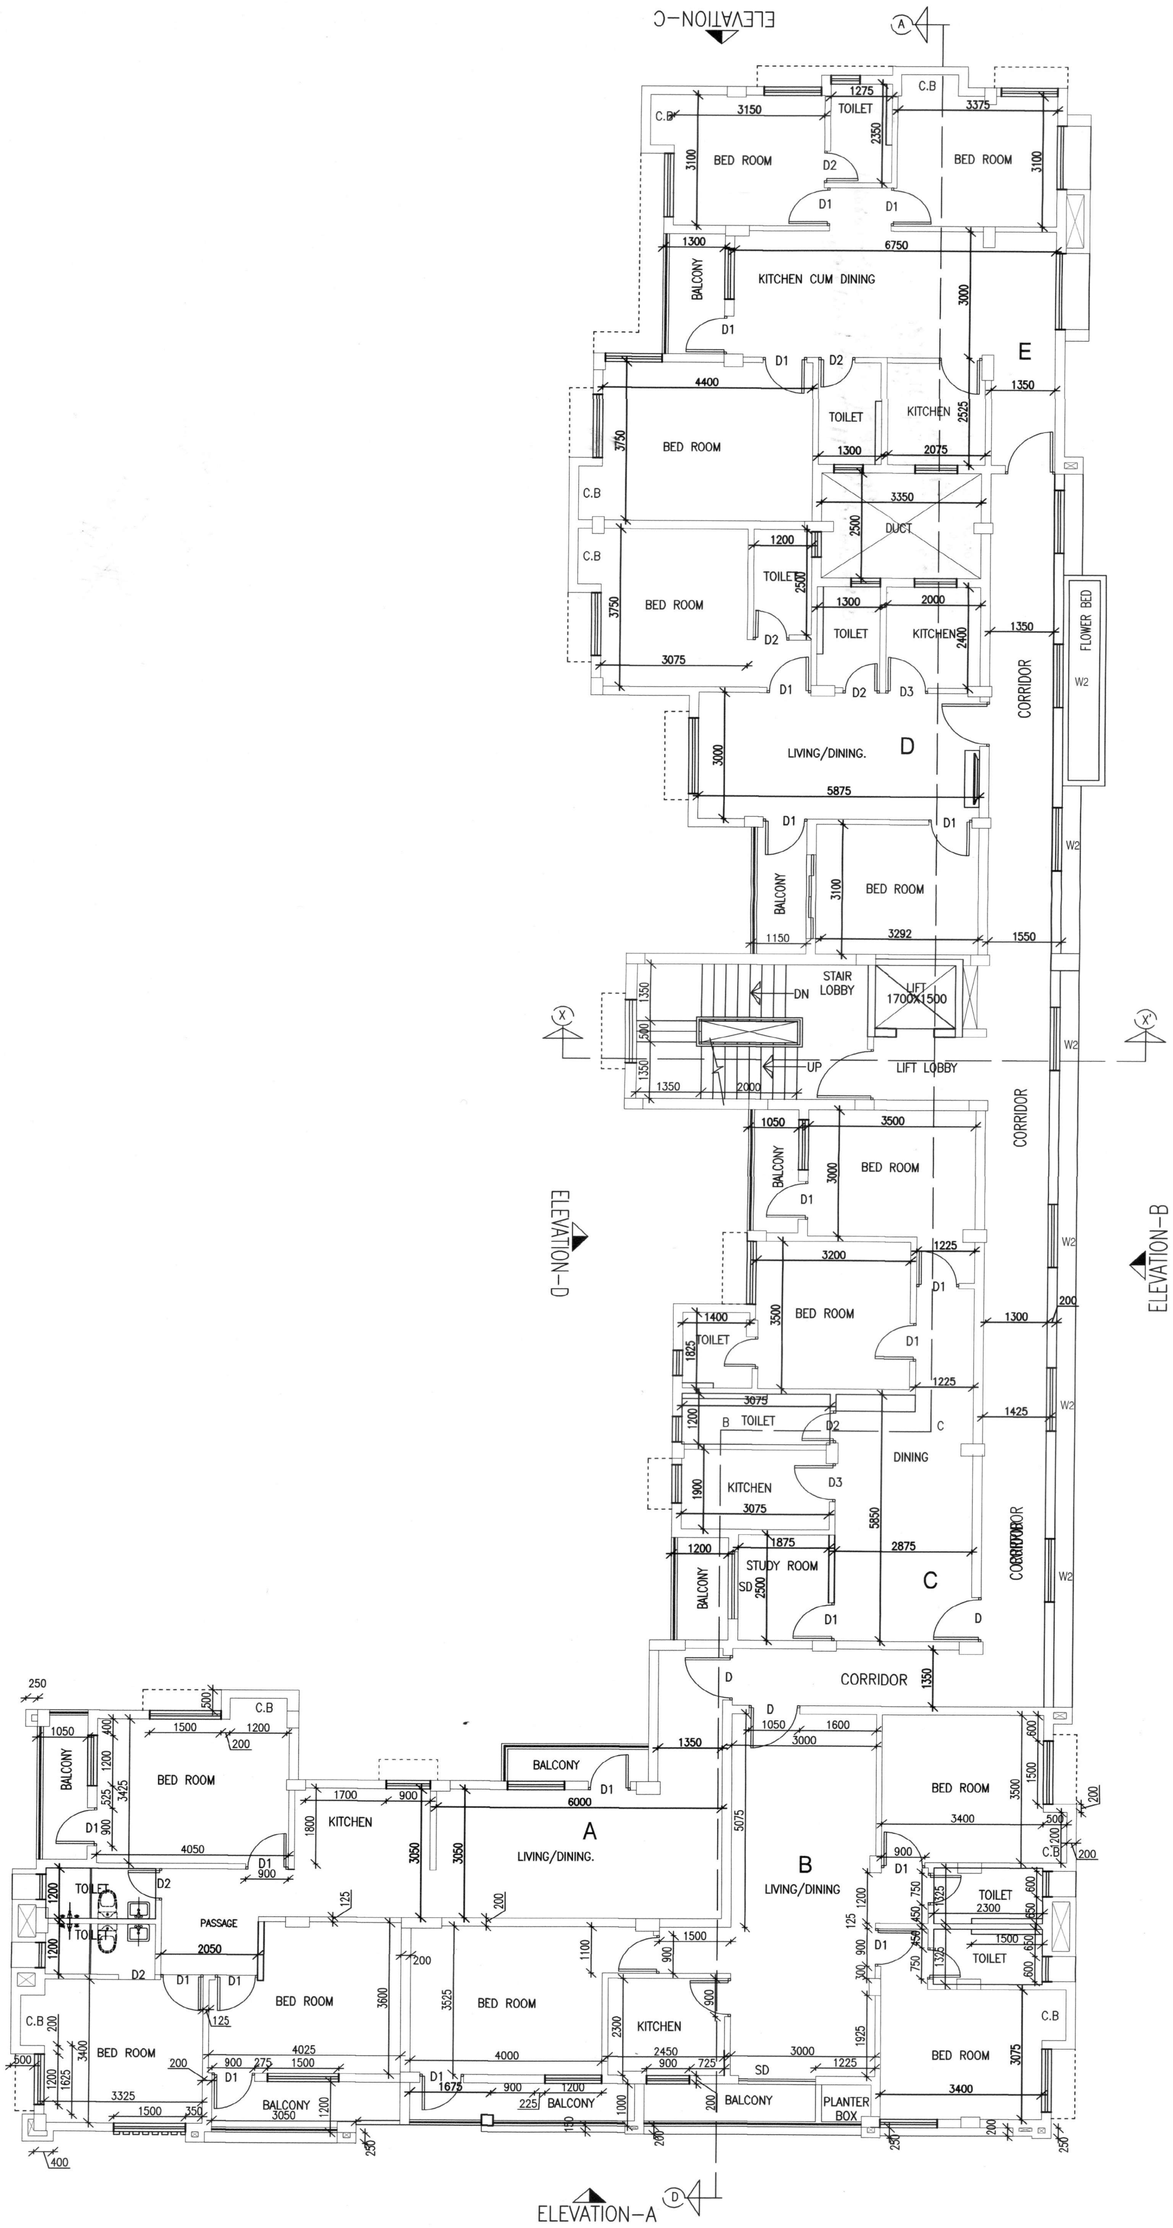

EXISTING FOURTH FLOOR PLAN
SCALE :- 1:100

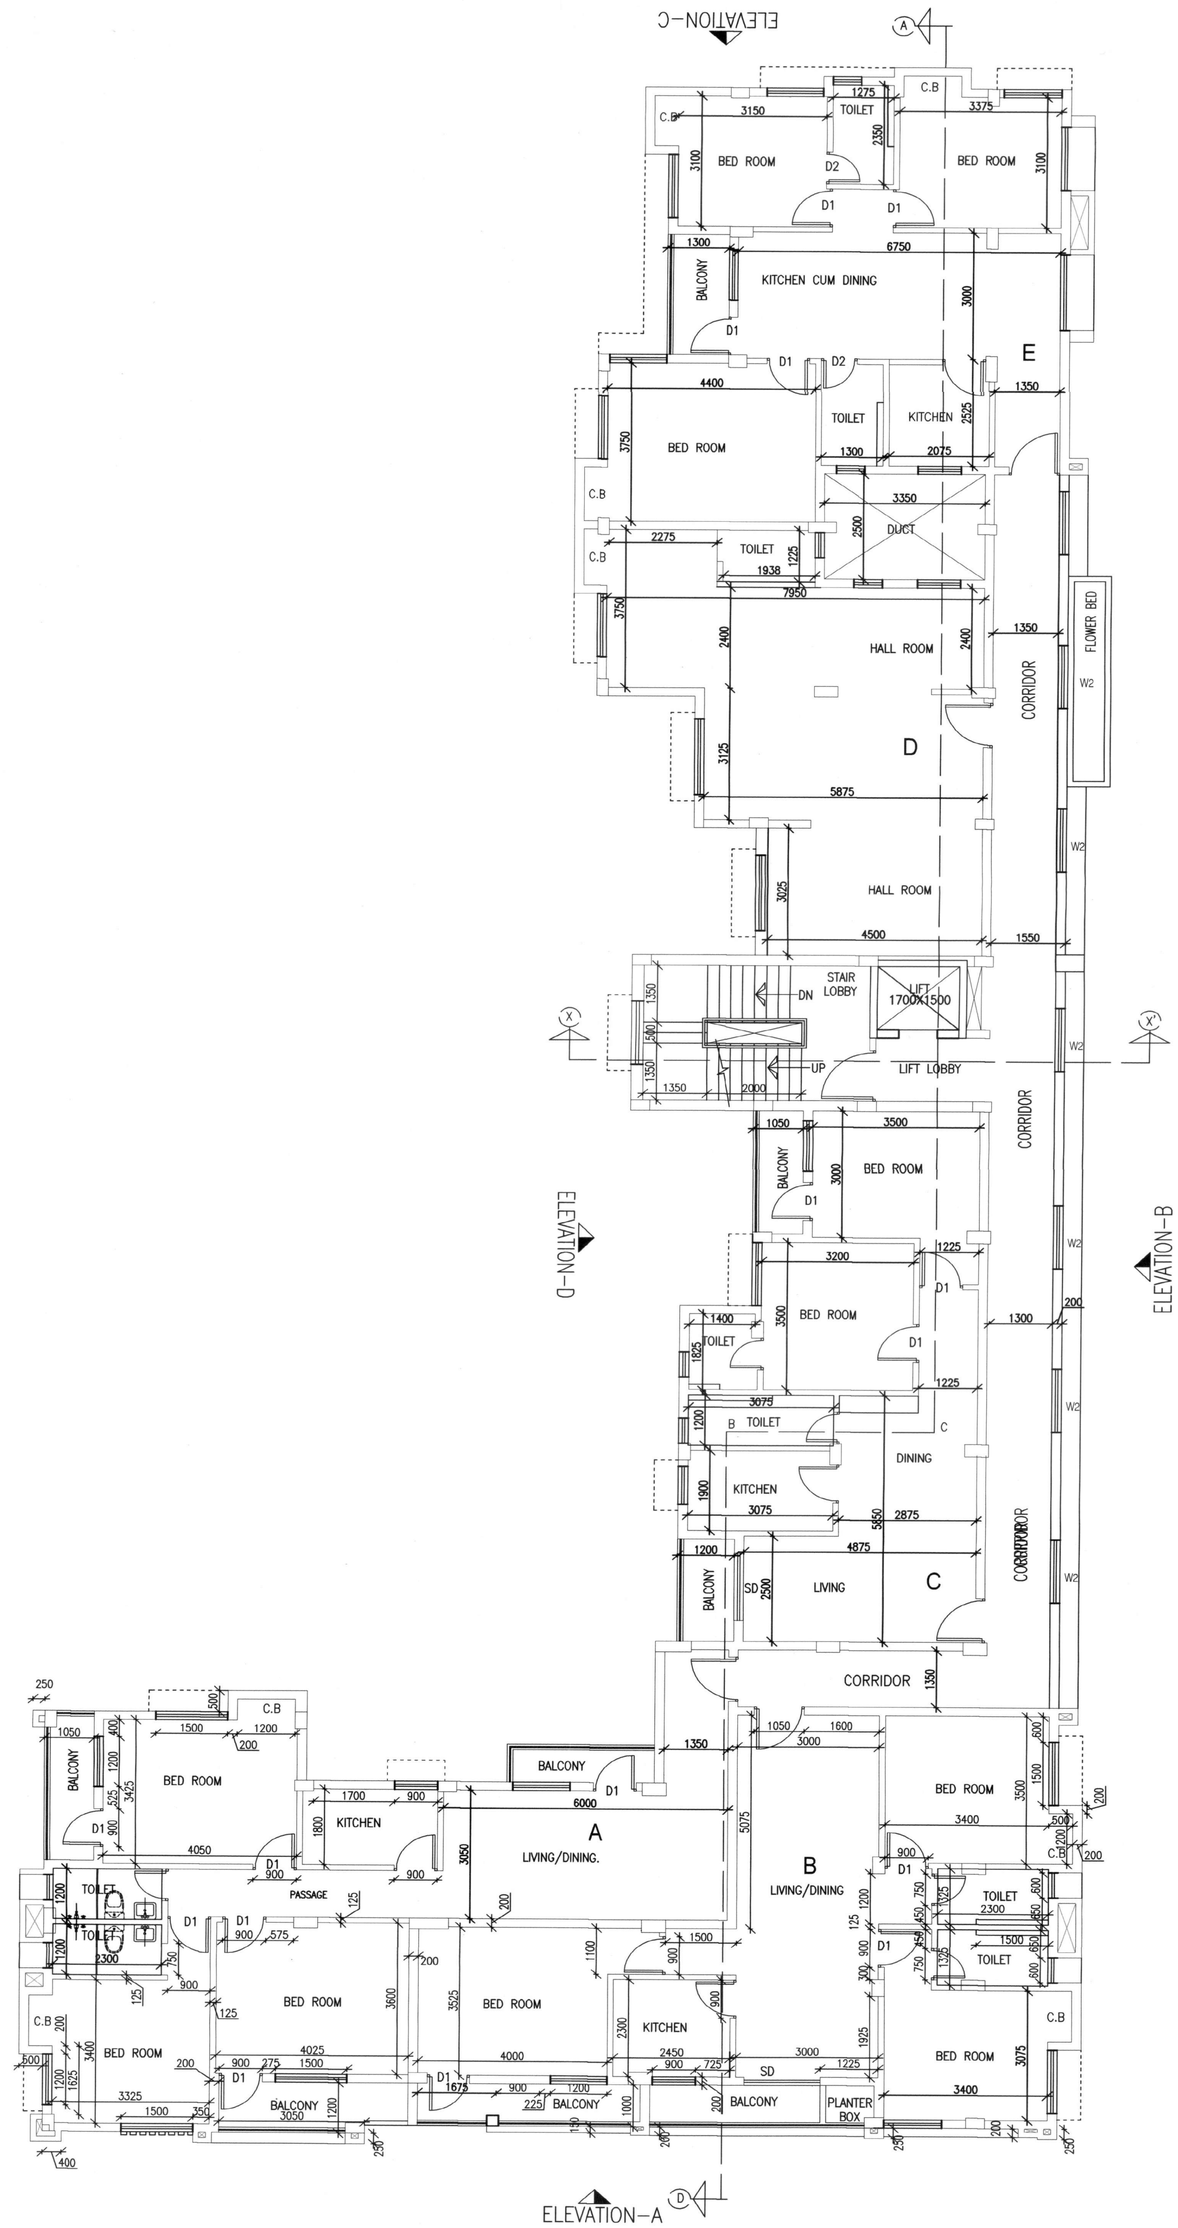

EXISTING FIFTH FLOOR PLAN
SCALE :- 1:100