PLAN OF PROPOSED (B+G+11) STORIED RESIDENTIAL CUM COMMERCIAL BUILDING OF MR. SADHIN GHOSH S/O LATE LAMBODHAR GHOSH MR. NARAYAN CHANDRA GHOSH S/O LATE ROBI LOCHON GHOSH MR. MUKTIPADA GHOSH S/O LATE ROBI LOCHON GHOSH MRS. RINA GHOSH W/O MUKTIPADA GHOSH MRS. SHOBHA GHOSH W/O NARAYAN CHANDRA GHOSH MRS. CHHANDA GHOSH W/O LATE SAROJ GHOSH. R.S PLOT NO- 3,4,6,13 L.R. PLOT NO-13,15,16,83, L.R. KHATIAN NO- 1589,1805,1845,1955,1956, 2641, J,L. NO -109 MOUZA-SHANKARPUR, P.S. - N.T.P.S, DIST-PASCHIM BARDHAMAN, WEST BENGAL.

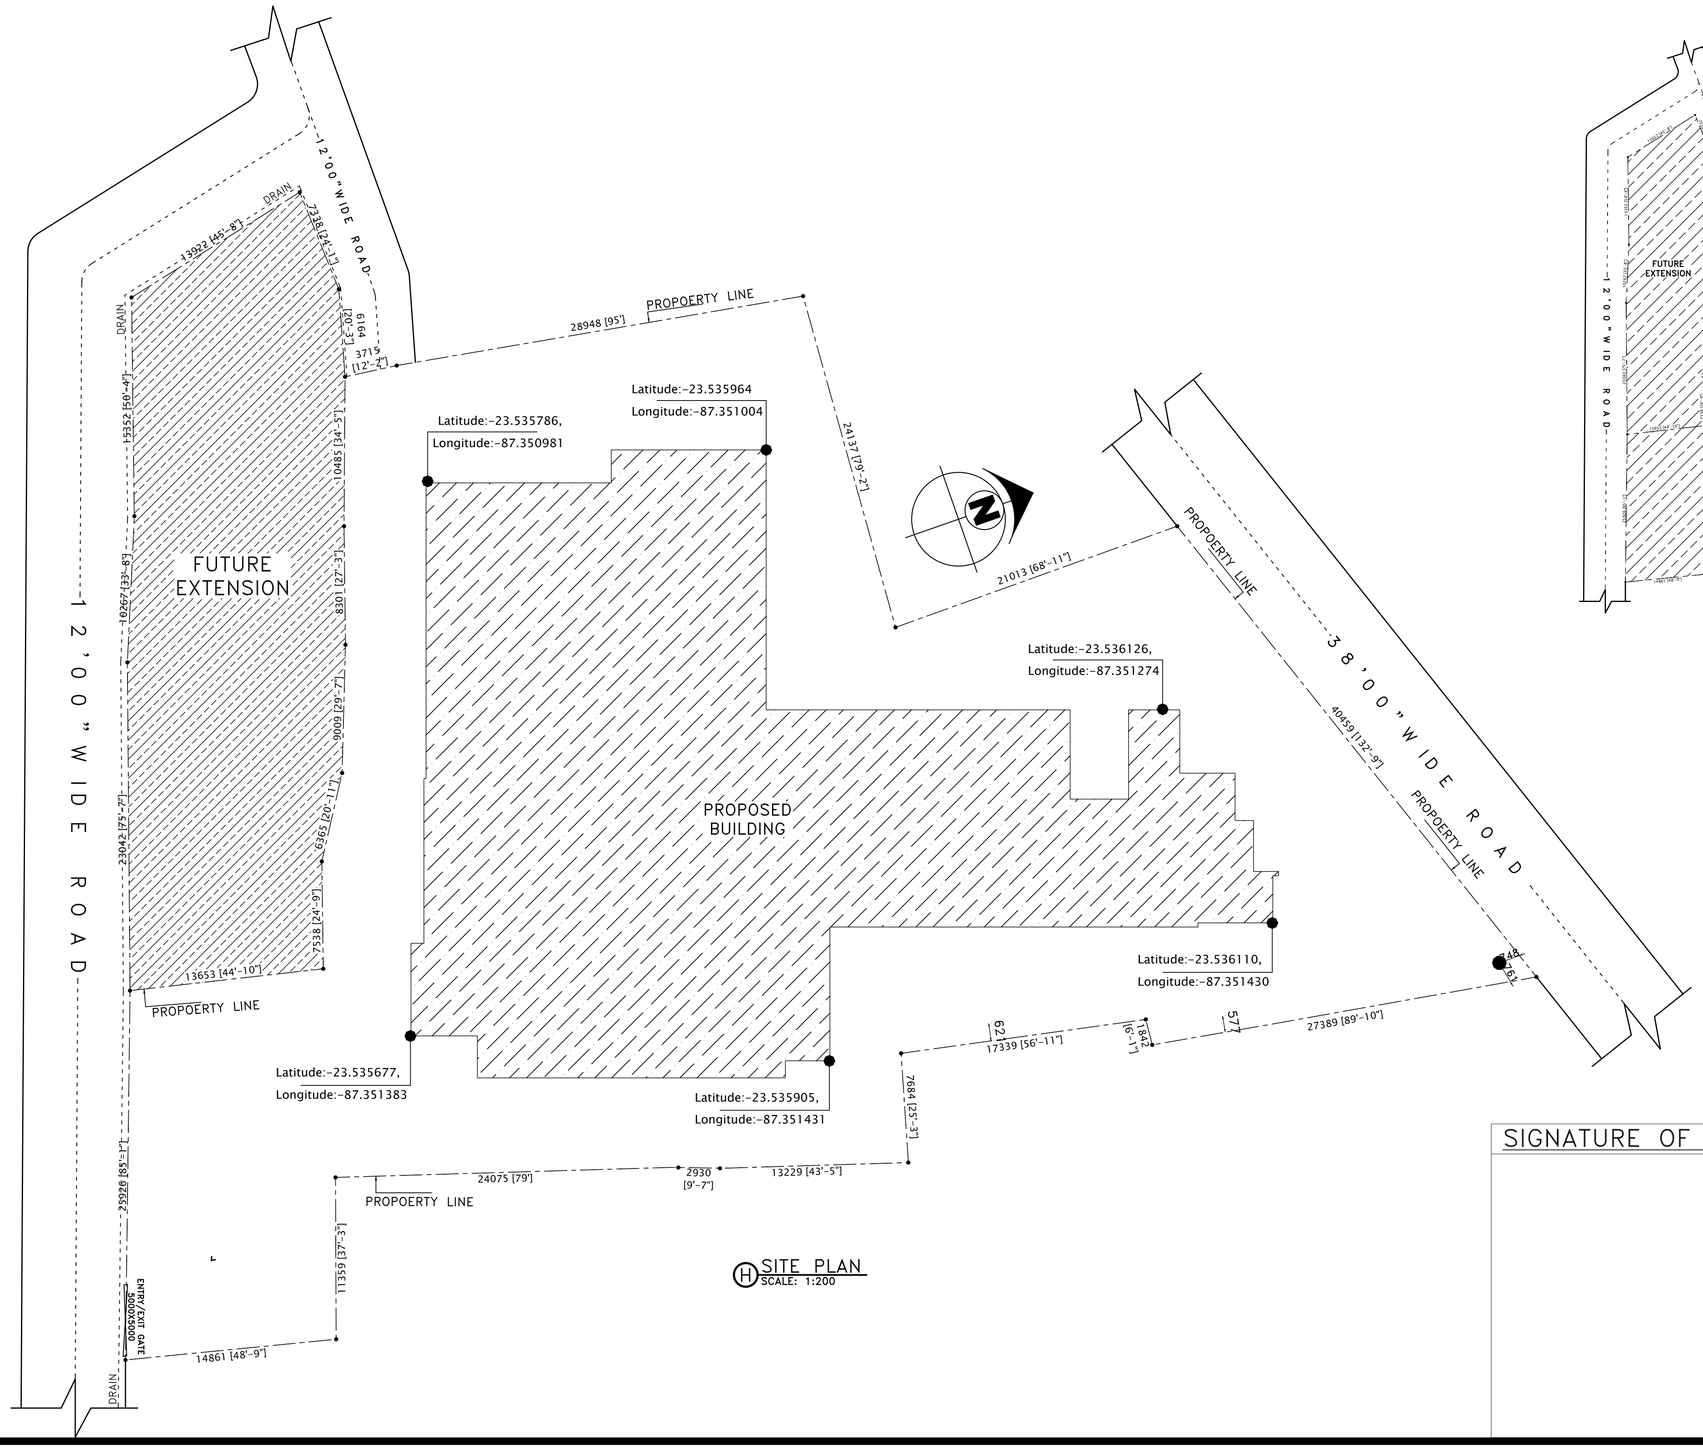

H SITE PLAN
SCALE: 1:200

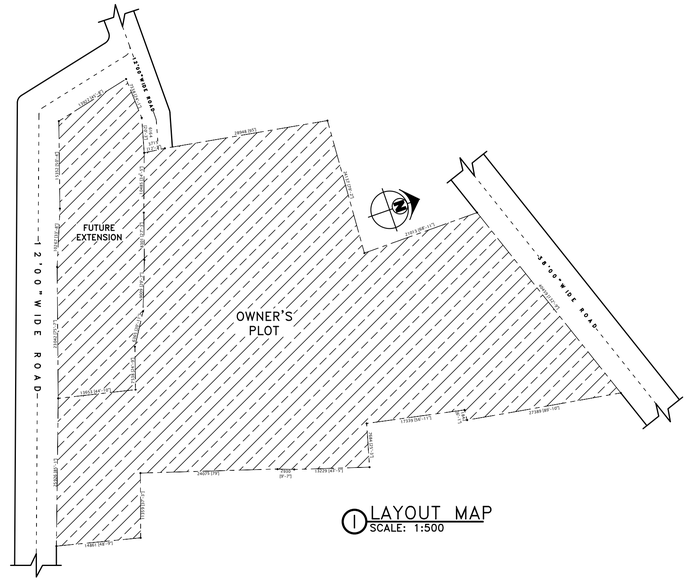

1 LAYOUT MAP
SCALE: 1:500

SIGNATURE OF OWNER:-	SIGNATURE OF ENGINEER:-
	HIROK GHOSH Consultant Civil Engineer Lic No.- L.B.P.M/163/AMC-DMC/BPD/165 G.I.D.S, Durgapur-16