LAY-OUT PLAN SHOWING LATITUDE AND LONGITUDE FOR PROPOSED G+3 STORIED RESIDENTIAL APARTMENT BUILDING OF SRI. APU KUNDU AT 80/3 MULAJORE ROAD, WARD NO: 15 UNDER BHATPARA MUNICIPALITY, MOUZA: SUNDIA, J.L NO: 14, R.S. DAG NO: 83/393, L.R. DAG NO: 533, 535, R.S. KHATIAN NO:127/2 , L.R. KHATIAN NO: 1713, DIST. 24 PARGANAS (NORTH)

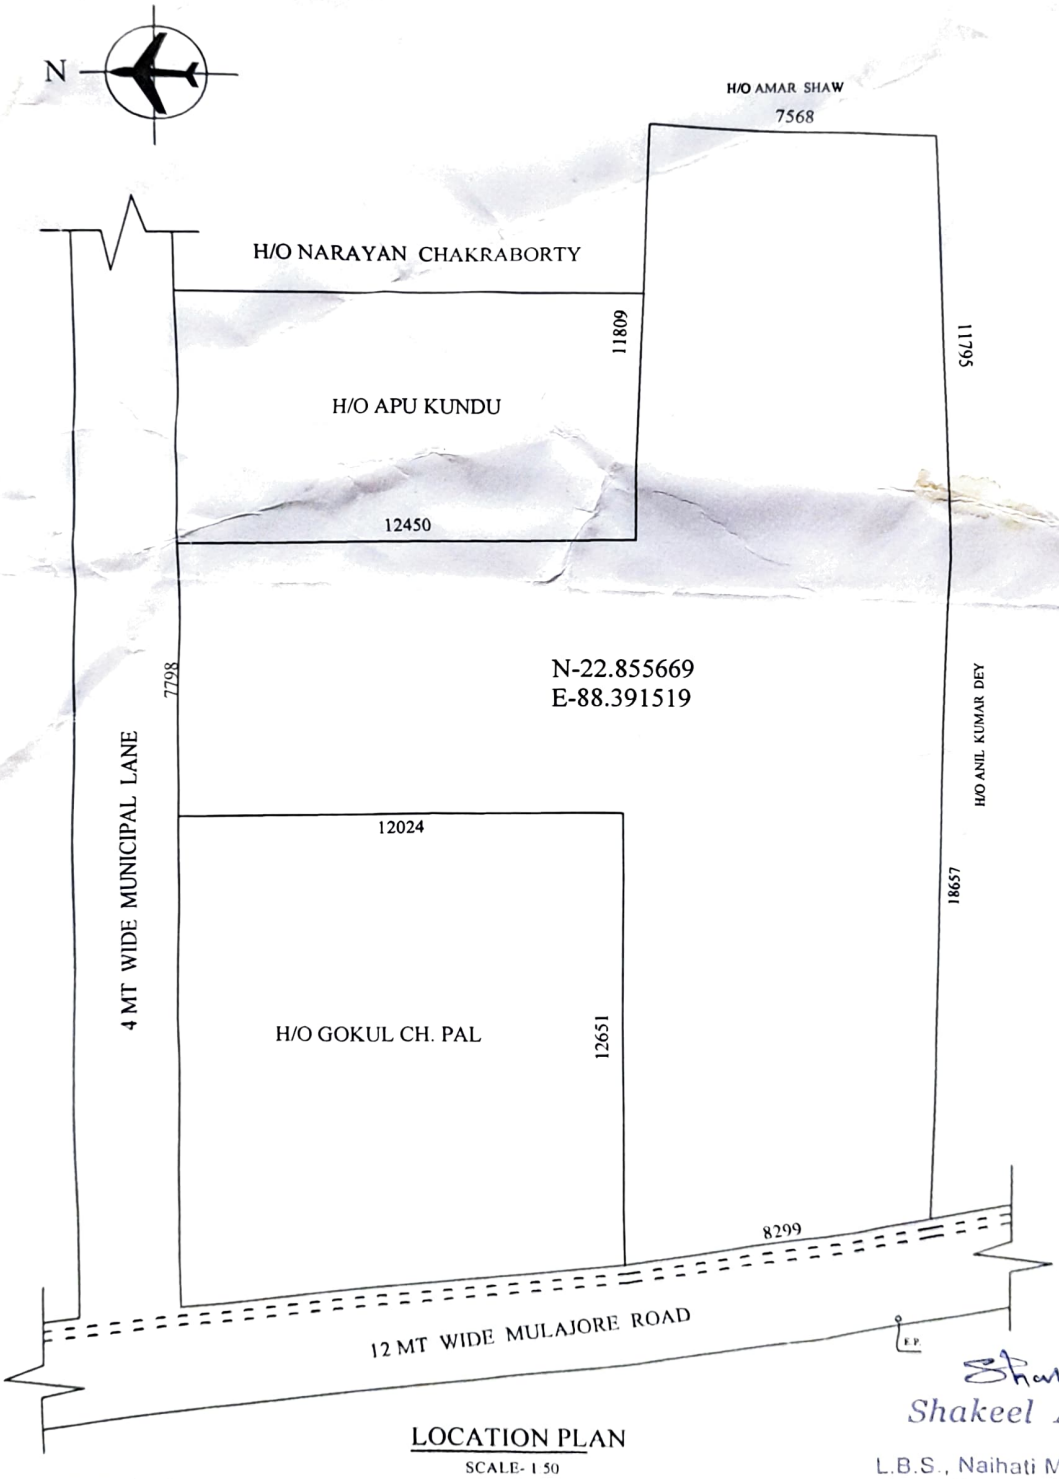

LOCATION PLAN

SCALE- 1 50

Shakeel Alam
D.C.E.
L.B.S., Naihati Municipality
Regd. No.- LBS/NHT/200/2713019

OLIVIA CONSTRUCTION

Partner

DRAWN BY