PROJECT NAME:-

PLAN OF PROPOSED (G+4) FIVE STORIED RESIDENTIAL BUILDING OF MR. SANAT KUMAR MONDAL S/O LT. SAKTI PADA MONDAL, MR. BARID KUMAR MONDAL S/O LT. SAKTI PADA MONDAL, R.S. PLOT NO-792 (P) L.R. PLOT NO-454, L.R. KHATIAN NO-7574,7575, R.S. J.L. NO-66, L.R. J.L. NO -116, MOUZA- DHANDABAG, P.S.- DURGAPUR. DIST-PASCHIM BARDHAMAN, WEST BENGAL.

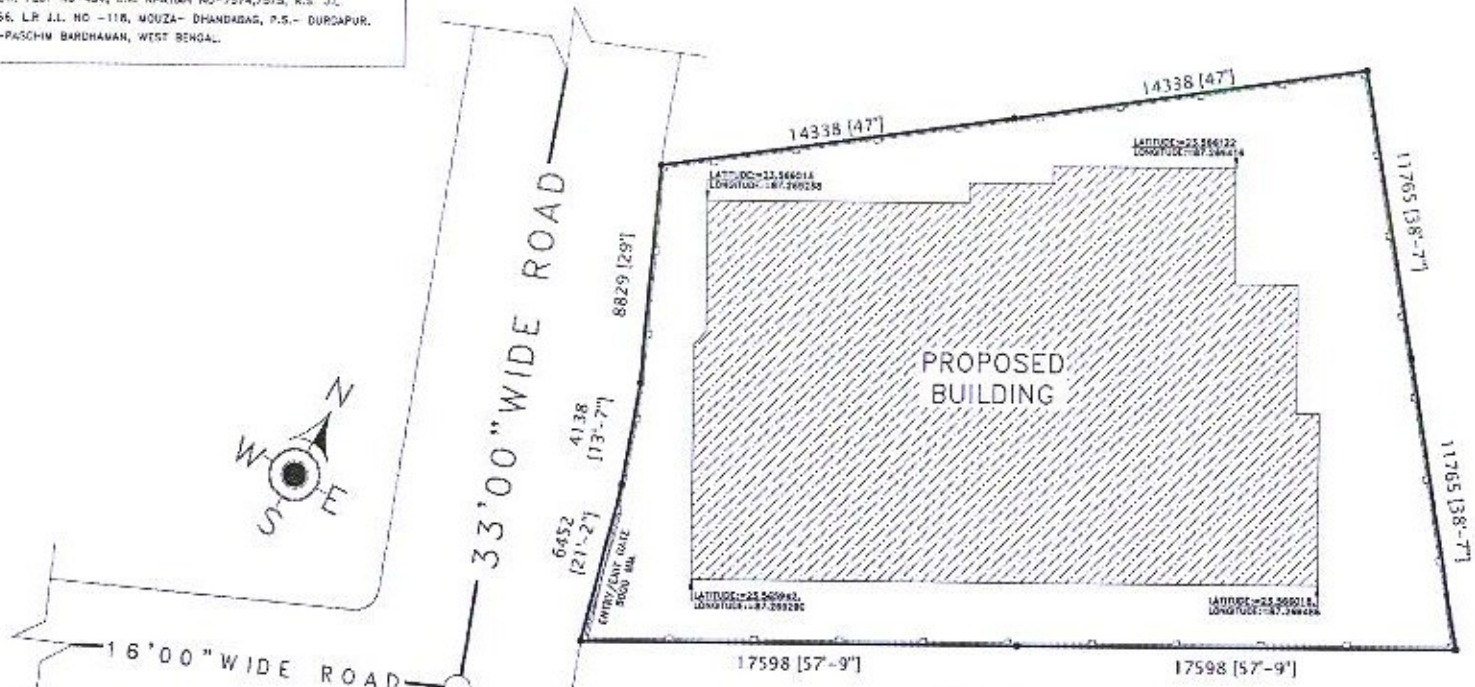

A SITE PLAN

B LAYOUT MAP

Ganguly Realty

Partner

Partner