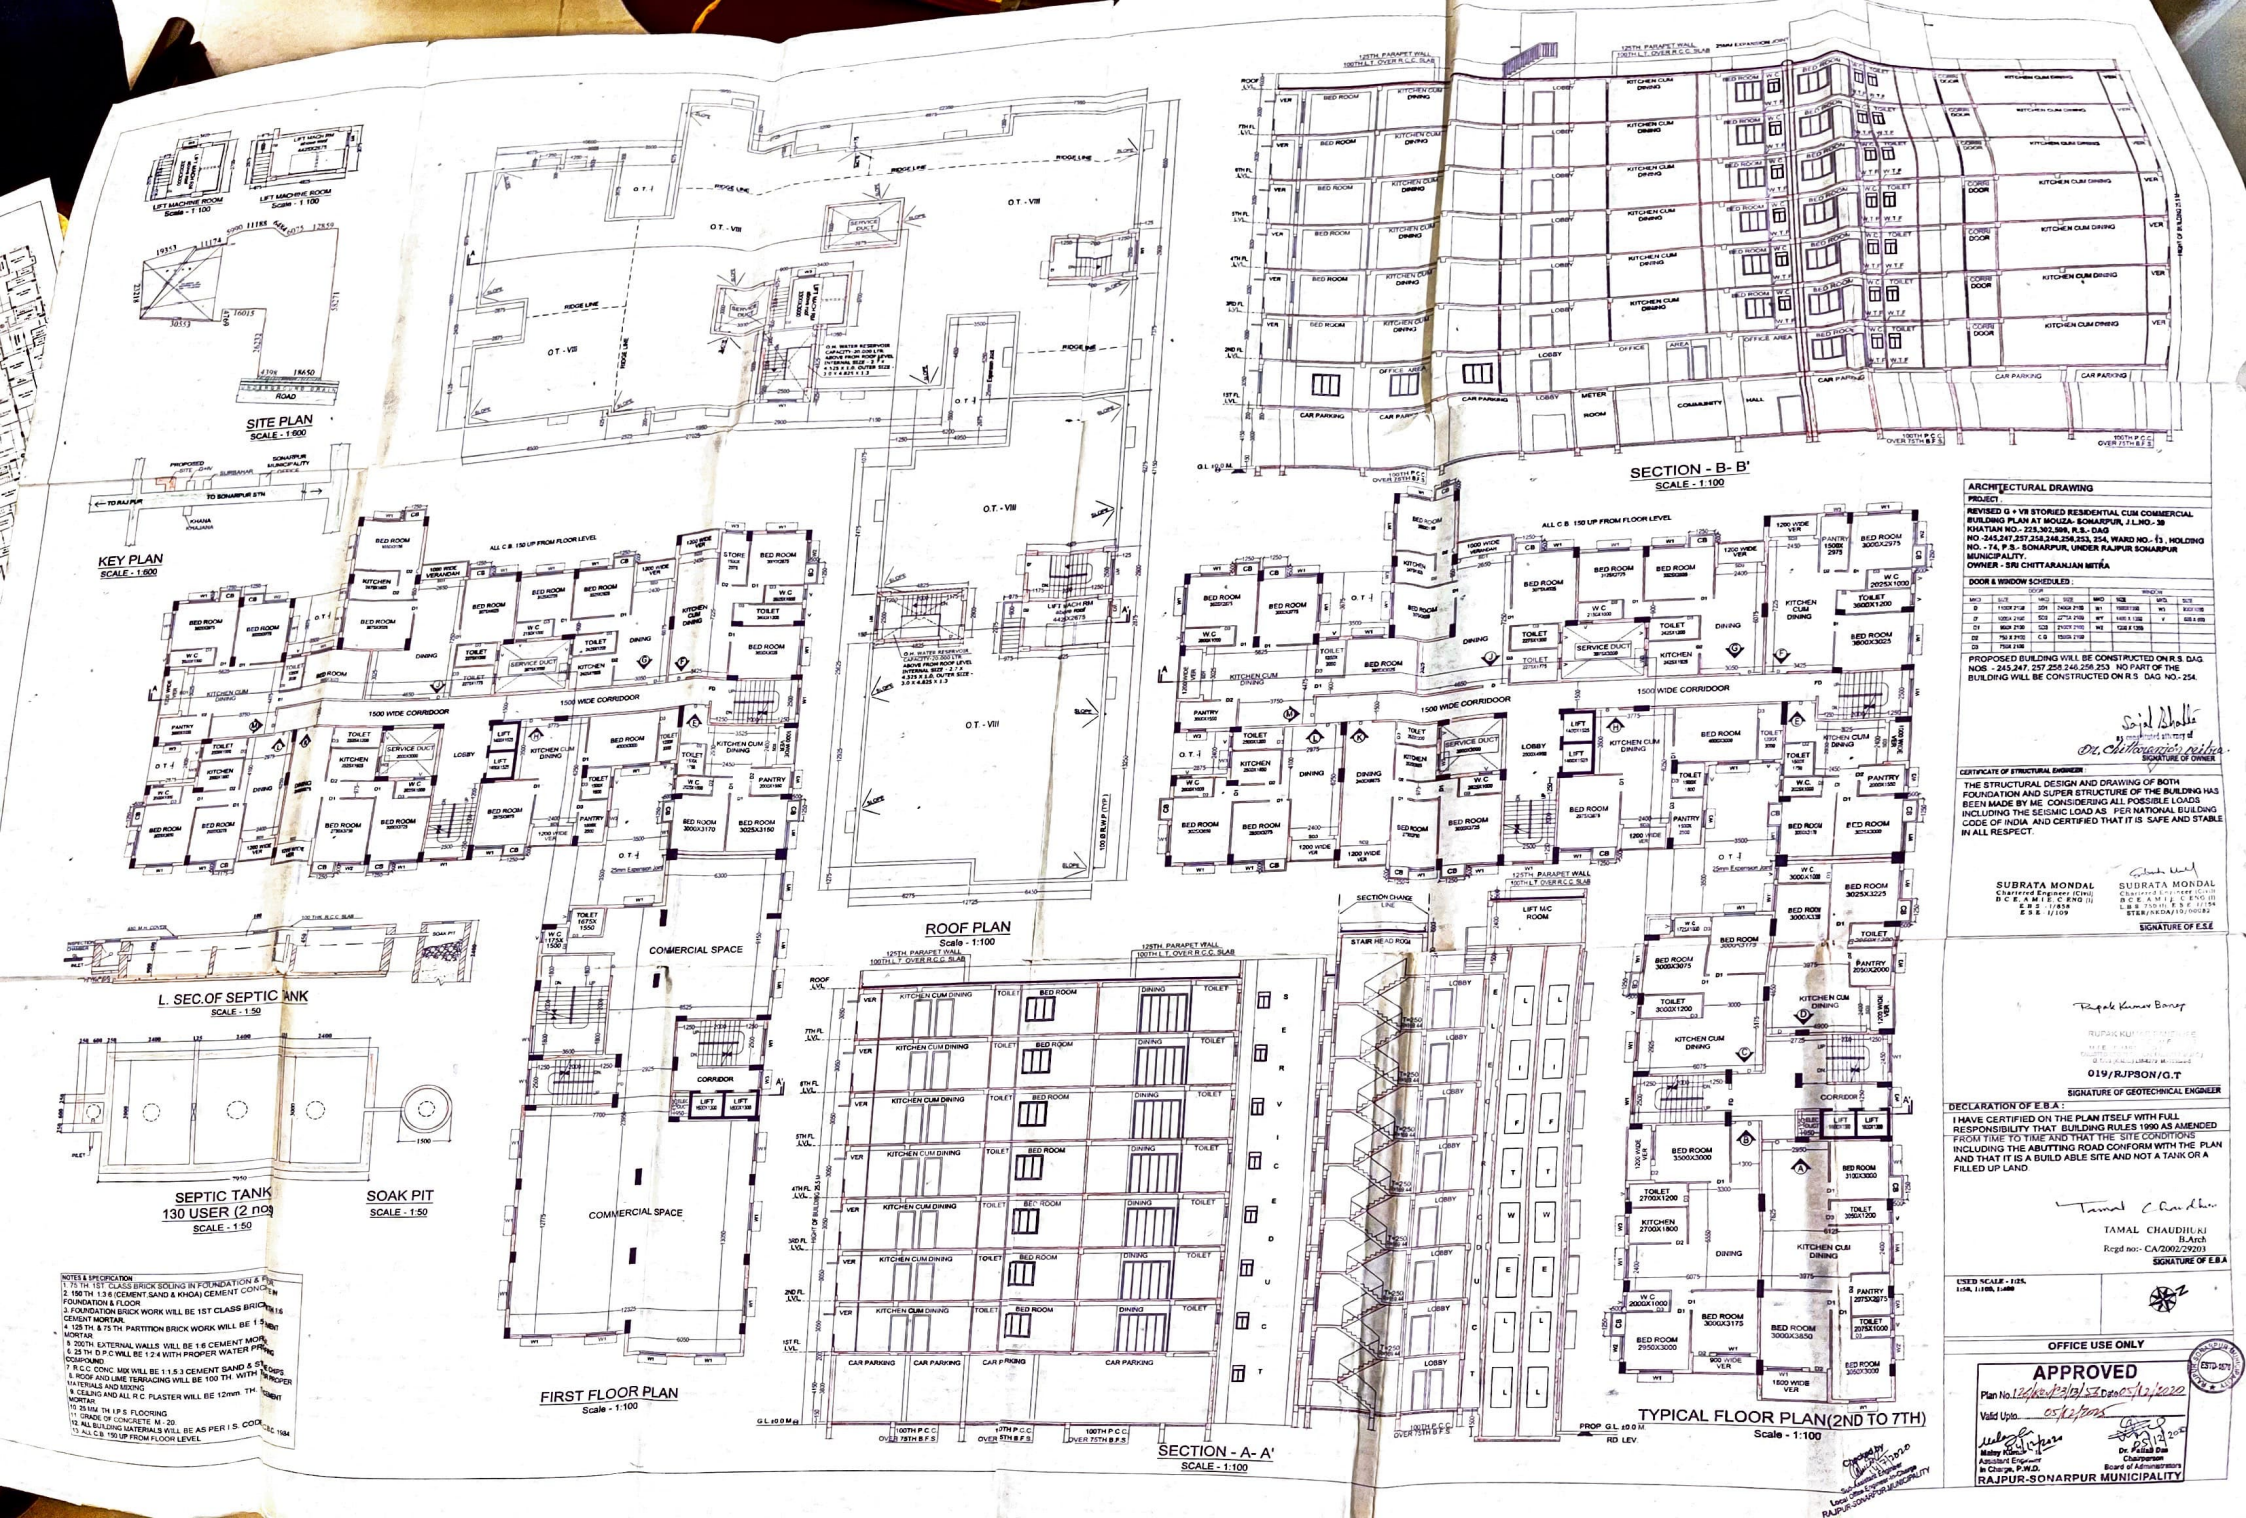
SITE PLAN
SCALE - 1:600
KEY PLAN
SCALE - 1:600
L. SEC.OF SEPTIC TANK
SCALE - 1:50
SEPTIC TANK
130 USER (2 nos)
SCALE - 1:50
SOAK PIT
SCALE - 1:50
FIRST FLOOR PLAN
Scale - 1:100
ROOF PLAN
Scale - 1:100
SECTION - A- A'
SCALE - 1:100
SECTION - B- B'
SCALE - 1:100
TYPICAL FLOOR PLAN(2ND TO 7TH)
Scale - 1:100
ARCHITECTURAL DRAWING
PROJECT :
REVISED G + VII STORIED RESIDENTIAL CUM COMMERCIAL BUILDING PLAN AT MOUZA- SONARPUR, J.L.NO.- 30
KHATIAN NO.- 228,302,308, R.S. - DAG NO -245,247,257,258,246,256,253, 254, WARD NO.- 13 , HOLDING NO. - 74, P.S.- SONARPUR, UNDER RAJPUR SONARPUR MUNICIPALITY.
OWNER - SRI CHITTARANJAN MITRA
DOOR & WINDOW SCHEDULE :
PROPOSED BUILDING WILL BE CONSTRUCTED ON R.S DAG NOS - 245,247, 257,258,246,256,253 NO PART OF THE BUILDING WILL BE CONSTRUCTED ON R.S DAG NO.- 254.
Dr. Chittaranjan Mitra
SIGNATURE OF OWNER
CERTIFICATE OF STRUCTURAL ENGINEER
THE STRUCTURAL DESIGN AND DRAWING OF BOTH FOUNDATION AND SUPER STRUCTURE OF THE BUILDING HAS BEEN MADE BY ME. CONSIDERING ALL POSSIBLE LOADS INCLUDING THE SEISMIC LOAD AS PER NATIONAL BUILDING CODE OF INDIA AND CERTIFIED THAT IT IS SAFE AND STABLE IN ALL RESPECT.
SUBRATA MONDAL
Chartered Engineer (India)
B.E.& A.M.I.E.(Civil)
E.S.E. 1/1858
SIGNATURE OF E.S.E
019/RJPSON/O.T
SIGNATURE OF GEOTECHNICAL ENGINEER
DECLARATION OF E.B.A. :
I HAVE CERTIFIED ON THE PLAN ITSELF WITH FULL RESPONSIBILITY THAT BUILDING RULES 1990 AS AMENDED FROM TIME TO TIME AND THAT THE SITE CONDITIONS INCLUDING THE ABUTTING ROAD CONFORM WITH THE PLAN AND THAT IT IS A BUILD ABLE SITE AND NOT A TANK OR A FILLED UP LAND.
TAMAL CHAUDHURI
B.Arch
Regd no:- CA/2002/29203
SIGNATURE OF E.B.A
USED SCALE - 1:25, 1:50, 1:100, 1:400
OFFICE USE ONLY
APPROVED
Plan No. 124/RJPSN/B/SZ/2022/0012/10/2022
Valid Upto 05/12/2027
Mishay Khanra Jr. Engineer
Assistant Engineer
In Charge, P.W.D.
Dr. Pallab Das
Chairperson
Board of Administrators
RAJPUR-SONARPUR MUNICIPALITY
Checked By
Sujoy Kumar Das
Assistant Engineer
Local Office Engineer in Charge
RAJPUR-SONARPUR MUNICIPALITY