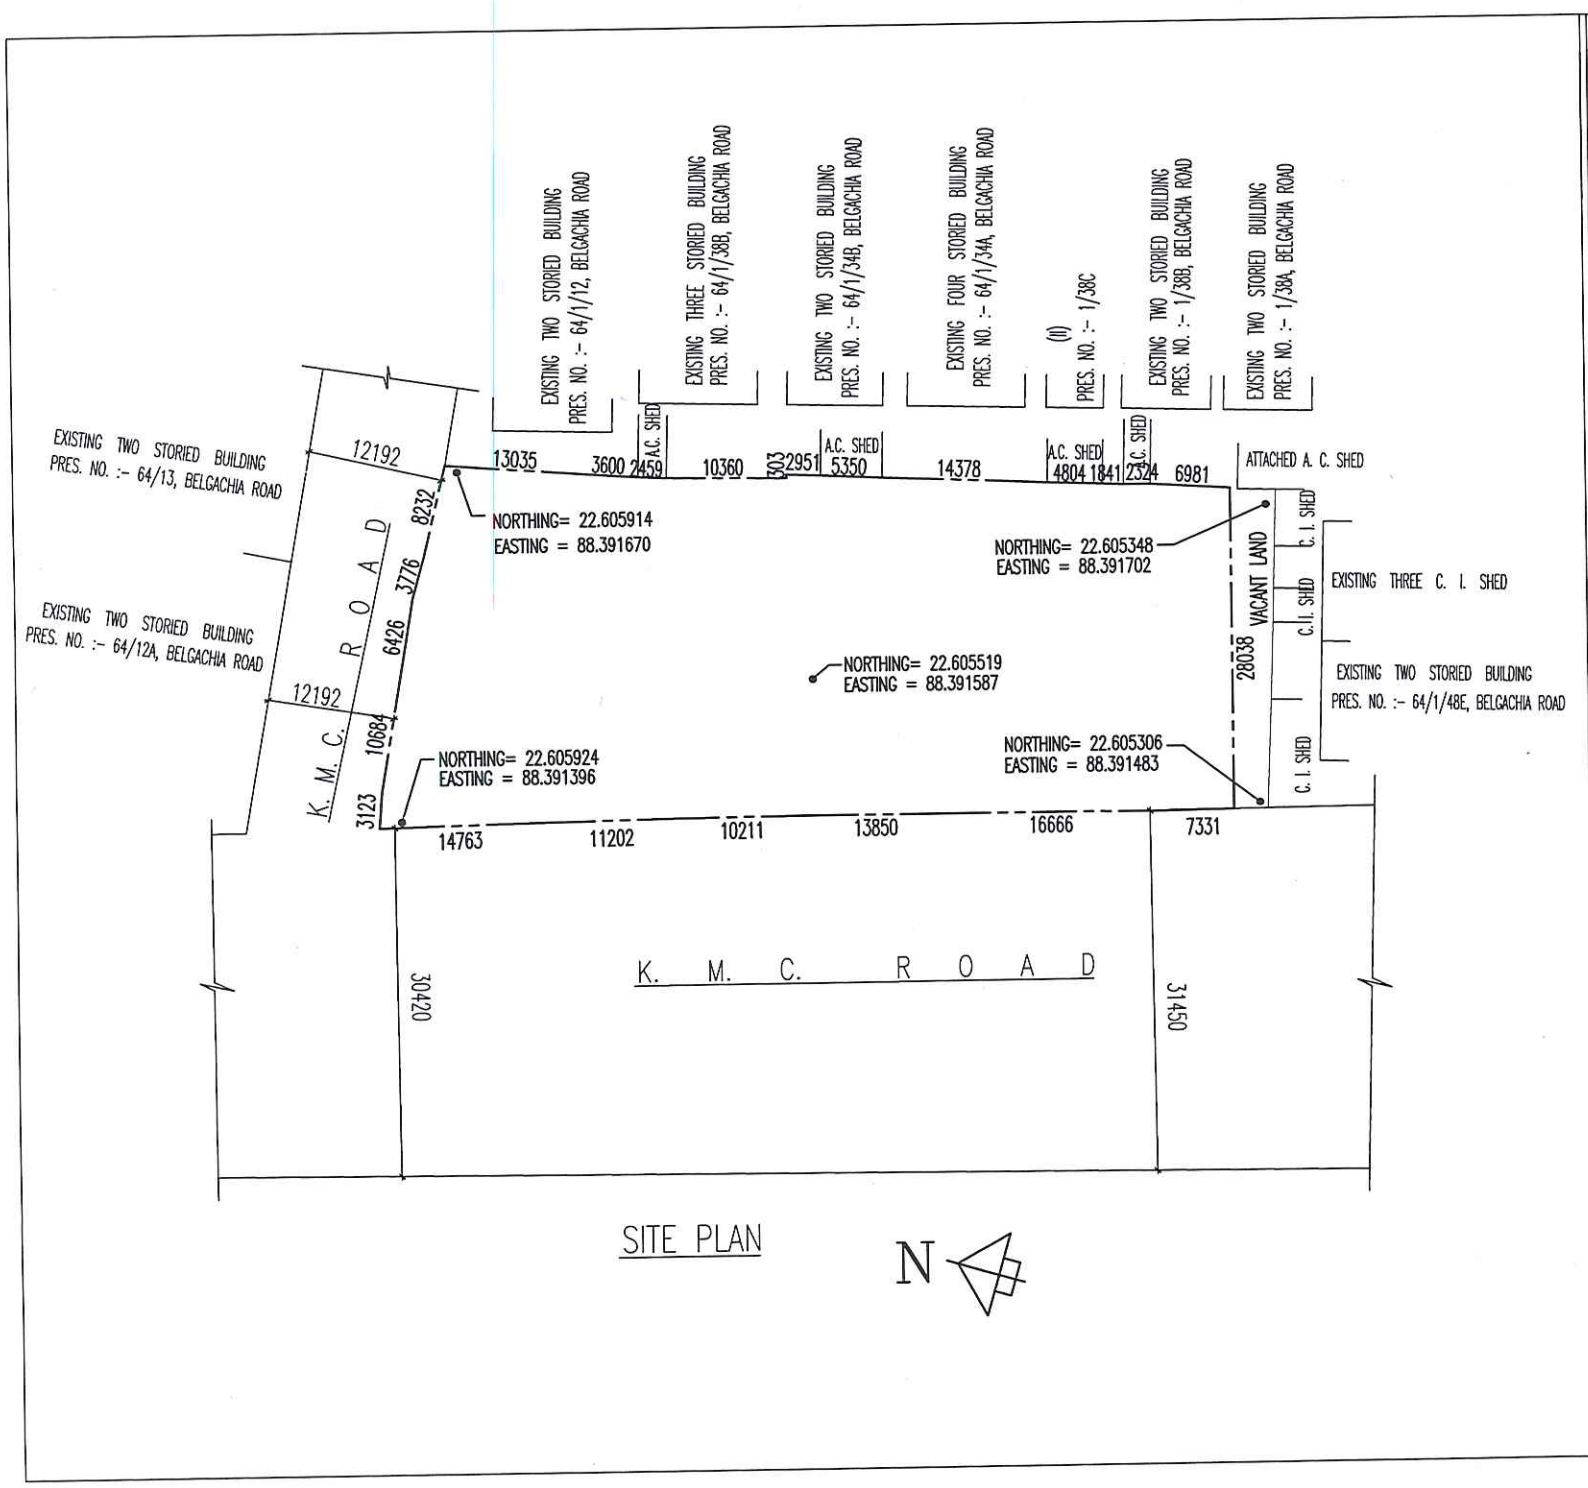

SITE PLAN

Rajkumar Agarwal
Architect
Member of Council of
Architecture CA / 94 / 17940

SIGNATURE OF ARCHITECT

TITLE

SITE PLAN

PROJECT

PROPOSED B+G+XVIII (59.95 M. HT.) STORIED RESIDENTIAL BUILDING FOLLOWING SECTION 393A OF KMC ACT 1980 READ WITH KMC BUILDING RULES 2009 AT PRE. NO. 64/1/2, KSHUDIRAM BOSE SARANI, KOLKATA –37, WARD NO – 3, BOROUGH – I

DATE	DRG.NO	DEALT	CHECKED	SHEET.NO
24.05.22	ARCH/394/2012	MITHUN		

SCALE 1:100

ARCHITECT

RAJ AGRAWAL & ASSOCIATES
8B, ROYD STREET, CALCUTTA - 16