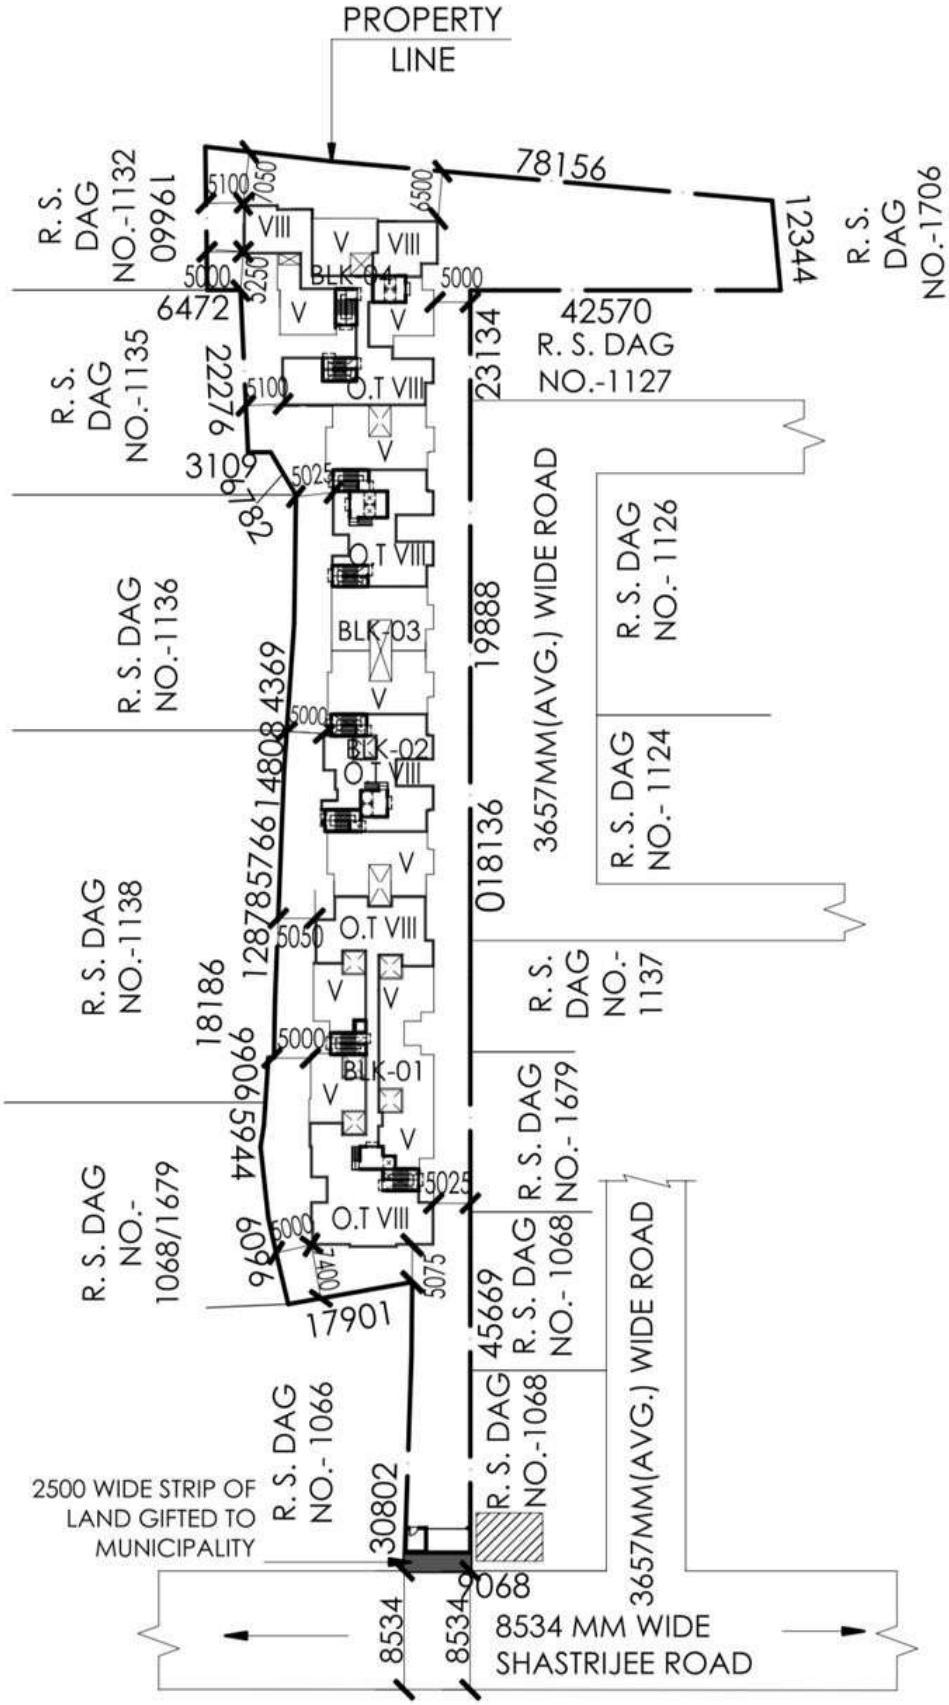

SITE PLAN
SCALE =1:600

N

Latitude: 22.724169
Longitude: 88.465065

ROBUST NIRMAN LLP
Debasish Banerjee
Partner