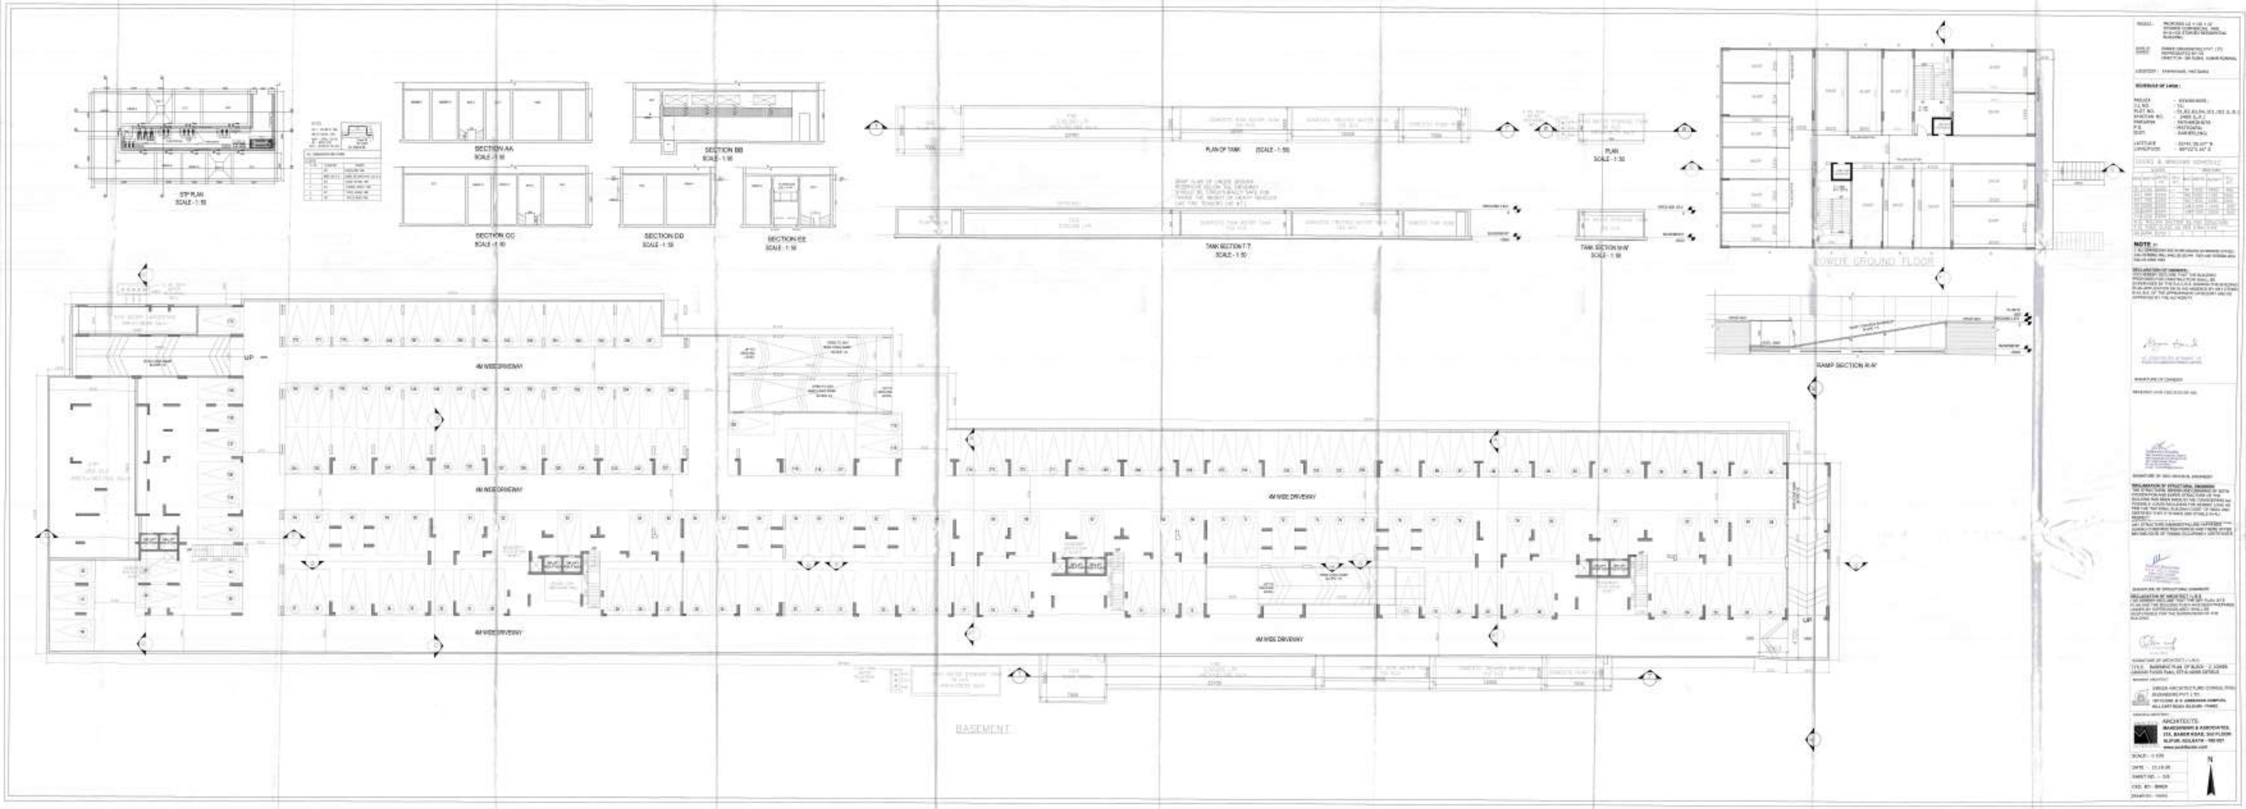

STP PLAN
SCALE - 1:50
SECTION AA
SCALE - 1:50
SECTION BB
SCALE - 1:50
SECTION CC
SCALE - 1:50
SECTION DD
SCALE - 1:50
SECTION EE
SCALE - 1:50
PLAN OF TANK (SCALE - 1:50)
TANK SECTION T-T'
SCALE - 1:50
PLAN
SCALE - 1:50
TANK SECTION W-W'
SCALE - 1:50
LOWER GROUND FLOOR
RAMP SECTION R-R'
UP
4M WIDE DRIVEWAY
4M WIDE DRIVEWAY
4M WIDE DRIVEWAY
4M WIDE DRIVEWAY
4M WIDE DRIVEWAY
UP
BASEMENT
NOTE :-
ARCHITECTS:
N