Proposed Project at Mouza-Bhiringi, J.L. No-119, R.S. Plot No-2096, L.R. Plot No-4393, Khatian No-5126, Holding No-76, Ward No-20, at G.T. Road DGP-13, under Durgapur Municipal Corporation, P.S.-Durgapur, District-Paschim Bardhaman

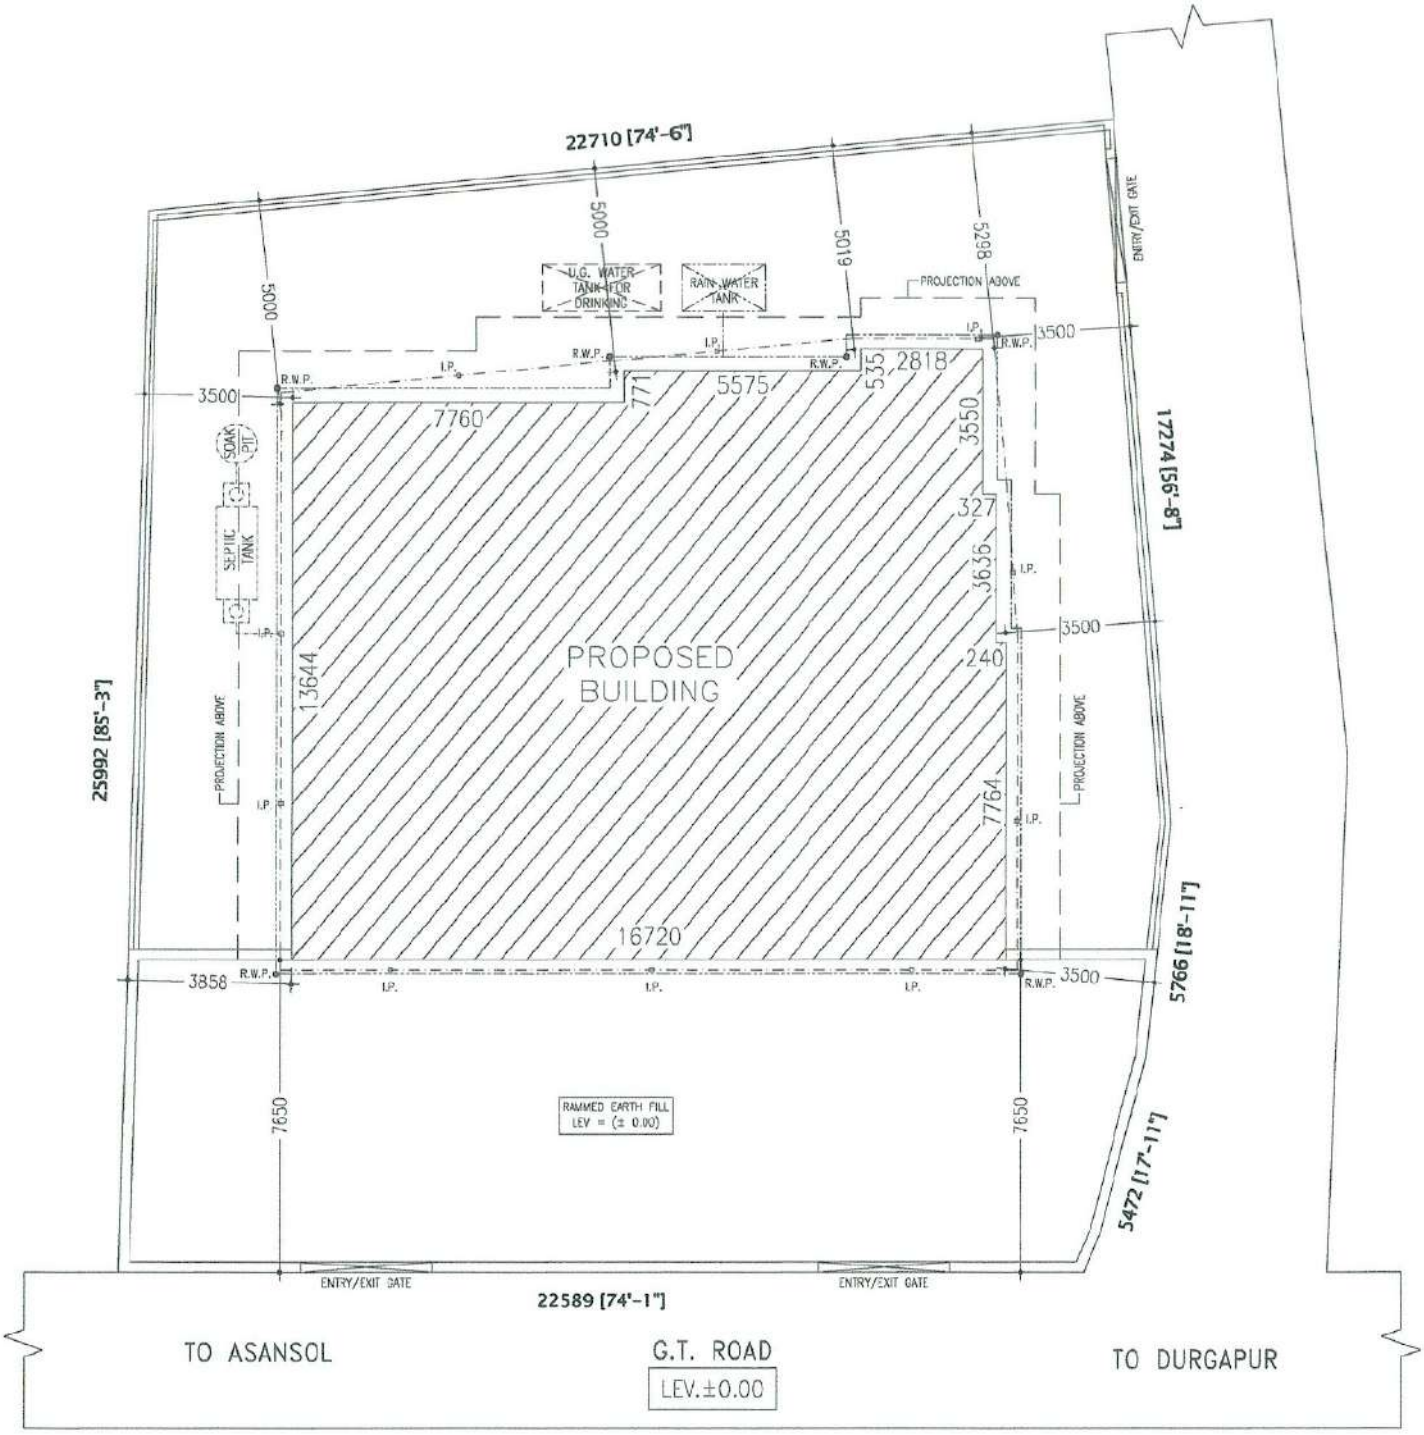

LATITUDE : 23.240628

LONGITUDE : 85.667983

KR CONSTRUCTION
Partners

SIGNATURE OF OWNER