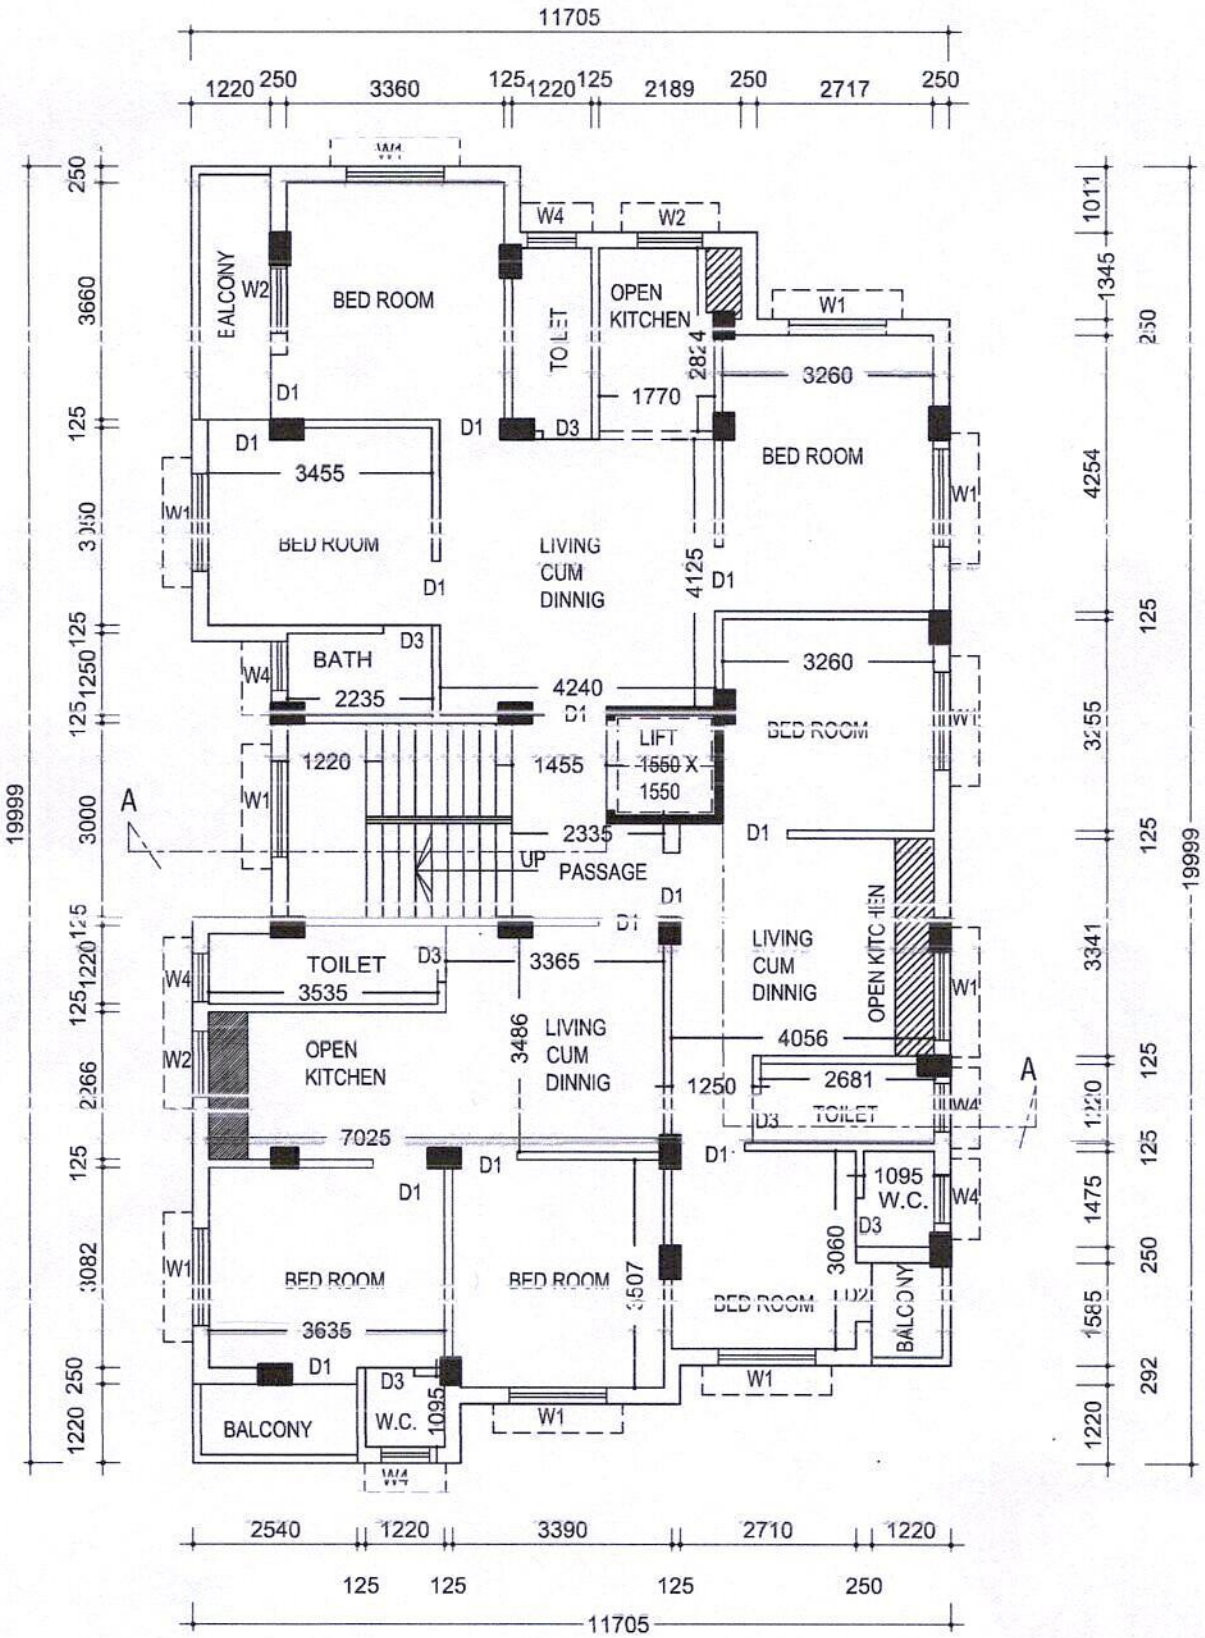

TYPICAL FLOOR PLAN

(SCALE=1:100)

25/05/24

Er. DIBYENDU BANERJEE

DCE, AMIE(I), AIV, AMIPWE(I)

Consultant Civil Engineer & Approved Valuer

License No: DMC/BPD-27