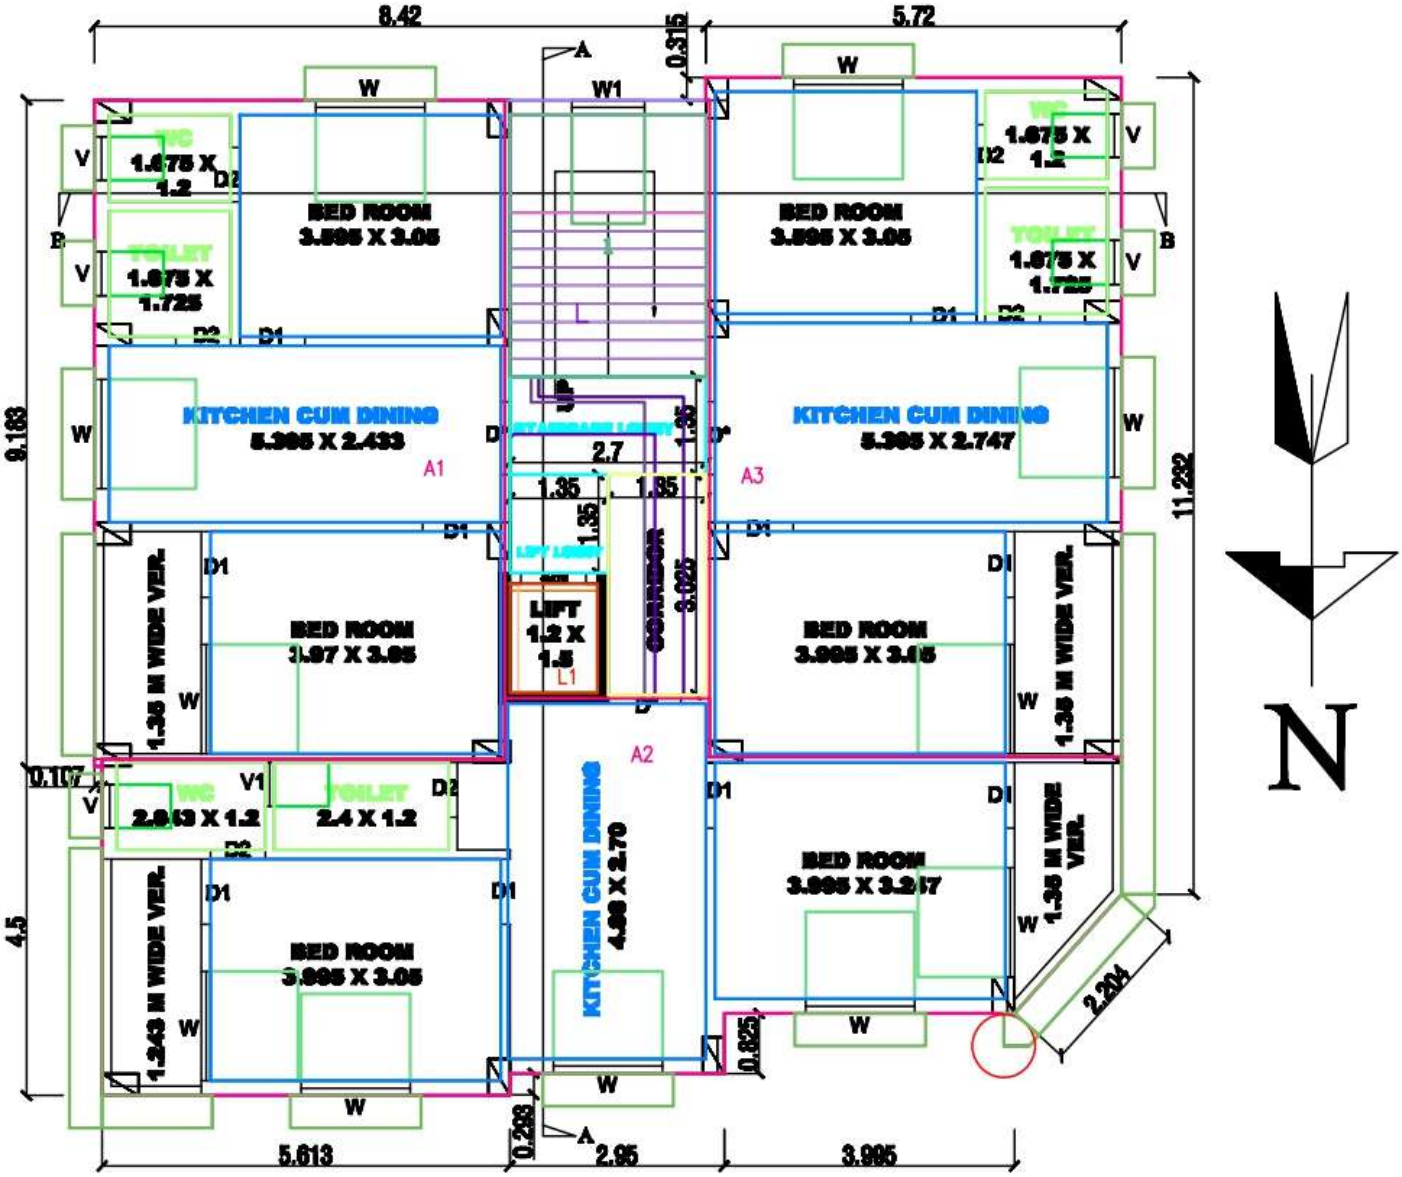

PROPOSED 1ST.TO 4TH. FLOOR PLAN

FLOOR01,FLOOR02,FLOOR03,FLOOR04-TYPICAL