SECTION A-A

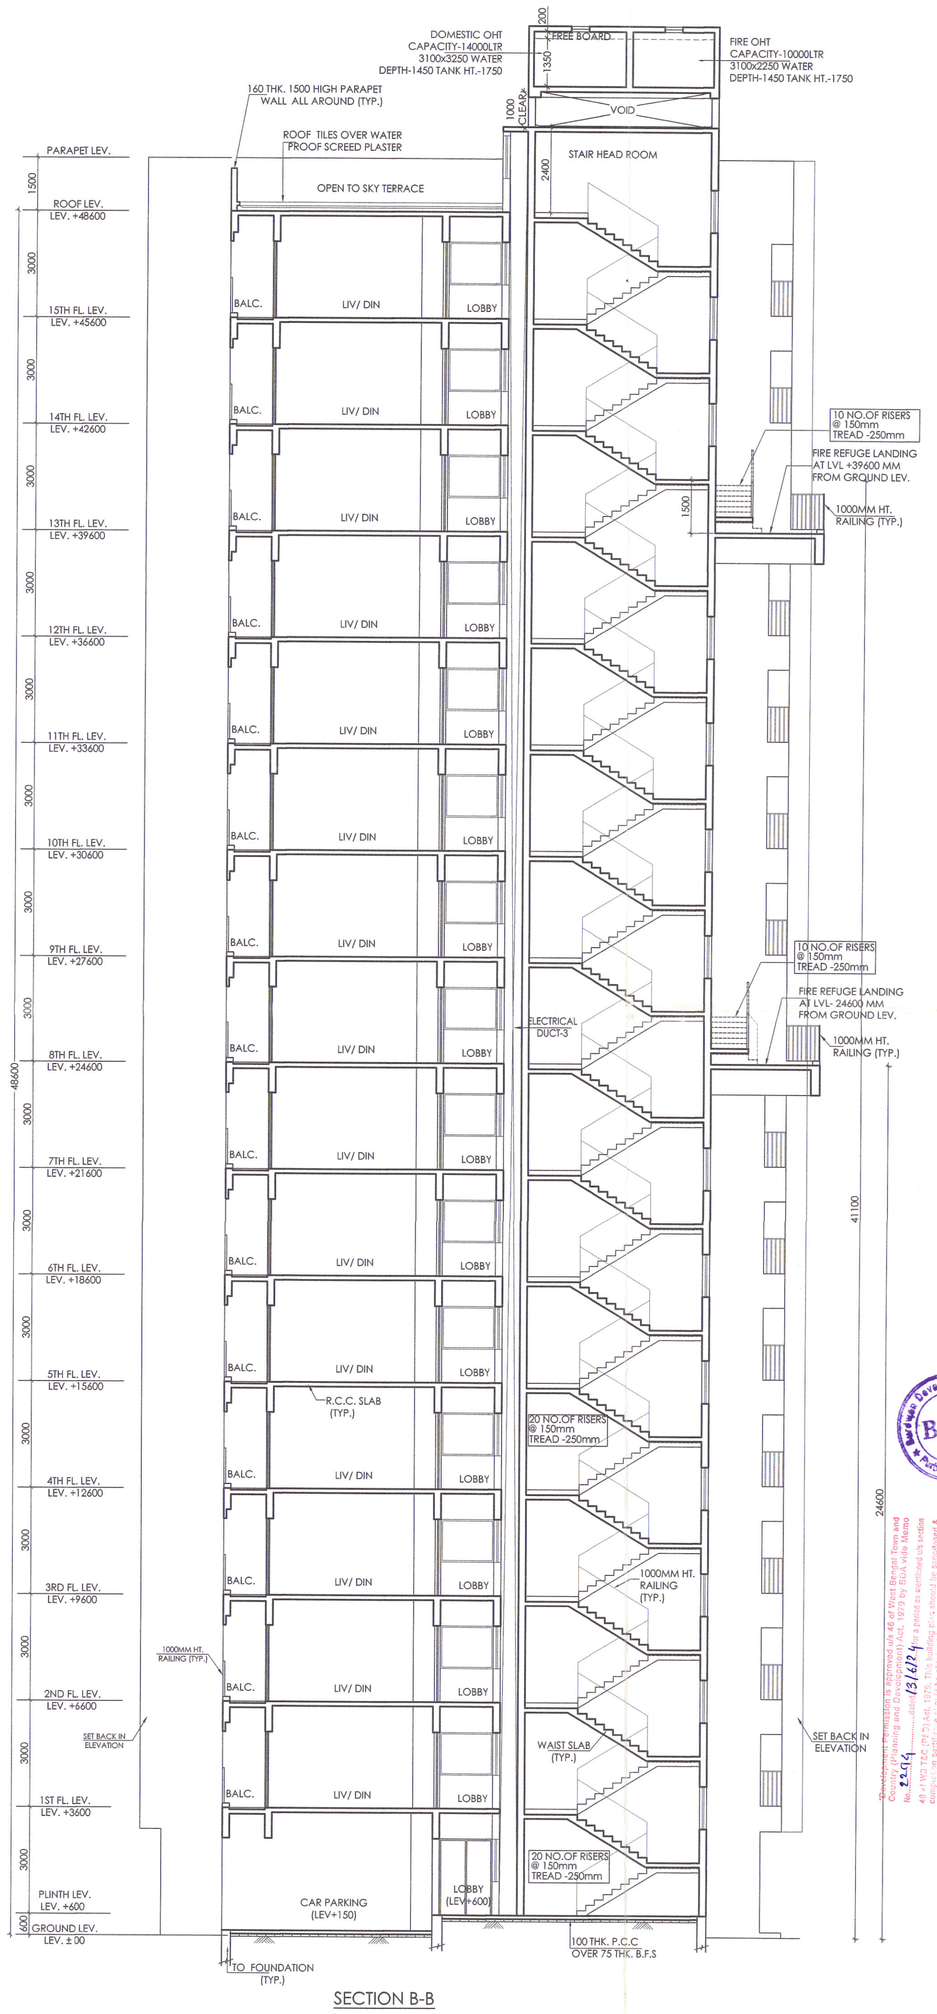

SECTION B-B

THIS DRAWING IS A PRIVATE AND CONFIDENTIAL COMMUNICATION AND THE PROPERTY OF MANIRAMKA AND ASSOCIATES AND MUST NOT BE COPIED OR LENT WITHOUT THE CONSENT OF MANIRAMKA AND ASSOCIATES.

NOTES: FOR DOOR-WINDOW SCHEDULE REFER DRAWING NO. - NAKSHATRA HTS. /SD/03 & SPECIFICATION REFER DRAWING NO. -NAKSHATRA HTS. /SD/02

THE STRUCTURAL DESIGN AND DRAWINGS OF BOTH THE FOUNDATION AND THE SUPER STRUCTURE OF THE BUILDING HAS BEEN BY ME CONSIDERING THE SOIL TEST REPORT SUBMITTED BY ASSOCIATED FOUNDATION ENGINEERS AND ALSO CONSIDERING ALL POSSIBLE LOADS , SEISMIC LOADS AND THE MOMENTS GENERATED BY THE PROPOSED STRUCTURE AS PER B.I.S AND THE NATIONAL BUILDING CODE OF INDIA AND CERTIFIED THAT IT IS SAFE AND STABLE IN ALL RESPECT AND THIS REVISIONS SHALL BE ADHERED TO DURING THE CONSTRUCTION.

CHANDI PROSAD KHANRA
BE (Civil), ME (Struct.), MIE (India)
ESE - I/2

SIGNATURE OF STRUCTURAL ENGINEER

FIRE SAFETY RECOMMENDATION OF WEST BENGAL FIRE & EMERGENCY SERVICES AS STATED IN MEMO NO. IND/WB/FES/20182019/18512 DATED-27/08/2018 & FSR/012518622020001 47 DATED 14-10-2022 HAVE BEEN COMPLIED WITH THE ARCHITECTURAL DRAWING NAMELY PROPOSED (G+15) STORIED BUILDING & CAR PARKING BUILDING (G+3)

SUNIL MANIRAMKA, (B.Arch.)
Consulting Architect
Council of Architecture (Regn. No. CA/93/16838)

SIGNATURE OF ARCHITECT

BELKASH GRAM PANCHAYAT / BURDWAN-I PANCHAYAT SAMITI

Junior Assistant Town Planner, Burdwan Development Authority Burdwan

Assistant Town Planner, Burdwan Development Authority, Purba Bardhaman

BURDWAN DEVELOPMENT AUTHORITY

DEVELOPER
SHRACHI BURDWAN DEVELOPERS PVT LTD.

Structural part is not considered from this end.
BUILDING PERMISSION / NOC ISSUED VIDE ONLINE BOARD HR15E4865/2024/M
VALID UPTO 11/03/2028

Assistant Engineer, Purba Bardhaman Zilla Parishad

District Engineer, Purba Bardhaman Zilla Parishad

ARCHITECTS :
MANIRAMKA AND ASSOCIATES
74 B. A. J. C. BOSE ROAD, KOLKATA-700 016
PHONE : (033) 2217 8329
Email- maniramka.associates@gmail.com
www.maniramkaarchitect.com

Structural part is not considered from this end.

PROJECT NAME
PLAN OF HOUSING COMPLEX COMPRISING OF 5 NOS. RESIDENTIAL BUILDINGS (SANCTIONED AND CONSTRUCTION IS (GOING ON) AND PROPOSED 2 NOS. (TOWER 6 & TOWER 7) G+15 STORIED (48.60 METRE HEIGHT) RESIDENTIAL BUILDING AND 1 NO. CAR PARKING BUILDING G+3 STORIED (12.30 METRE HEIGHT) OF NAKSHATRA HEIGHTS PHASE - II (SOLIS), AT R.S/L.R DAG NOS. 28, 29, 30, 508, 50, 51, 52, 53, 54, 57, 58, 59, 62, 514, 82 MOUZA- KANTRAPOTA, L.R KHATIAN NO. 361, UNDER BELKASH G. P, BURDWAN-I PANCHAYAT SAMITY, P.S-BURDWAN, DIST- PURBA BURDWAN, WEST BENGAL.

SANCTION DRAWING (TOWER 7)		NORTH AS PER SITE
SECTION A-A AND SECTION B-B		
DATE : 12.05.2022	SCALE: 1:100	SHEET NO. 04
DEALT: PRIYANKA	DRG. NO.NAKSHATRA HTS. /SD/04	

E:\1. ONGOING PROJECTS AS ON 01.10.2022\SOLIS\2. CORPORATION\Corporation 06.05.2024\Solis 7 Tower PLOTTED.dwg, 06-05-2024 15:20:17