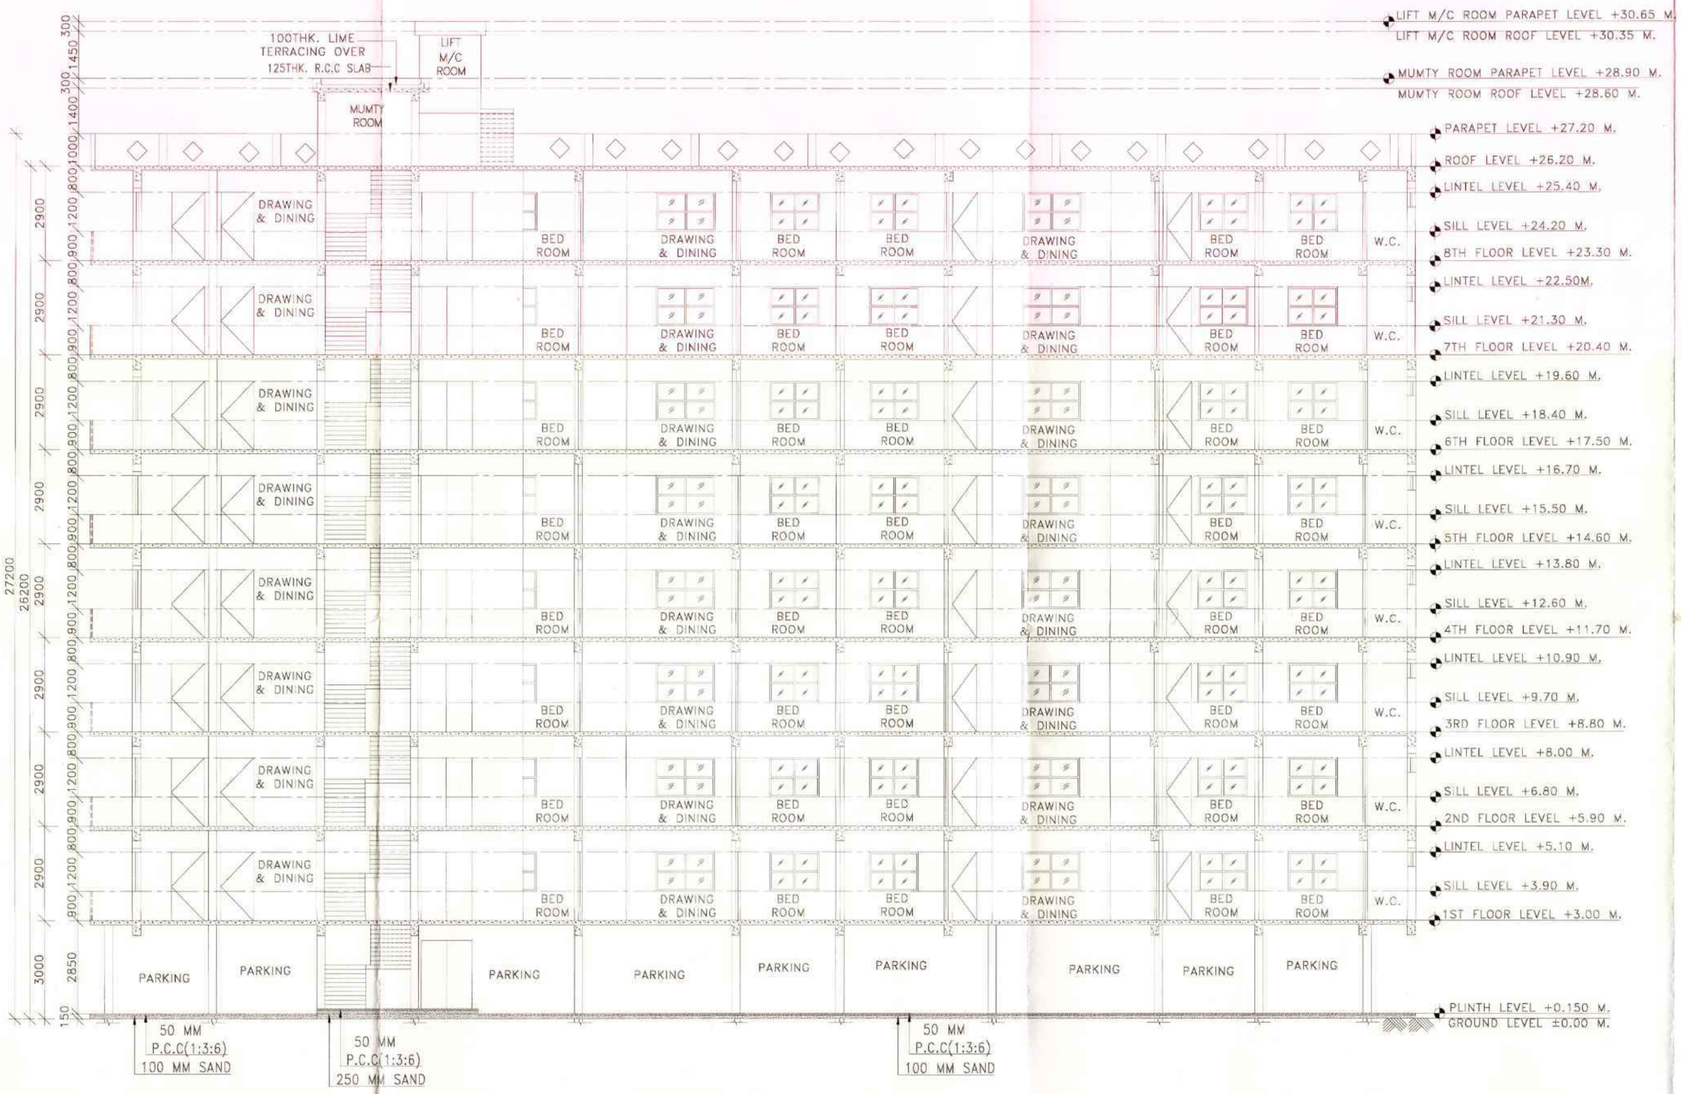

B SECTION X-X'
SCALE: 1:100

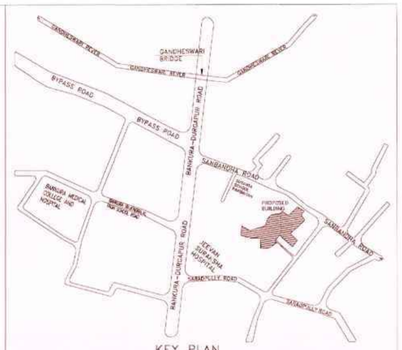

KEY PLAN

PROJECT NAME :-

PLAN OF PROPOSED (G+8) NINE STORIED RESIDENTIAL BUILDING (BLOCK-04) OF SHRI. RAMPRASAD ADHIKARY, S/O MR. PARIMAL ADHIKARI, (DEVELOPED BY SHREE BUILDERS) L.R. PLOT NO-208,209,210,212/707, L.R. KHATIAN NO-2219,907, J.L.NO-210,MOUZA-SANBANDA, P. S - BANKURA, DIST-BANKURA,WEST BENGAL-722180.

SCHEDULE OF DOOR & WINDOW:-

MARK	SIZE	DESCRIPTION
D1	1000X2100	FULLY PNL
D2	900X2100	FULLY PNL
D3	750X2100	FULLY PNL
W	1800X1200	SLIDING WINDOW
W1	1500X1200	SLIDING WINDOW
W2	1200X1200	SLIDING WINDOW
W3	1000X1200	SLIDING WINDOW
V	VENTILATION FOR STAIR CASE.	
V4	600X450	UPVC MOVABLE VENTILATOR

*** NOTES :-

1. ALL DIMENSIONS ARE IN m.m. AND ALL LEVEL ARE IN M.
2. WRITTEN DIMENSIONS MUST BE FOLLOWED
3. ALL EXTERNAL WALLS 250TH. & INTERNAL WALLS 125THK. UNLESS OTHERWISE MENTIONED.
4. ALL MASONRY WORKS ARE BOUNDED BY CEMENT MORTAR (1:6) &(1:4).
5. EXTERNAL PLASTER IS 25THK. & INTERNAL PLASTER IS 12MM.THK.
6. ALL CONC. GRADE IS M25 & AND GRADE OF STEEL FE-500
7. 250THK. BRICK WORK IN 1:6 MORTAR
8. 125THK. & 75THK. BRICK WORK IN 1:4 MORTAR
9. 150 WIDE SURFACE DRAIN SHOULD BE PROVIDED ALL ROUND THE BUILDING.
10. 25% OF THE BUILDING TO BE CONSTRUCTED USING FLY-ASH BRICKS

AREA CALCULATION:-

LAND AREA	PLINTH AREA	
6456.22 SQ.M.	GROUND FLOOR	444.71 SQ.M.
	FIRST FLOOR	459.14 SQ.M.
	SECOND FLOOR	459.14 SQ.M.
	THIRD FLOOR	459.14 SQ.M.
	FORTH FLOOR	459.14 SQ.M.
	FIFTH FLOOR	459.14 SQ.M.
	SIXTH FLOOR	459.14 SQ.M.
	SEVENTH FLOOR	459.14 SQ.M.
	EIGHT FLOOR	459.14 SQ.M.
	TOTAL	4117.83 SQ.M.

* NO. OF FLATS = 47
* NO. OF CAR PARKING = 26

OFFICE USED:-

Approved

Assistant Engineer
(P. & R.D.)
Bankura Zilla Parishad

District Engineer
Bankura Zilla Parishad

TITLE :-

*SECTIONAL VIEW

DRAWN BY:

CHECKED BY:

SCALE: 1:100.

REV.-00 DATE:26.07.2022

SHEET NO:
GIDS/P.H./ P&RD-02/06

SIGNATURE OF ARCHITECT:-	SIGNATURE OF STRUCTURAL ENGINEER:-	SIGNATURE OF GEO TECHNICAL ENGINEER:-	SIGNATURE OF DEVELOPER/OWNER:-
VAISHNAVI PRAKARAND ATHALYE CONSULTING ARCHITECT CA/2018/101108	Lic No.- L.B.P.M/163/AMC-DMC/BPD/505 DCE, B.TECH, G.I.D.S, Durgapur-16 Contact No.- 9333233331	MANOJ MAITY Civil Geotechnical Engineer DCE, MGS - LM4278 Lic. No. - LBPM/162/AMC G.I.D.S., Durgapur - 16	SHREE BUILDERS Partners