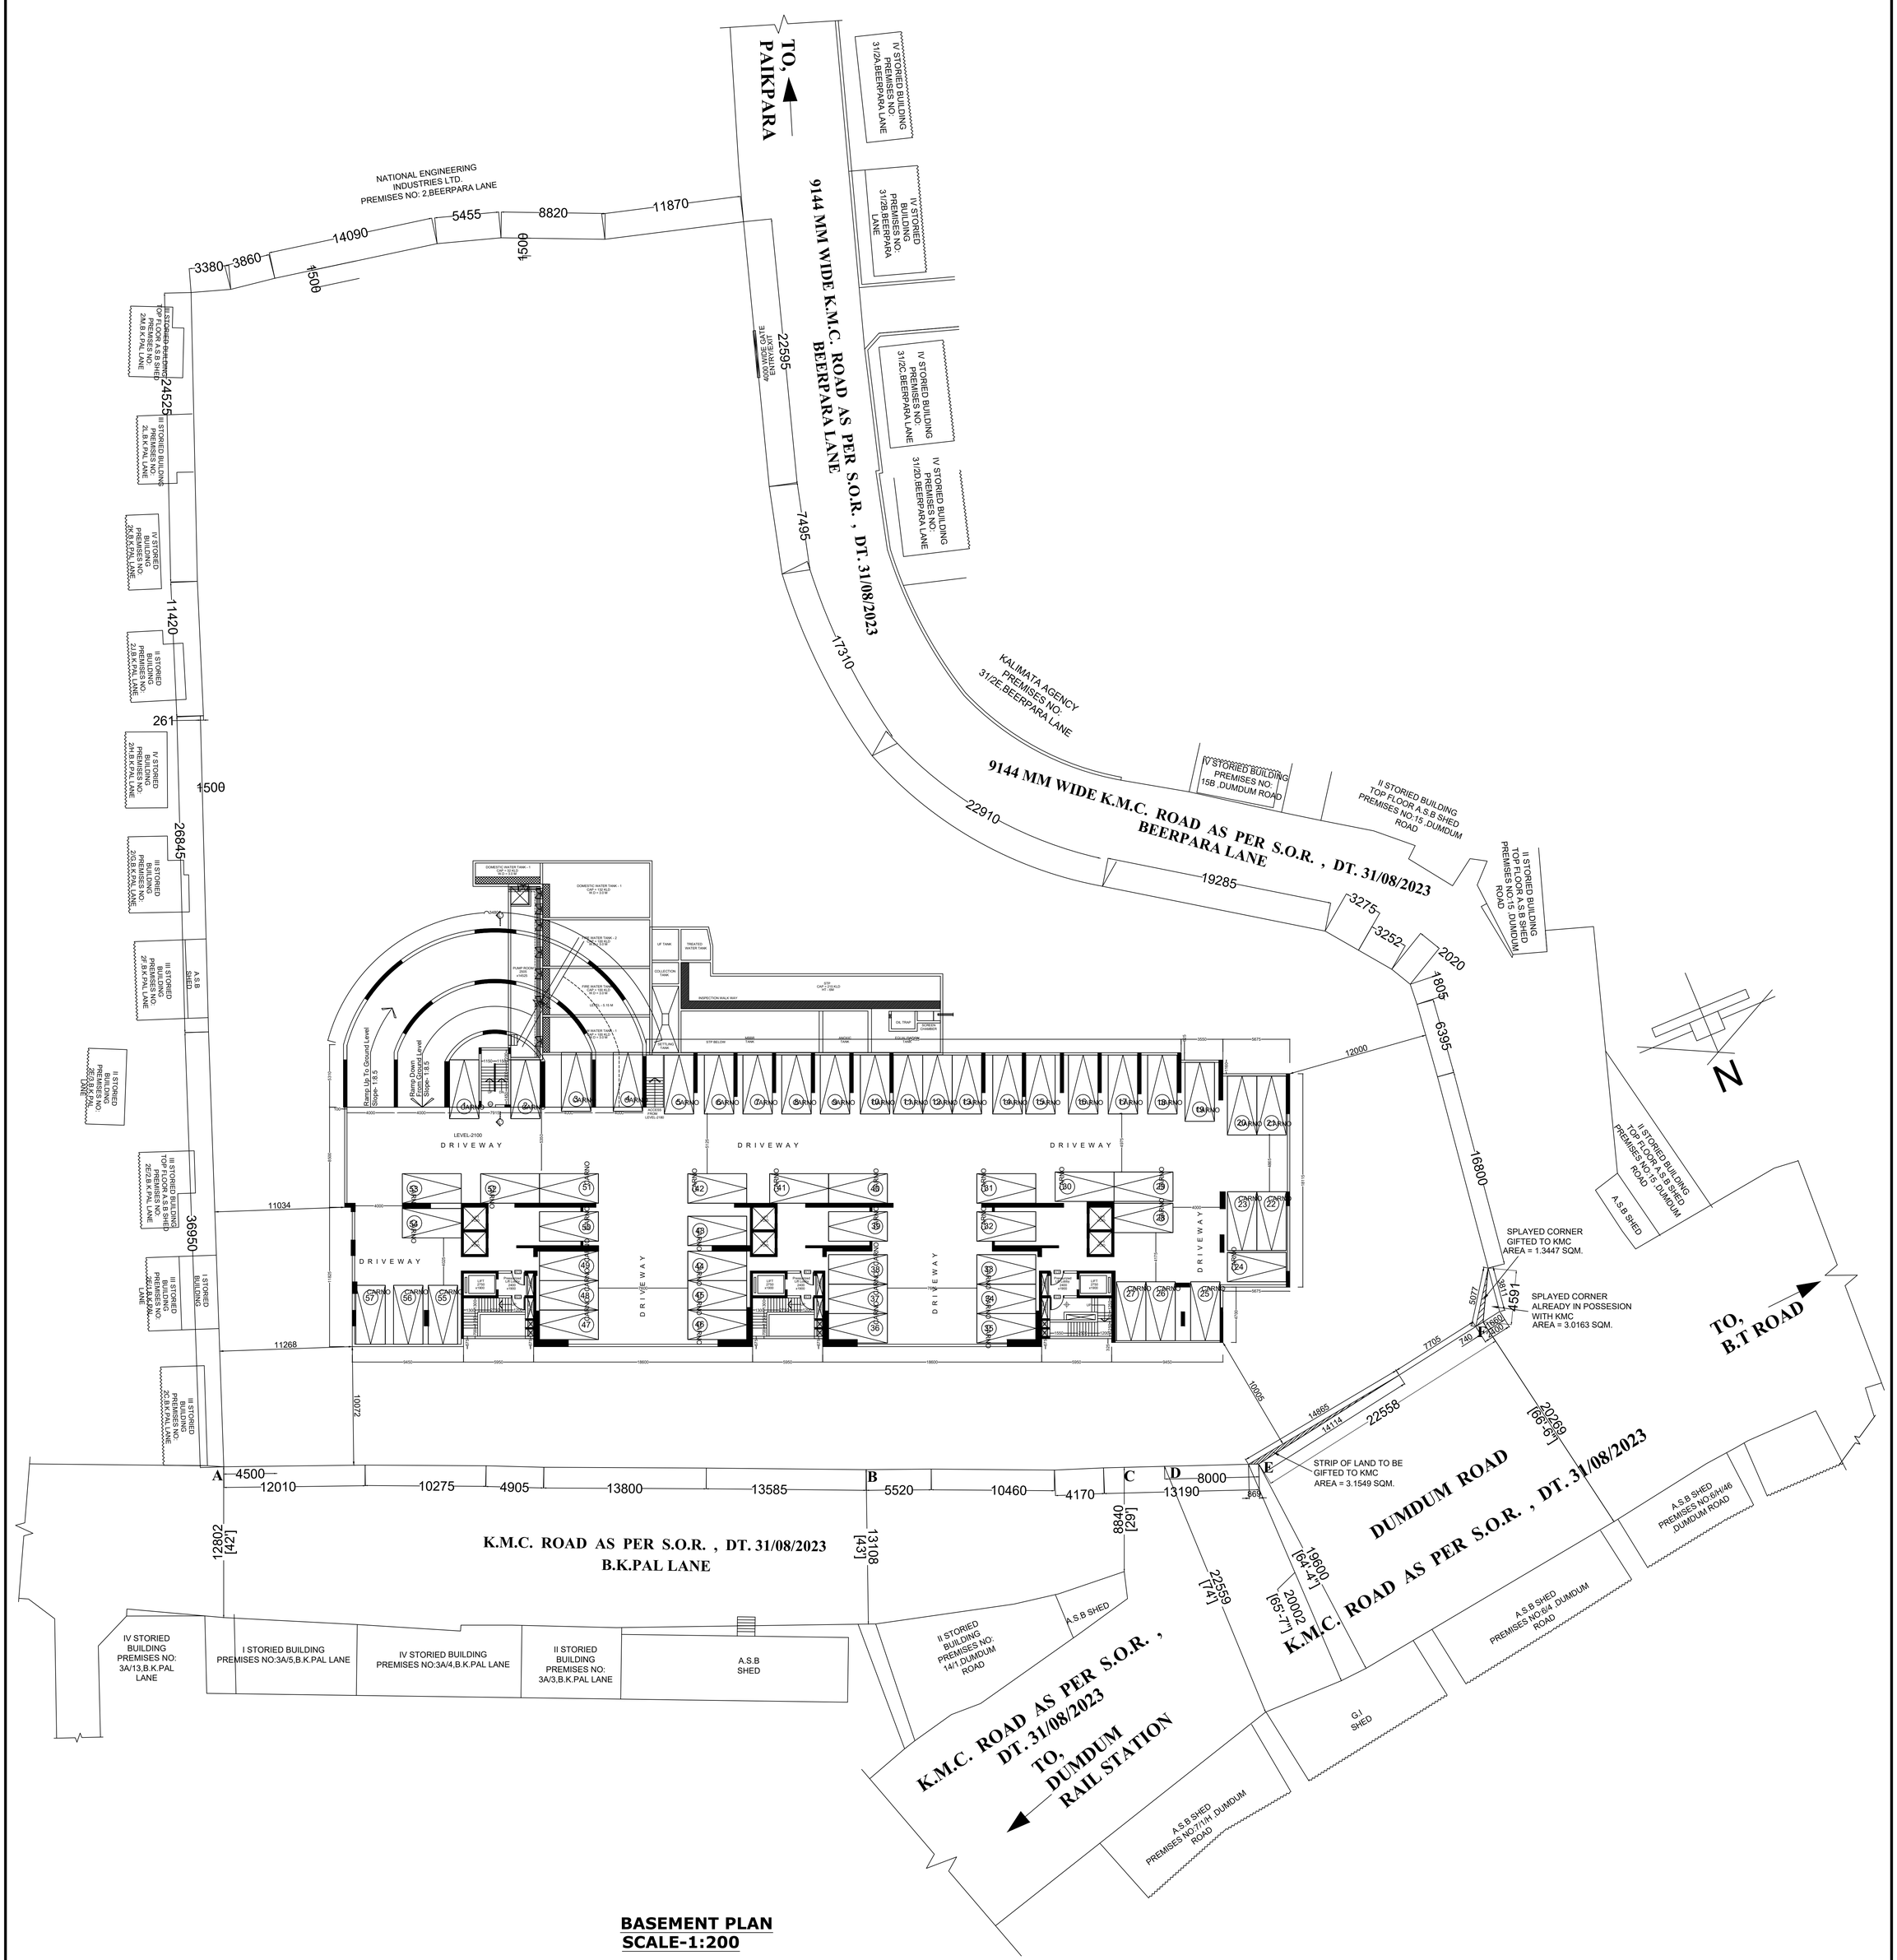
TO, PAIKPARA
9144 MM WIDE K.M.C. ROAD AS PER S.O.R. , DT. 31/08/2023
BEERPARA LANE
IV STORIED BUILDING PREMISES NO. 31/2A BEERPARA LANE
IV STORIED BUILDING PREMISES NO. 31/2B BEERPARA LANE
IV STORIED BUILDING PREMISES NO. 31/2C BEERPARA LANE
IV STORIED BUILDING PREMISES NO. 31/2D BEERPARA LANE
KALIMATA AGENCY PREMISES NO. 31/2E BEERPARA LANE
V STORIED BUILDING PREMISES NO. 15B ,DUMDUM ROAD
II STORIED BUILDING TOP FLOOR A.S.B SHED PREMISES NO.15 ,DUMDUM ROAD
II STORIED BUILDING TOP FLOOR A.S.B SHED PREMISES NO.15 ,DUMDUM ROAD
A.S.B SHED
NATIONAL ENGINEERING INDUSTRIES LTD. PREMISES NO: 2,BEERPARA LANE
CONTAINER GATE ENTRANCE/EXIT
SPLAYED CORNER GIFTED TO KMC AREA = 1.3447 SQM.
SPLAYED CORNER ALREADY IN POSSESION WITH KMC AREA = 3.0163 SQM.
STRIP OF LAND TO BE GIFTED TO KMC AREA = 3.1549 SQM.
TO, B.T ROAD
DUMDUM ROAD
9144 MM WIDE K.M.C. ROAD AS PER S.O.R. , DT. 31/08/2023
A.S.B SHED PREMISES NO.6/H/46 ,DUMDUM ROAD
K.M.C. ROAD AS PER S.O.R. , DT. 31/08/2023
B.K.PAL LANE
IV STORIED BUILDING PREMISES NO: 3A/13,B.K.PAL LANE
I STORIED BUILDING PREMISES NO:3A/5,B.K.PAL LANE
IV STORIED BUILDING PREMISES NO:3A/4,B.K.PAL LANE
II STORIED BUILDING PREMISES NO: 3A/3,B.K.PAL LANE
A.S.B SHED
I STORIED BUILDING PREMISES NO: 14/1 DUMDUM ROAD
A.S.B SHED
K.M.C. ROAD AS PER S.O.R. , DT. 31/08/2023
TO, DUMDUM RAIL STATION
A.S.B SHED PREMISES NO.7/1/H ,DUMDUM ROAD
G.I SHED
A.S.B SHED PREMISES NO.6/4 ,DUMDUM ROAD
N
LEVEL-2100
DRIVEWAY
Ramp Up To Ground Level Slope- 18.5
Ramp Down To Ground Level Slope- 18.5
DOMESTIC WATER TANK - 1 CAP. = 75 M.D. WD = 15 M.D.
DOMESTIC WATER TANK - 1 CAP. = 150 M.D. WD = 15 M.D.
FIRE WATER TANK - 2 CAP. = 100 M.D. WD = 15 M.D.
FIRE WATER TANK - 1 CAP. = 100 M.D. WD = 15 M.D.
UP TANK
TREATED WATER TANK
COLLECTION TANK
PUMP ROOM + LIFT
STP CAP = 210 KLD HT.= 6M
INSPECTION WALK WAY
OIL TRAP
SCREEN CHAMBER
STP BELOW
MMR TANK
ANOXIC TANK
EQUALISATION TANK
SETTLING TANK
ACCESS FROM LEVEL-2100
LIFT (1000 KG)
Passenger Lift (1000 KG)
1500
3380
3860
14090
5455
8820
11870
22595
7495
17310
22910
19285
3275
3252
2020
1805
6395
12000
16800
5077
991
5660
4100
7705
740
10305
14865
14114
22558
20269
[66.5']
2255
[74']
19600
[64.4']
2000
[65.7']
8840
[29']
13108
[43']
12802
[42']
11034
11268
10372
36950
26845
24525
11420
261
1500
1500
1500