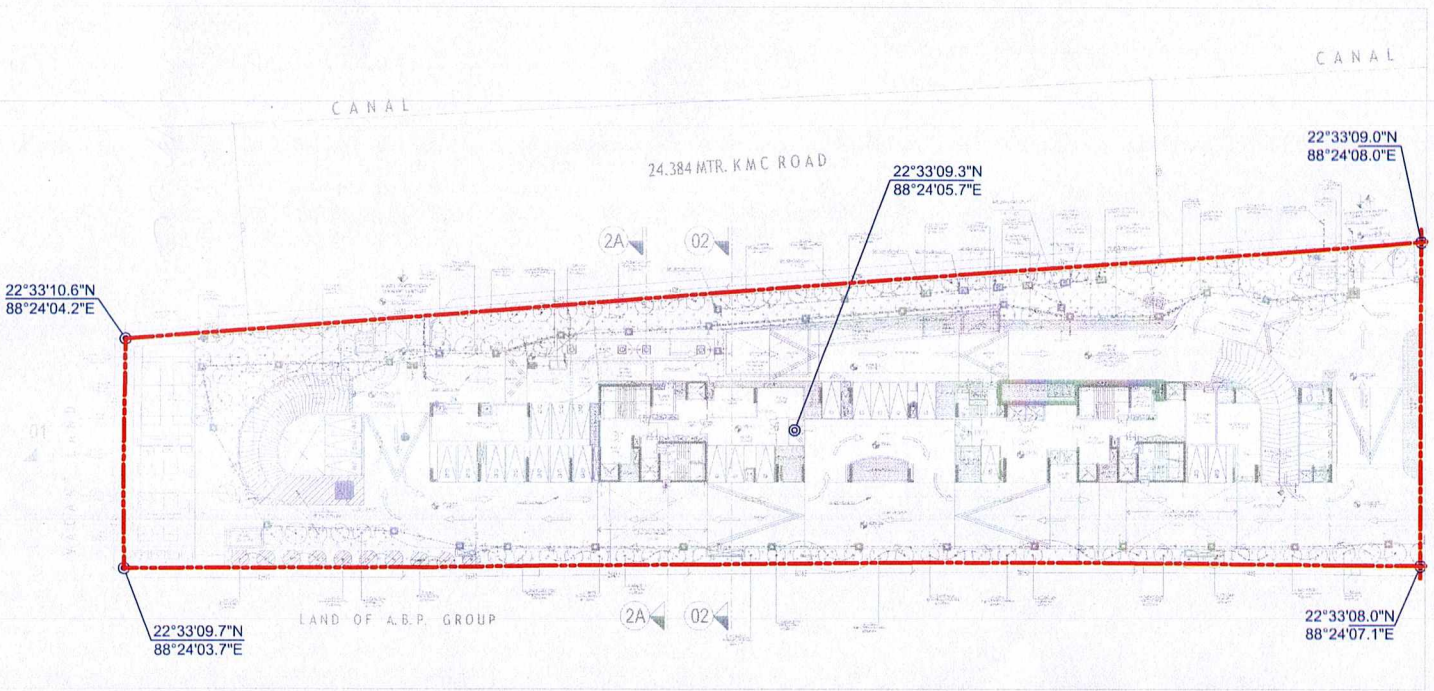

Ambuja Housing And Urban Infrastructure Company Limited

Authorized Signatory

CO-ORDINATES OF THE PROJECT :

NORTH - 22°33'10.6"N 88°24'04.2"E

NORTH - 22°33'09.7"N 88°24'03.7"E

NORTH - 22°33'08.0"N 88°24'07.1"E

NORTH - 22°33'09.0"N 88°24'08.0"E

NORTH - 22°33'09.3"N 88°24'05.7"E

NORTH

SITE PLAN OF PROPOSED THE PARK UNITS IN AT - 98, GARIAHAT MELLA, BHOWANIPUR, KOLKATA - 700068, WARD - 93, BOROUGH - VI, A.R.S. DAG NO - 1997(P), T. NO - 4 TOUZI NO - 6082, KHATIAN NO - 167 PS - PRAGATI MAIDAN, SOUTH 24 PARGANAS