PROPOSED DRAIN LINE LAYOUT PLAN OF G+4 STORIED PRINCIPALLY RESIDENTIAL BUILDING AT DHAR GALI; R.S. DAG NOS.- {646 (POND)}, 647; L.R. DAG NOS.- 1029,{1030 (POND)},1031; R.S. KHATIAN NO.- 412, L.R. KHATIAN NOS.- 3125,3126,3127,3888; J.L. NO.- 1; SHEET NO.- 09; WARD NO.-08 ; HOLDING NO.- 213; P.S.+ MOUZA- CHANDANNAGAR, UNDER CHANDERNAGORE MUNICIPAL CORPORATION; DISTRICT.- HOOGHLY.

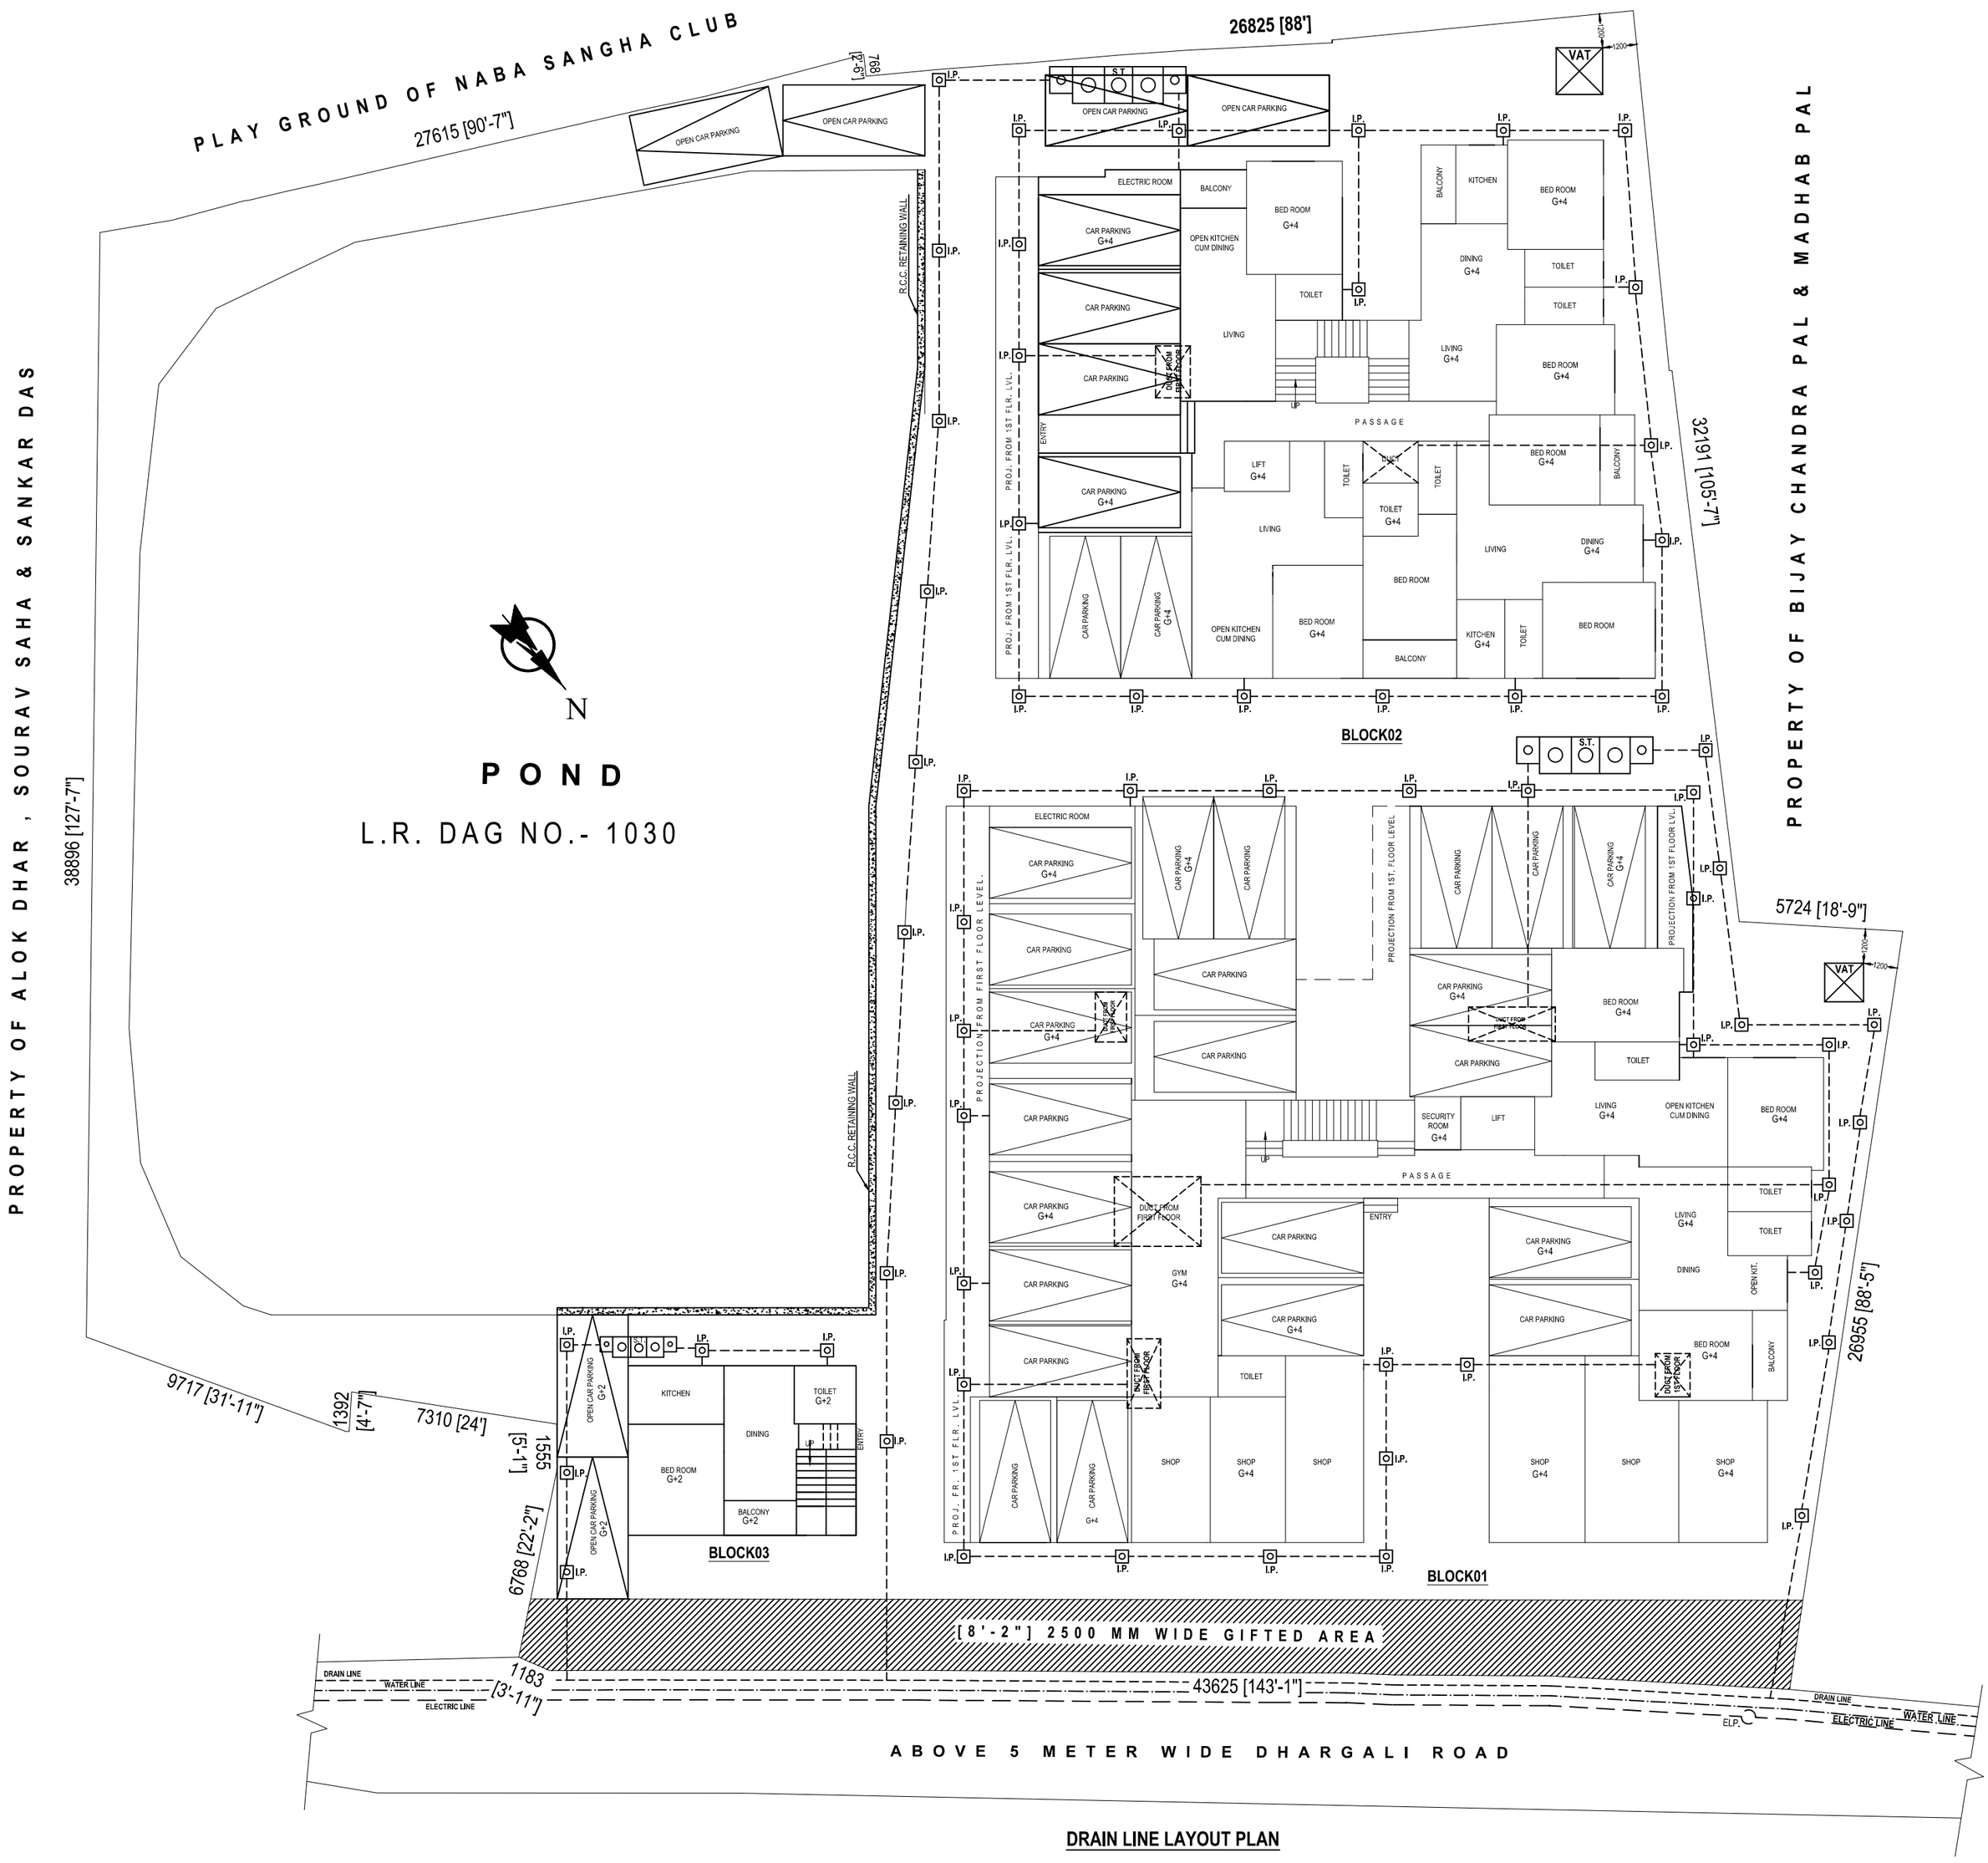

DRAIN LINE LAYOUT PLAN