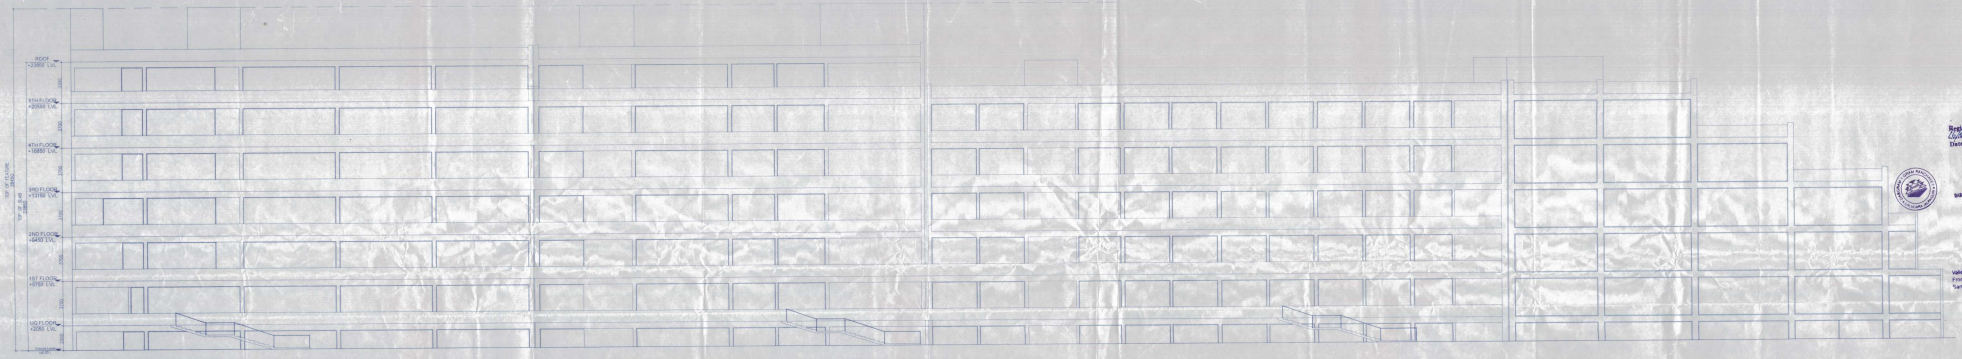

NORTH SIDE ELEVATION

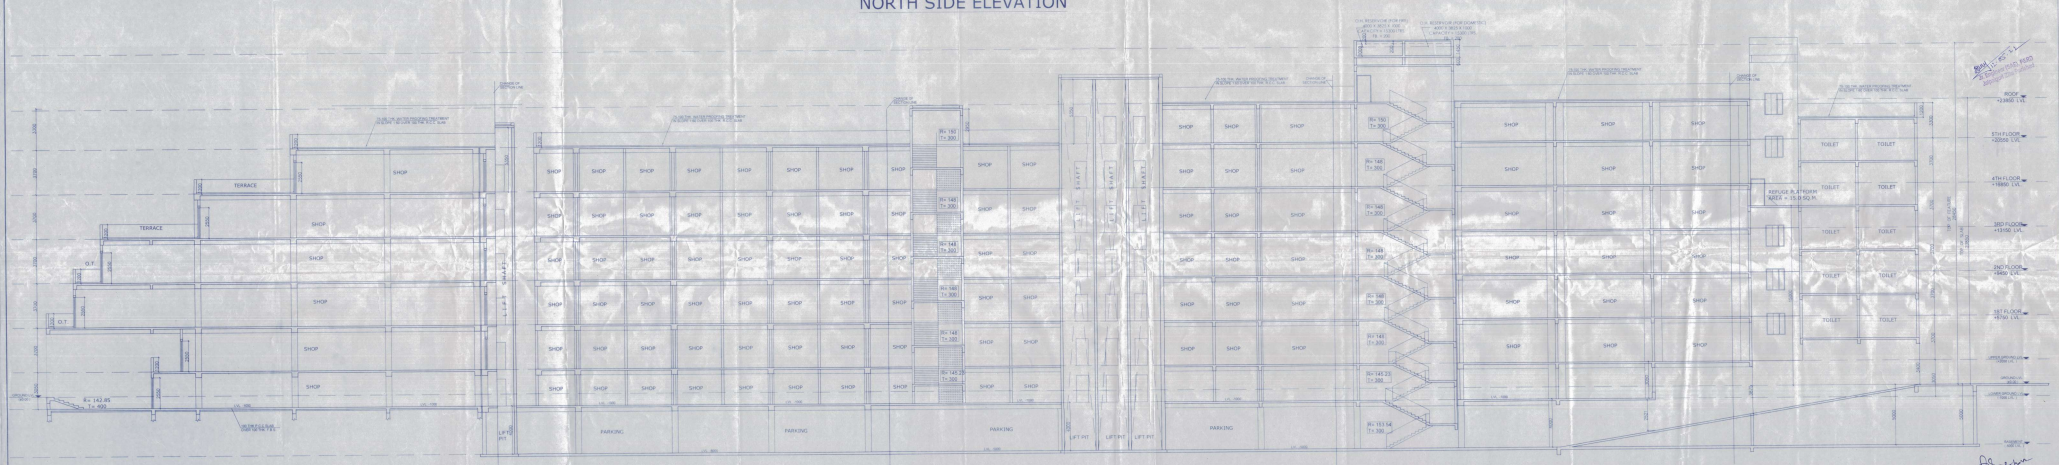

SECTION THROUGH AA'

SCHEDULE OF DOORS & WINDOWS				
WINDOWS				
MKD	WIDTH	HEIGHT	SILL	REMARKS
W1	1500	2000	450	
W2	1500	1250	1200	
W3				ALUMINIUM SHUTTER
DOORS				
MKD	WIDTH	HEIGHT	REMARKS	
D1	1200	2400		
D2	900	2400	WOOD FRAME	
FD	1200	2400	FIRE CHECK DOOR	

PROJECT

PROPOSED B+LG+UG+V STORIED MERCENTILE BUILDING OF GREEN HILL INDUSTRIES PRIVATE LIMITED, REPRESENTED BY ONE OF ITS DIRECTOR SRI. MANOJ KUMAR AGARWAL AT SEVOKE ROAD, BESIDE NAVBHARAT FLOUR MILLS, P.O.: SILIGURI, P.S. BHAKTINAGAR, DIST. JALPAIGURI.

Registration No. [illegible]
Date [illegible]

PROMOTER
SHAILESH & MINA PARIKH(HUF)

SCHEDULE OF LAND:-

MOUZA :-DABGRAM.
PARGANA :-BAIKUNTHAPUR
R.S. PLOT NO. :-55 (P)
L.R. PLOT NO. :-12
R.S.KHATIAN NO. :-331
L.R. KHATIAN NO. :- 02
J.L. NO. :- 2
P.S.:- :BHAKTINAGAR.
DIST.:- :JALPAIGURI.

Valid for [illegible] years from the Date [illegible]
Sanctioned on [illegible]

APPROVED

PROMOTER
SHAILESH & MINA PARIKH(HUF)

Certificate of owner

Certified that I have gone through the building rules of west bengal municipal(building) rules 2007and its ammendment & also undertake to abide by those rules during & after the construction of the building.

Green Hill Industries (P) Ltd.
[illegible]
Director
SIGNATURE OF OWNER

Certificate of Architect

I/We do hereby certify that plans, elevations and sections and other structural details of the proposed building L.R. Plot No 52, Bhaktinagar Sheet no - Sevoke road of Mouza: Dabgram (Dak: Jalpaiguri , P.O.- Siliguri under the jurisdiction of Siliguri Municipal Corporation are in conformity with provisions of the West Bengal municipal (building) Rules 2007. This also to certify that relevant "No Objection" certificates from the respective Authorities such as Fire and Emergency Services Department, Airport Authority, Pollution Control Board, Telecommunication Department etc as applicable in this regard are also enclosed with the application for seeking approval of the plan to construction /addition/alteration of the building on the said Plot.

KANAK KUMAR PERSHAD
CA-05-19876
SIGNATURE OF ARCHITECT

Certificate of Structural Engineer

I/we hereby certify that the foundation and superstructure of the building proposed for construction on L.R. Plot No 52, Bhaktinagar Sheet no - Sevoke road of Mouza: Dabgram (Dak: Jalpaiguri , P.O.- Siliguri under the jurisdiction of Siliguri Municipal Corporation have been personally inspected and/ or designed by me / will make such foundation and superstructure safe in all respect including the consideration of bearing capacity and settlement of soil and other conditions, if any, conforming to all expectations of all relevant IS Code of Practice and National Building Code.

AVIS CONSTRUCTIONS (I) (P) LTD.
Regd. Office: 3, Ganesh Chandra Avenue, Kolkata-700 013
Tel. No.: 91-033-22100000
CIN No.: U70102WB2010PTC151355

Signature of Structural Engineer Signature of Geo-Technical Engineer

CONTENTS

ELEVATIONS & SECTION AA'

SUBMISSION DRAWING		SHEET NO - SV06	
NORTH	DRG NO	MAHESH/SILIGURI/SV06	
	REV DATE	REV. NO	
	SCALE	1 TO 50	DEALT DAWN
	DATE	02.08.2021	CHECKED MEASURM

ARCHITECT : KANAK KUMAR PERSHAD

MAHESHWARI & ASSOCIATES

17A, MAULANA ABUL KALAM AZAD STREET, KOLKATA - 700 072

Tel.: 40123784, www.architectmaheshwari.com