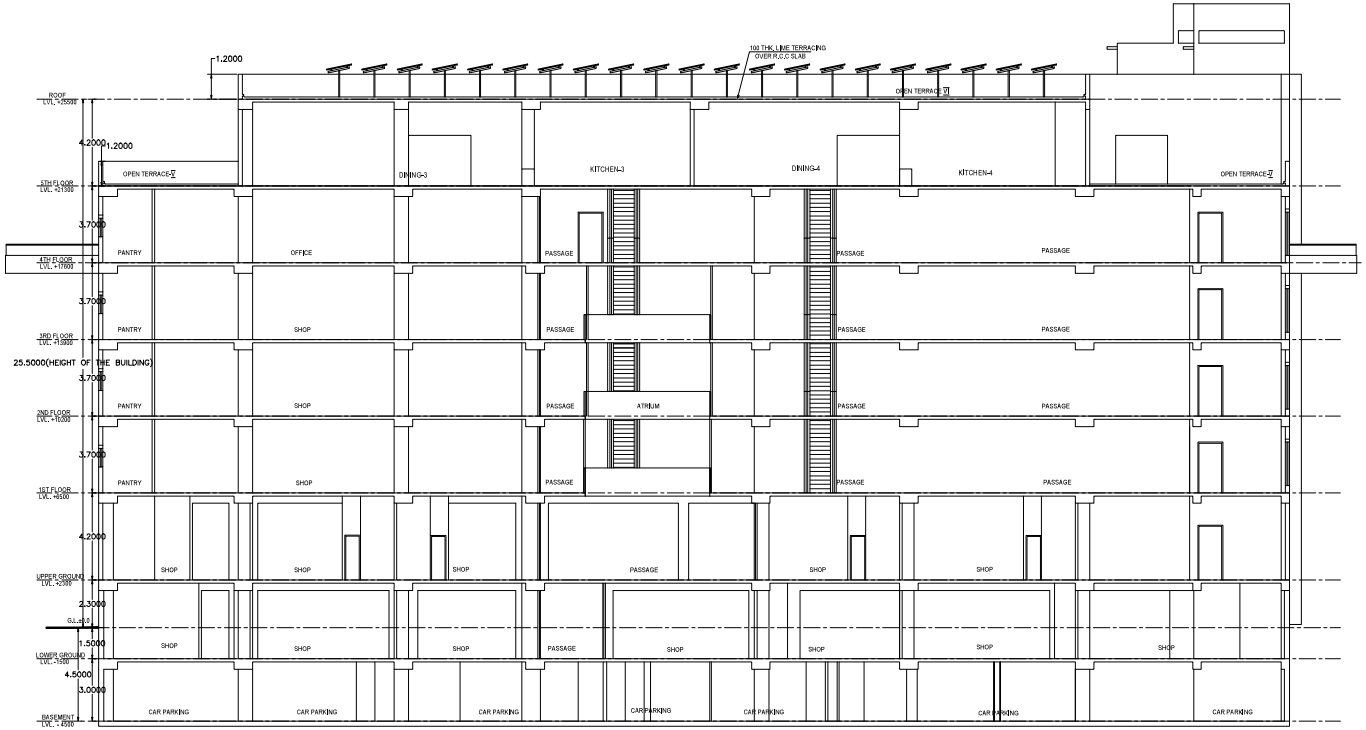

SECTION - XX'

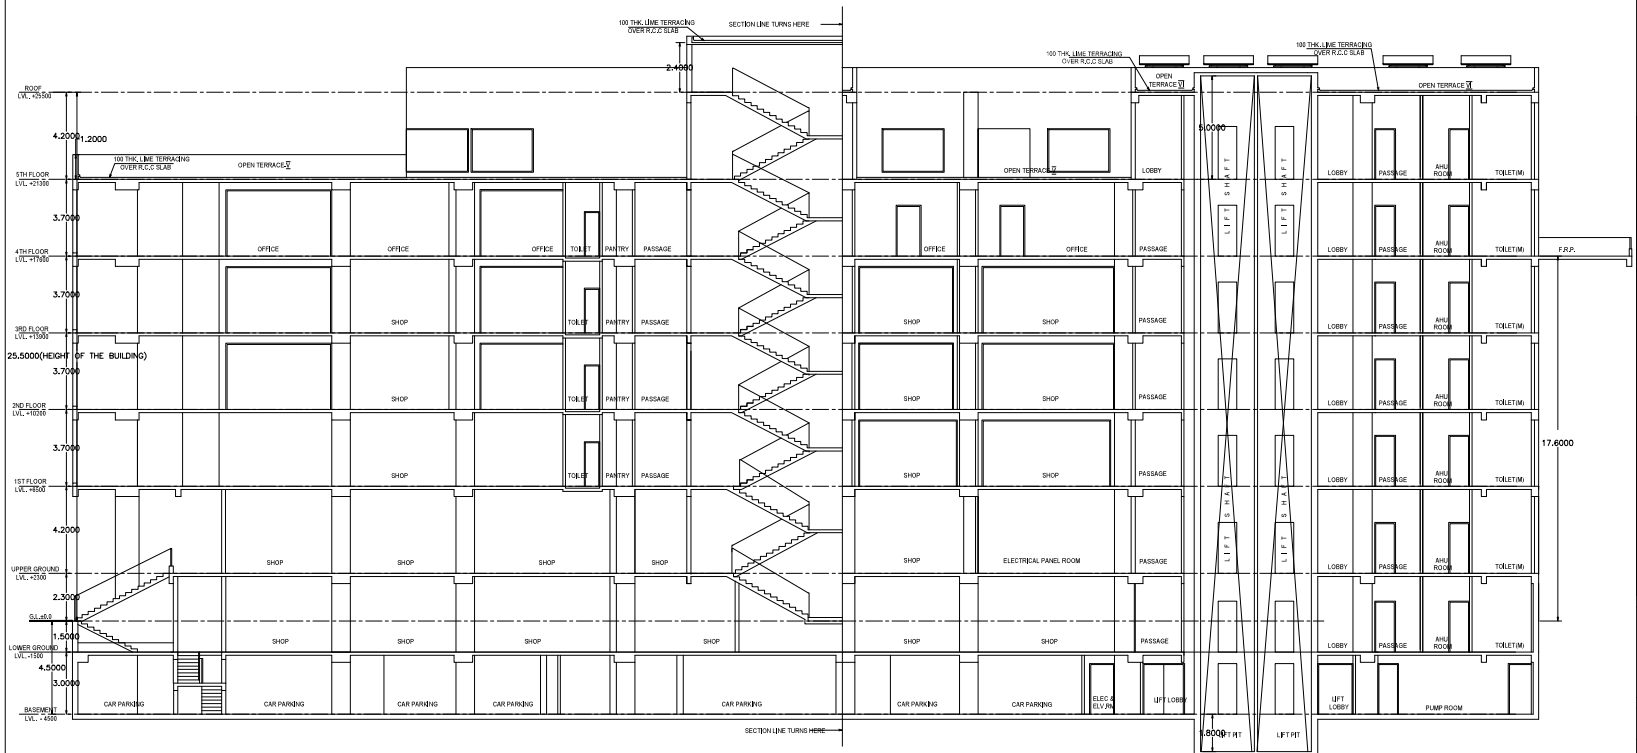

SECTION - YY'

Signature valid
Digitally Signed by Nilima Agarwal Roy
Date: 2022.10.05 12:39:09 IST
Reason: Building Permit
Location: Siliguri

CERTIFICATE OF OWNER

Declare that I shall not alter or make any addition or alteration to this plan. Declare that I have gone through the rules and regulations of the relevant authority and also undertake to abide by those rules and regulations during and after the construction of the building. I may appoint an LIES' technical person for supervision during construction.

SIGNATURE OF OWNER

CERTIFICATE OF STRUCTURAL STABILITY

WE HEREBY CERTIFY THAT THE FOUNDATION AND SUPERSTRUCTURE OF THE BUILDING PROPOSED FOR CONSTRUCTION ON KHATIAN NO.(RS) 282/1, 282/3, 2825/(LR) – 2516, UNDER MOUZA – DABGRAM, J.L. NO.– 02, PLOT NO (RS) – 82, 83/298, 81/297 PLOT NO (LR) – 555, 611 SHEET NO.– 05, WARD NO.–42(SMC), PARAGANA– BAIKUNTHAPUR, P. S. – BHAKTINAGAR, DIST – JALPAIGURI UNDER THE JURISDICTION OF S.J.D.A. HAVE BEEN PERSONALLY INSPECTED AND SO DESIGNED BY US WILL MAKE SUCH FOUNDATION AND SUPERSTRUCTURE SAFE IN ALL RESPECT INCLUDING THE CONSIDERATION OF BEARING CAPACITY AND SETTLEMENT OF SOIL AND OTHER CONDITIONS. IF ANY CONFORMING TO ALL STIPULATIONS OF ALL RELEVANT I.S. CODE OF PRACTICE AND NATIONAL BUILDING CODE.

SIGN.OF STRUC.ENGINEER | SIGN.OF GEO-TECH. ENGINEER

CERTIFICATE OF STRUCTURAL REVIEWER

I DO HEREBY CERTIFY THAT THE BUILDING SITE PROPOSED FOR CONSTRUCTION AT KHATIAN NO.(RS) 282/1, 282/3, 2825/(LR) – 2516, UNDER MOUZA – DABGRAM, J.L. NO.– 02, PLOT NO (RS) – 82, 83/298, 81/297 PLOT NO (LR) – 555, 611 SHEET NO.– 05, WARD NO.–42 (SMC), PARAGANA– BAIKUNTHAPUR, P. S. – BHAKTINAGAR, DIST – JALPAIGURI UNDER THE JURISDICTION OF S.J.D.A. HAS BEEN VISITED BY ME AND ALL THE DESIGNS , DRAWING (ST-01 TO ST-19 SERIALLY), SOIL TEST REPORT AND LOAD TEST RESULTS FOR FOUNDATION AND SUPERSTRUCTURE HAVE BEEN DULY REVIEWED CONFORMING TO STIPULATIONS OF ALL LATEST RELEVANT I.S. CODE OF PRACTICE AND NATIONAL BUILDING CODE AND IT IS FOUND THAT EVERYTHING IS COMPLETELY IN ORDER AND THE PROPOSED FOUNDATION AND SUPERSTRUCTURE ARE SAFE IN ALL RESPECT.

SIGN.OF STRUC.REVIEWER

CERTIFICATE OF BUILDING PLAN

I DO HEREBY CERTIFY THAT PLANS ,ELEVATIONS AND SECTIONS AND OTHER STRUCTURAL DETAILS OF THE PROPOSED BUILDING ON KHATIAN NO.(RS) 282/1, 282/3, 2825/(LR) – 2516, UNDER MOUZA – DABGRAM, J.L. NO.– 02, PLOT NO (RS) – 82, 83/298, 81/297 PLOT NO (LR) – 555, 611 SHEET NO.– 05, WARD NO.–05(SMC), PARAGANA– BAIKUNTHAPUR, P. S. – BHAKTINAGAR, DIST – JALAPIGURI UNDER THE JURISDICTION OF S.J.D.A. HAVE BEEN PREPARED IN CONFORMITY WITH ALL RELEVANT PROVISIONS UNDER THE WEST BENGAL MUNICIPAL (BUILDING) RULES,2007,THIS ALSO TO CERTIFY THAT ALL RELEVANT NO OBJECTION CERTIFICATES FROM THE RESPECTIVE AUTHORITIES SUCH AS,FIRE AND EMERGENCY SERVICES DEPARTMENT, AIRPORT AUTHORITY, POLLUTION CONTROL BOARD, TELECOMMUNICATION DEPARTMENT ETC. AS APPLICABLE IN THIS REGARD, ARE ALSO ENCLOSED WITH THE APPLICATION FOR SEEKING APPROVAL OF THE PLAN TO CONSTRUCT/RECONSTRUCT/ADDITION TO/ALTERATION OF THE BUILDING ON THE SAID PLOT.

SIGN.OF ARCHITECT

TITLE-
SECTION-XX',SECTION-YY'

MERCANTILE BLOCK

PROJECT-
REVISED PLAN OF (B+L.G.+U.G.+V) STORIED MERCANTILE BLOCK OF A RESIDENTIAL CUM COMMERCIAL COMPLEX COMPRISING (G+XIII) STORIED RESIDENTIAL BLOCK, (G+VIII) STORIED M.L.C.P. BLOCK, (B+L.G.+U.G.+V) STORIED MERCANTILE BLOCK SANCTIONED VIDE MEMO NO.-3202/SMC/BLDG/21-22 DATED- 5.10.21, PLOT NO.-611, 555 (LR) AT SEVOK ROAD, WARD NO.-42, SILIGURI , DIST. - JALPAIGURI

ARCHITECTS
AGRAWAL & AGRAWAL
BARODA KOLKATA

SCALE	DATE	DEALT	CHECKED
1 : 100	10.12.24	TANIA	SOURAV & BEDA