GROUND FLOOR PLAN OF THREE STORIED RESIDENTIAL BUILDING OF MR. DHEERAJ LALWANI AT R.S. DAG NO.- 2725; R.S. KHATIAN NO.- 724; L.R. DAG NO.- 2741; L.R. KHATIAN NO.- 30468; J.L. NO.- 41; MOUZA- KAMRABAD; HOLDING NO.- 909, KAMRABAD; WARD NO.- 09; P.S.- SONARPUR; DIST.- SOUTH 24 PARGANAS UNDER RAJPUR SONARPUR MUNICIPALITY.
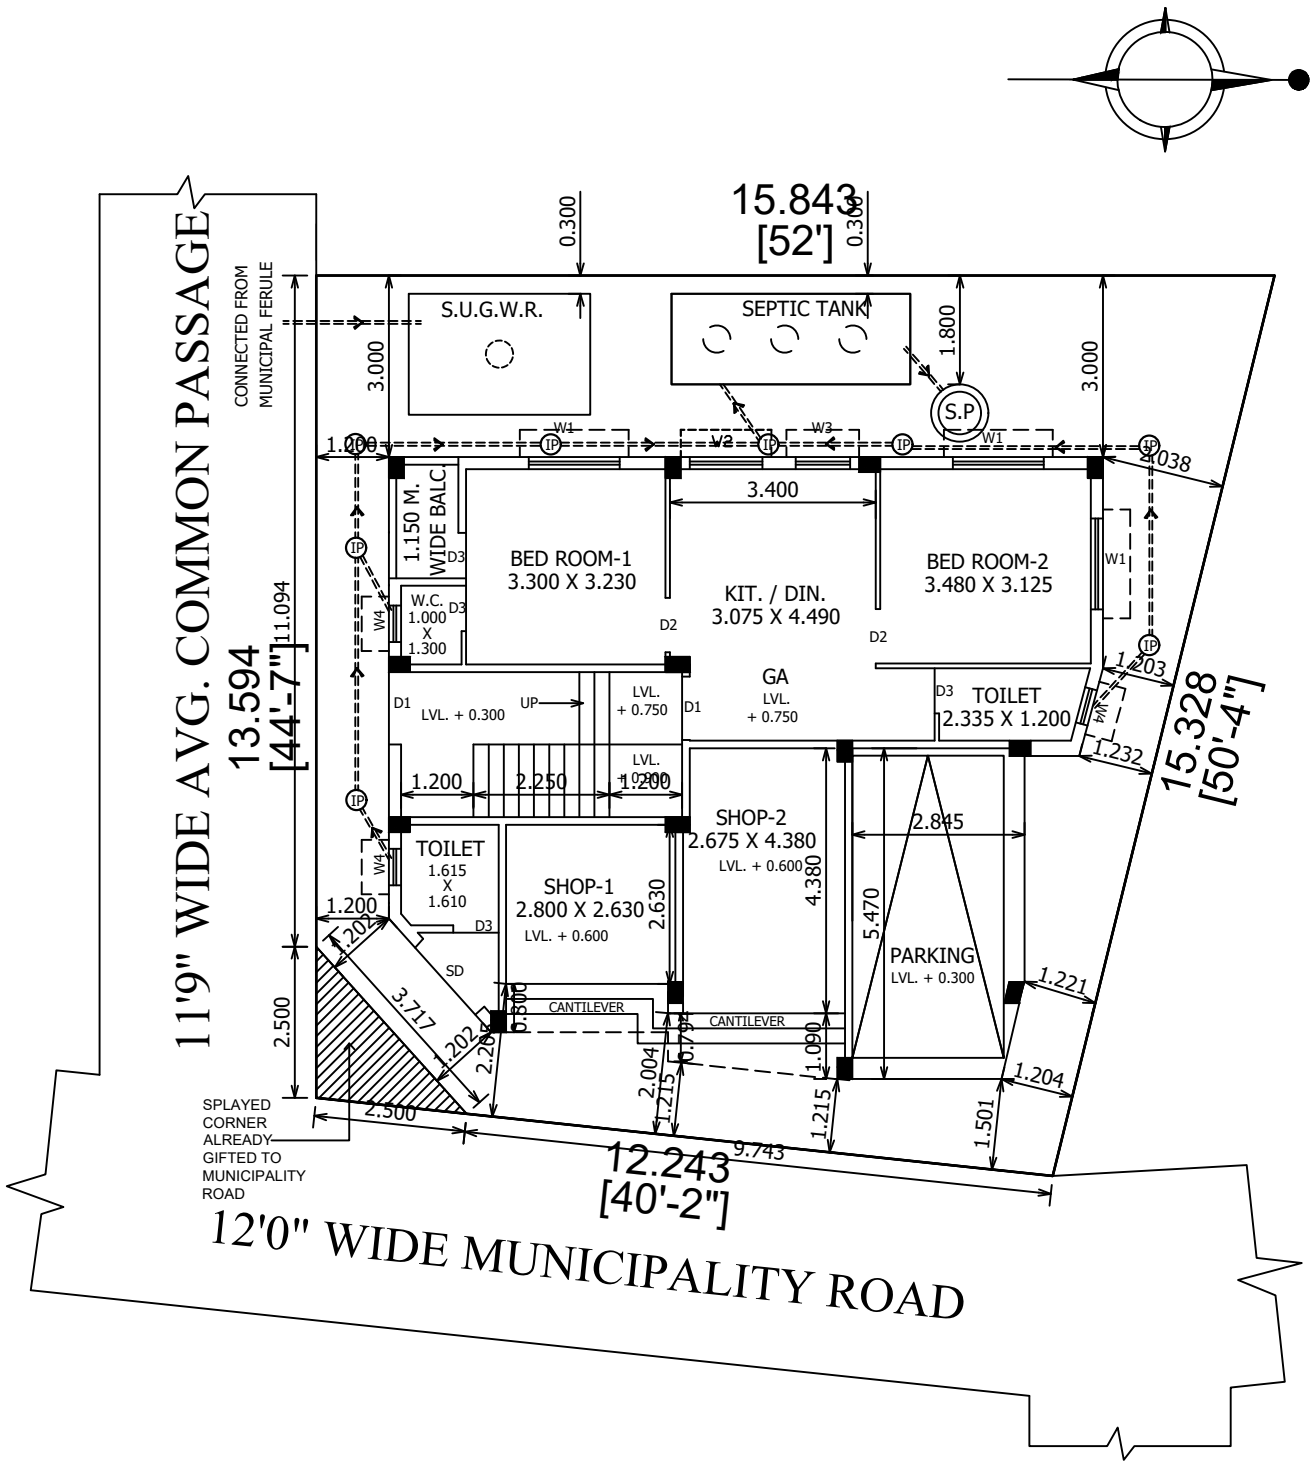
SCALE - 1 :125