Project Name : BALAJI RESIDENCY PHASE II

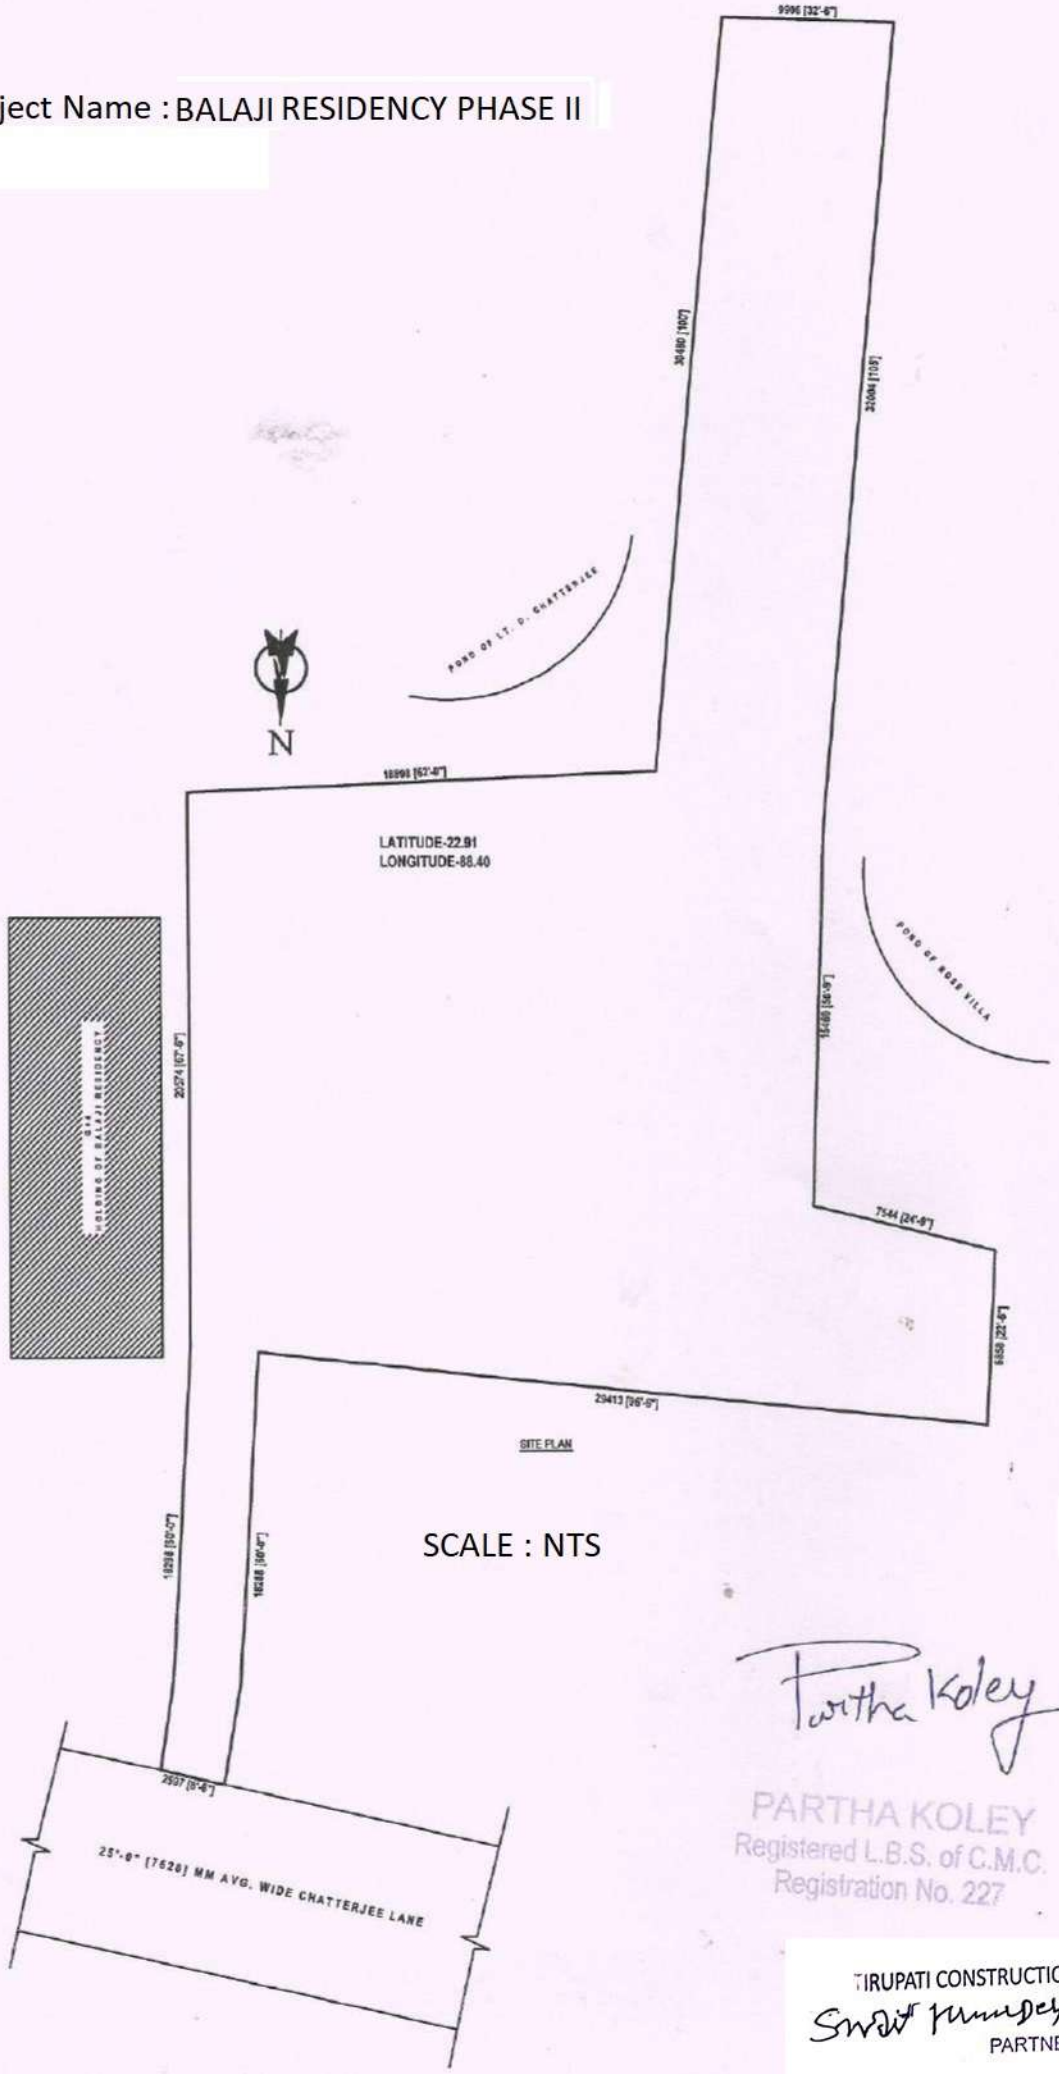

SCALE : NTS

Partha Koley

PARTHA KOLEY
Registered L.B.S. of C.M.C.
Registration No. 227

TIRUPATI CONSTRUCTION
PARTNER