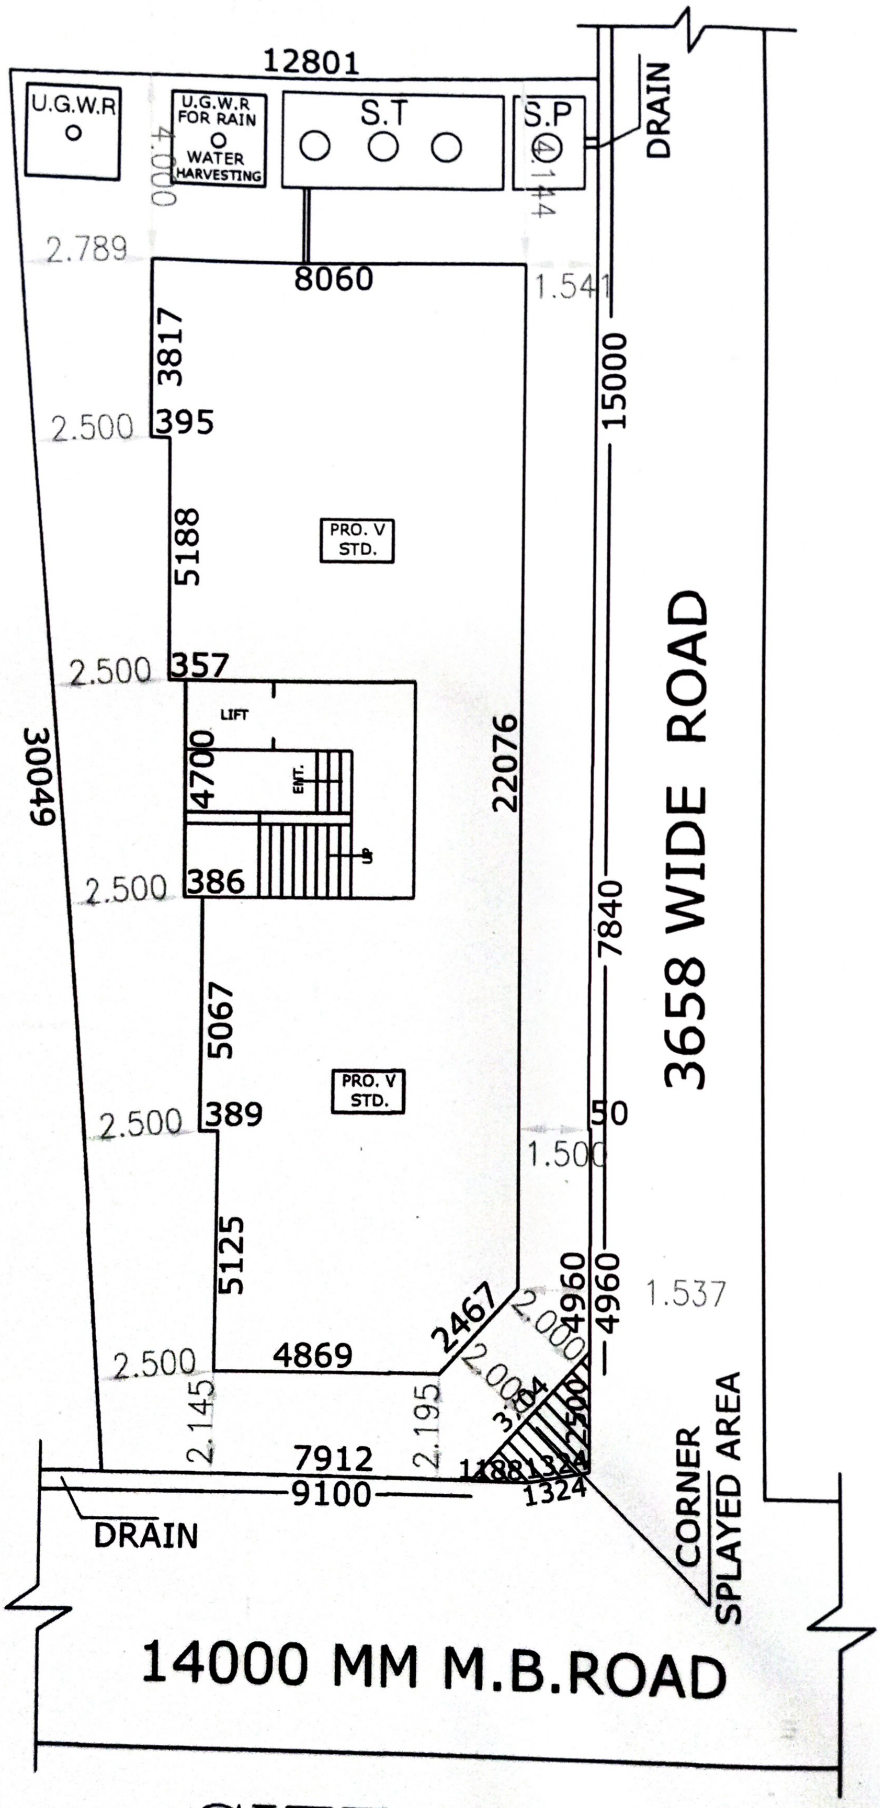

SITE PLAN

SCALE = 1:100

Scanned with ACE Scanner