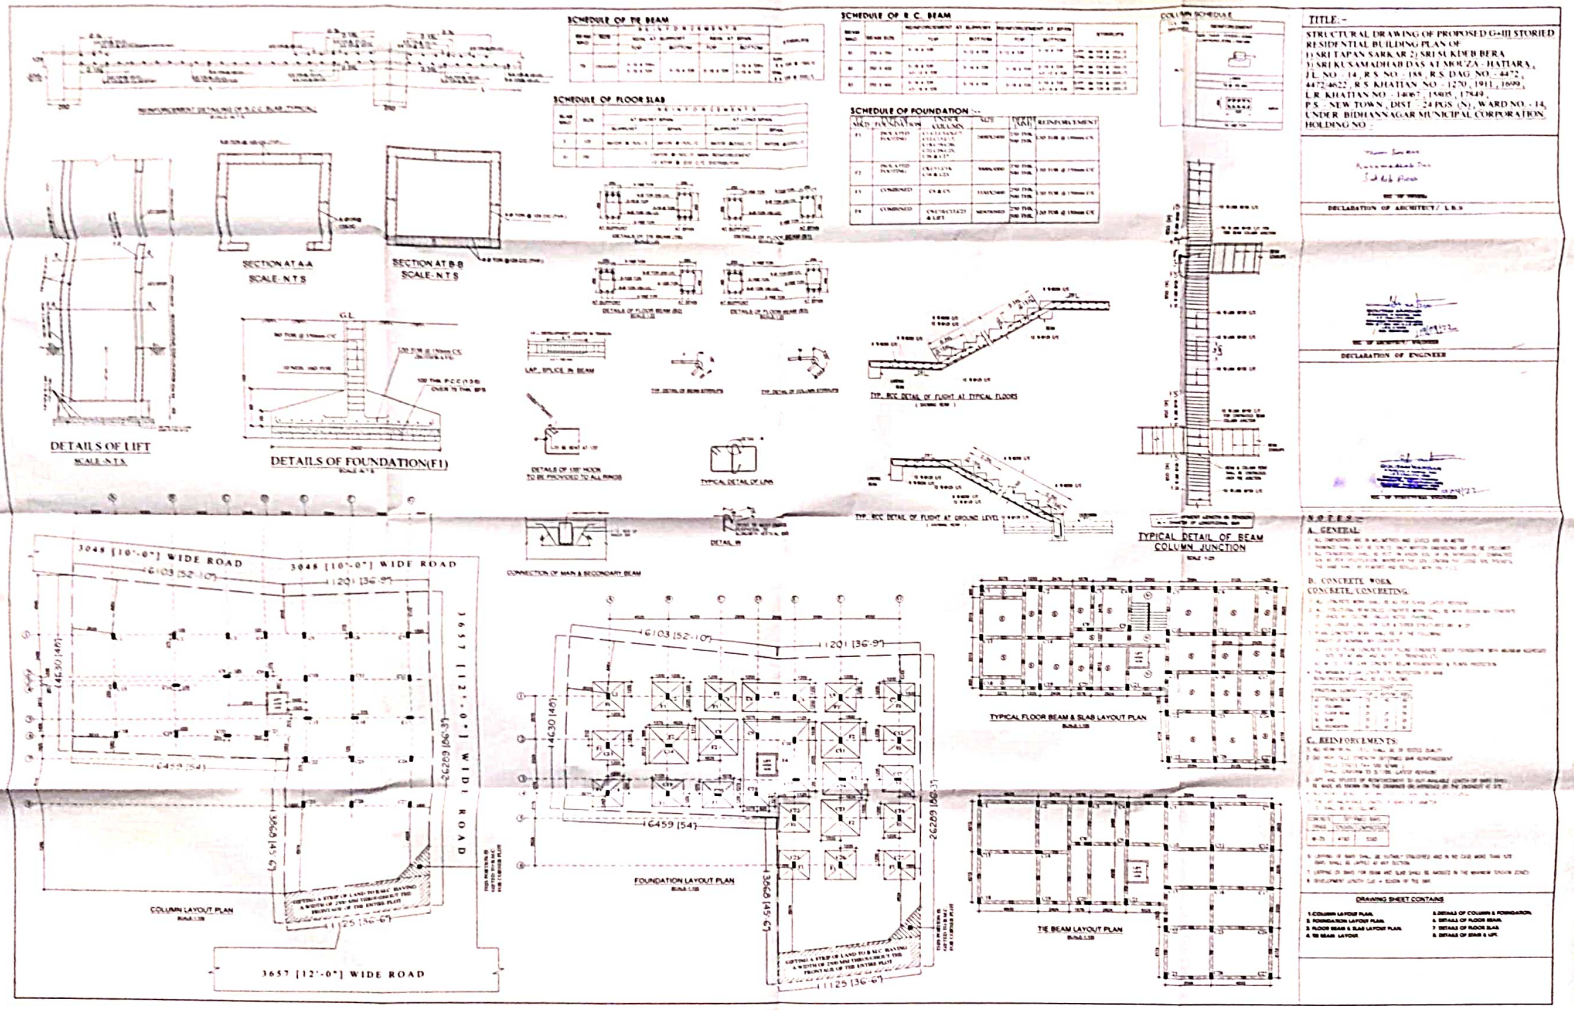
SCHEDULE OF TIE BEAM
SCHEDULE OF R.C. BEAM
COLUMN SCHEDULE
SCHEDULE OF FLOOR SLAB
SCHEDULE OF FOUNDATION :-
TITLE :-
STRUCTURAL DRAWING OF PROPOSED G+III STORIED RESIDENTIAL BUILDING PLAN OF
1) SRI TAPAN SARKAR 2) SRI SUKHDEB BERA
3) SRI KUSAMADHAB DAS AT-MOUZA - HATIARA ,
J.L. NO - 14 , R.S. NO - 188 , R.S. DAG NO. - 4472 , 4472/4622 , R.S. KHATIAN NO - 1270 , 1911 , 1699 ,
L.R. KHATIAN NO - 14067 , 15805 , 17649 ,
P.S. - NEW TOWN , DIST. - 24 PGS (N) , WARD NO. - 14 ,
UNDER BIDHANNAGAR MUNICIPAL CORPORATION ,
HOLDING NO. -
DECLARATION OF ARCHITECT / L.S.S
DECLARATION OF ENGINEER
SECTION AT A-A
SCALE-N.T.S
SECTION AT B-B
SCALE-N.T.S
DETAILS OF LIFT
SCALE-N.T.S
DETAILS OF FOUNDATION(F1)
LAP SPLICE IN BEAM
TYP. RCC DETAIL OF FLIGHT AT TYPICAL FLOORS
DETAILS OF LIFT HOOK TO BE PROVIDED TO ALL RINGS
TYPICAL DETAIL OF LINK
TYP. RCC DETAIL OF FLIGHT AT GROUND LEVEL
TYPICAL DETAIL OF BEAM COLUMN JUNCTION
CONNECTION OF MAIN & SECONDARY BEAM
DETAIL 'B'
3048 [10'-0"] WIDE ROAD
3657 [12'-0"] WIDE ROAD
COLUMN LAYOUT PLAN
FOUNDATION LAYOUT PLAN
TYPICAL FLOOR BEAM & SLAB LAYOUT PLAN
TIE BEAM LAYOUT PLAN
NOTES :-
A. GENERAL
B. CONCRETE WORK
CONCRETE, CONCRETING
C. REINFORCEMENTS
DRAWING SHEET CONTAINS
1. COLUMN LAYOUT PLAN.
2. FOUNDATION LAYOUT PLAN.
3. FLOOR BEAM & SLAB LAYOUT PLAN.
4. TIE BEAM LAYOUT.
5. DETAILS OF COLUMN & FOUNDATION.
6. DETAILS OF FLOOR BEAM.
7. DETAILS OF FLOOR SLAB.
8. DETAIL OF BEAM & LIFT.