Proposed Project at Premises No-01, Satyen Roy Road, Ward No-120, Borough No-XIII, under Kolkata Municipal Corporation, P.S.- Behala, Kolkata-700034

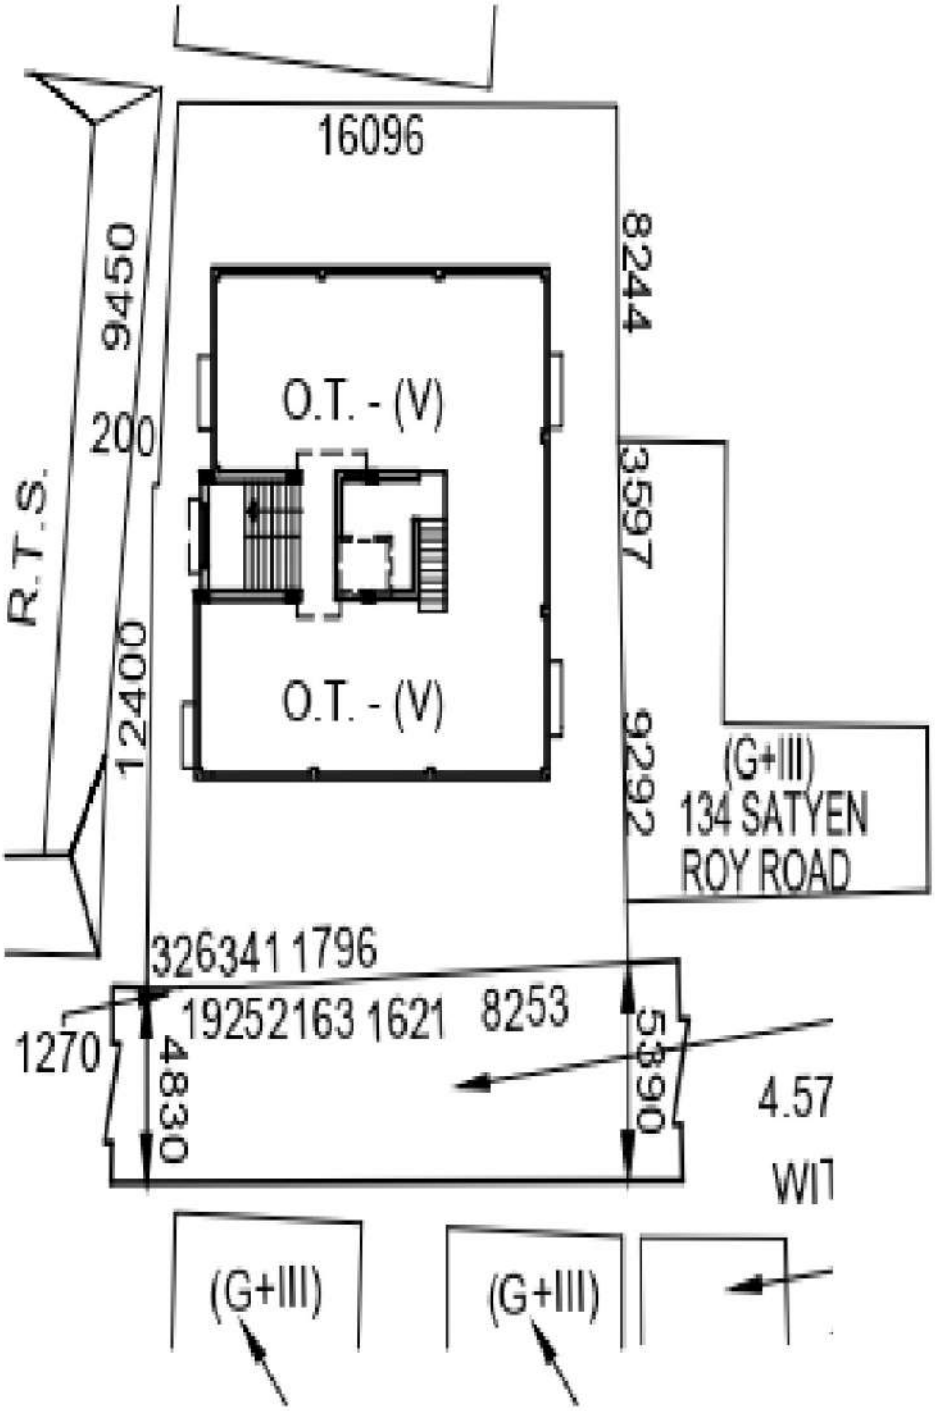

LATITUDE : 22.498345
LONGITUDE : 88.322672

Nirmalya Construction
Sagar Ghosal
Proprietor

SIGNATURE OF OWNER