




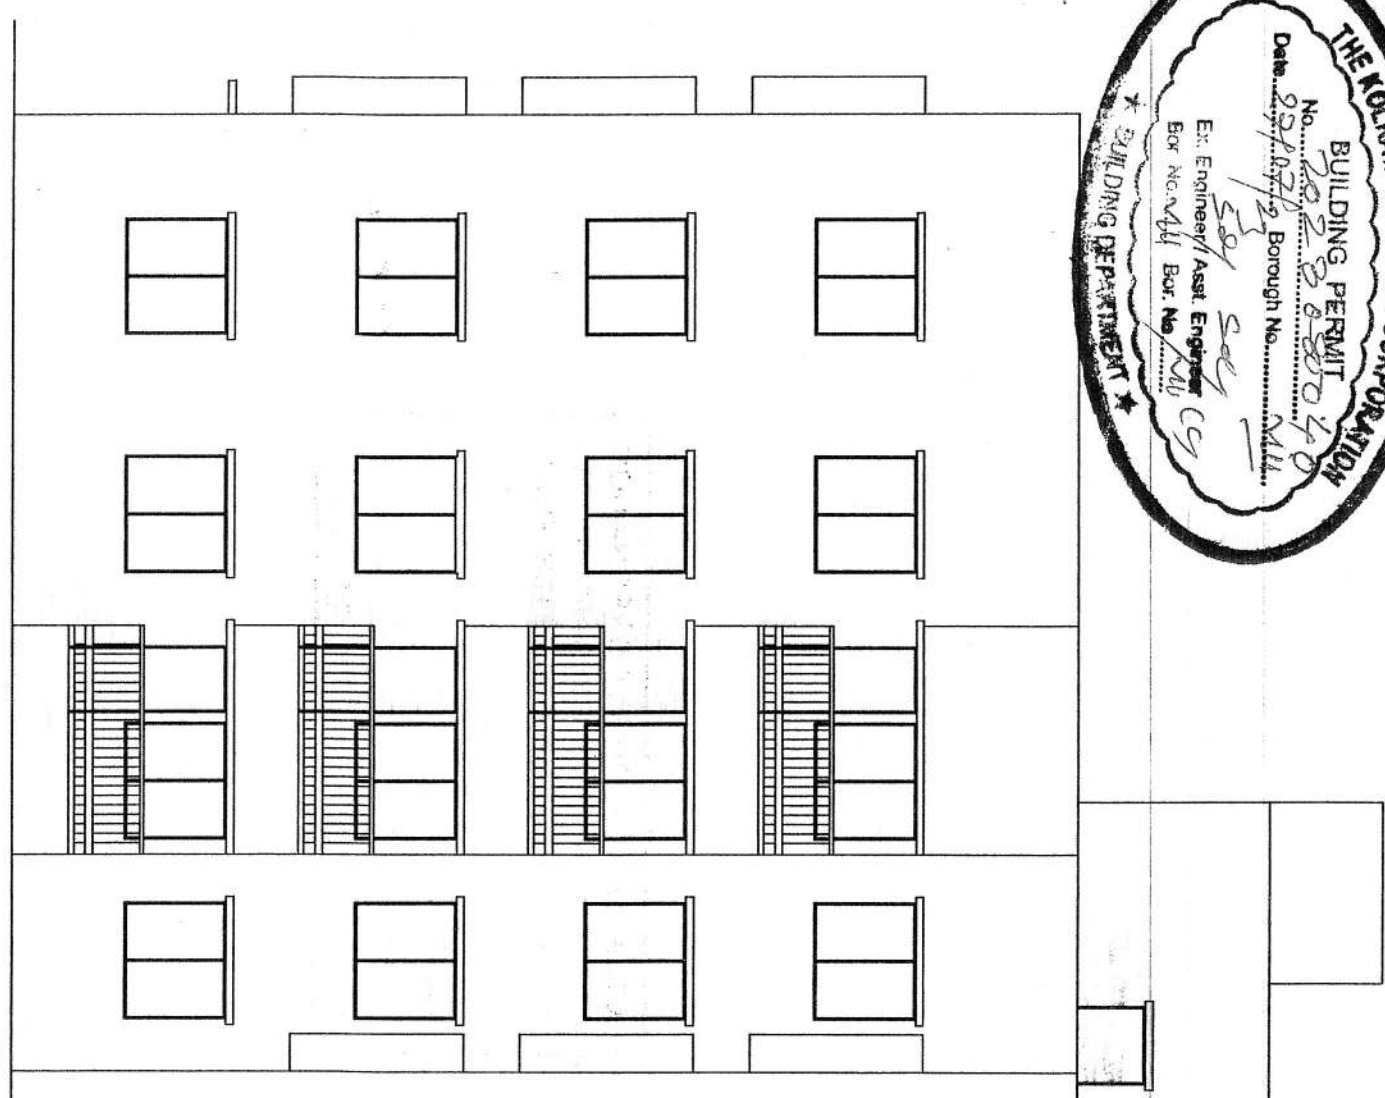


FRONT ELEVATION

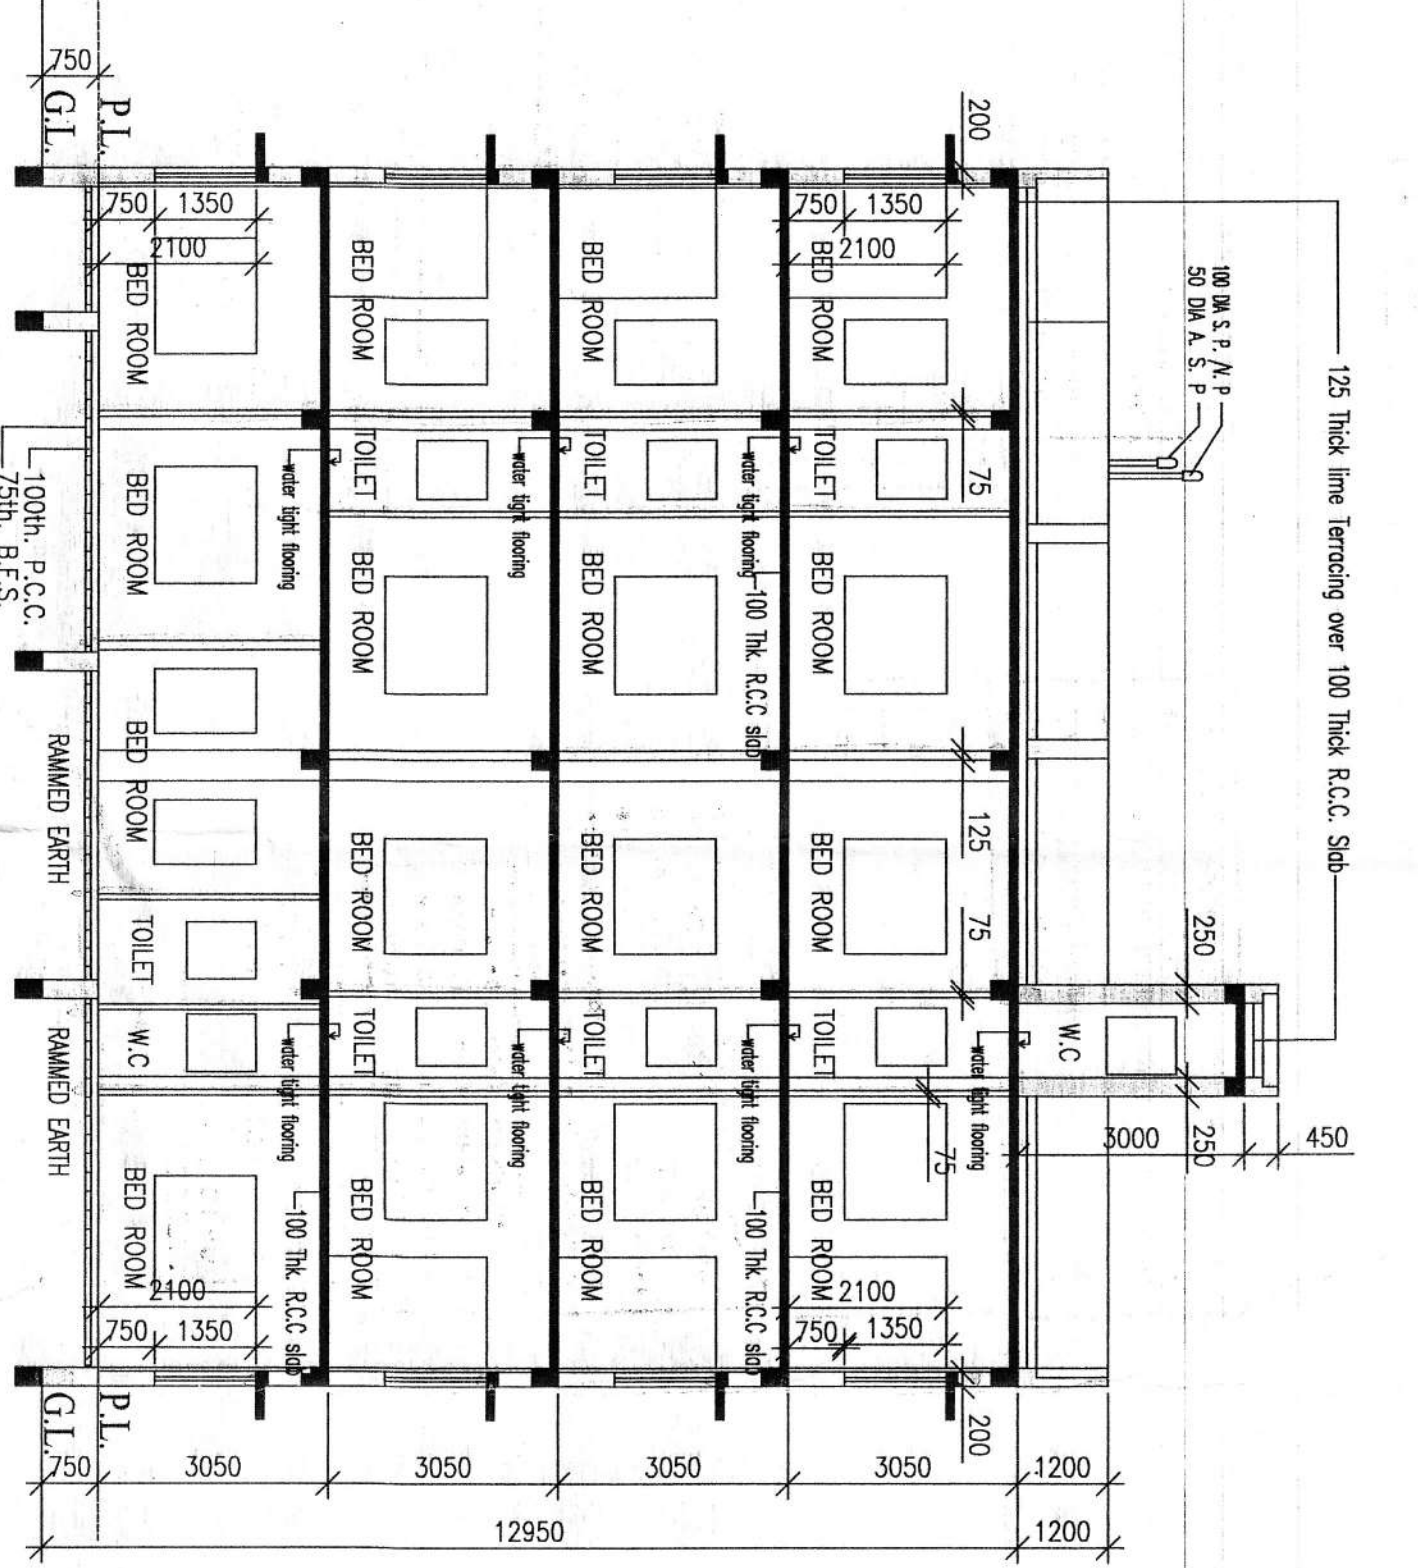


SECTION: A-A

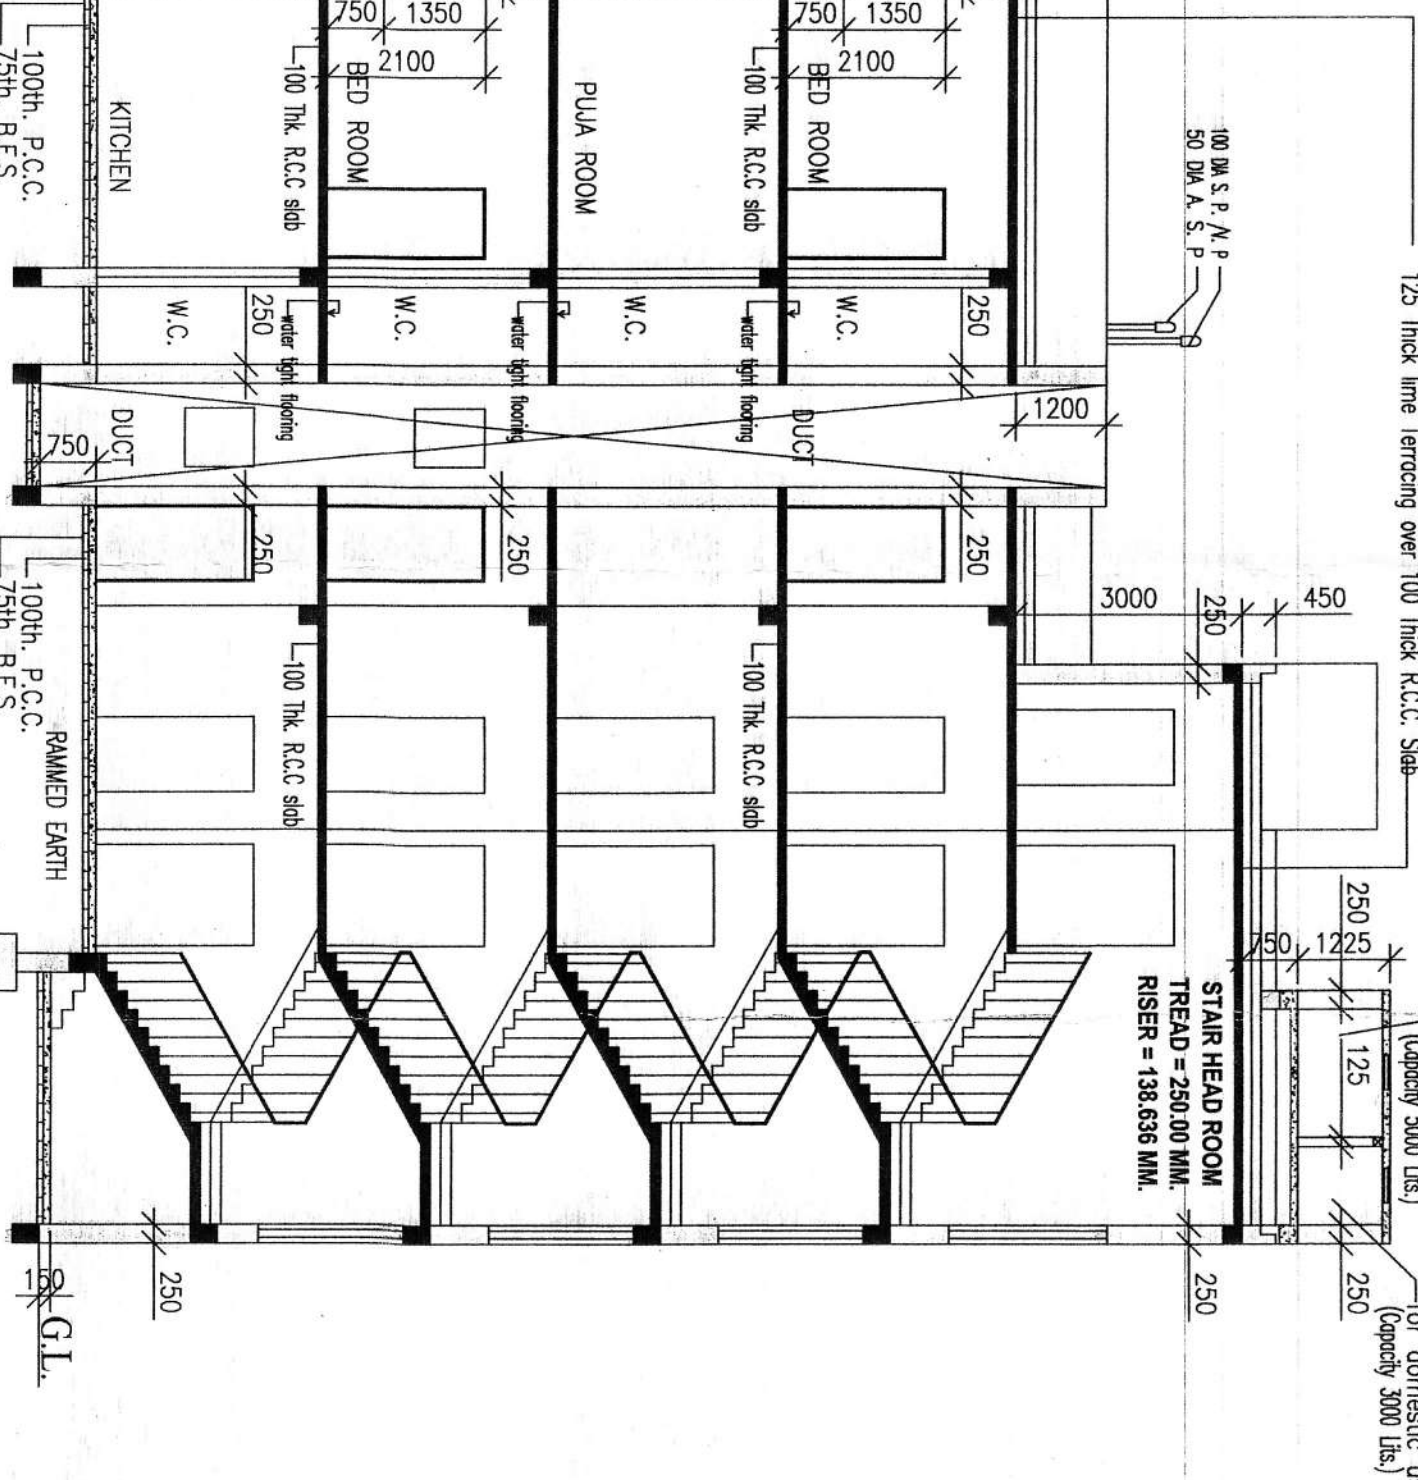


SECTION: B-B

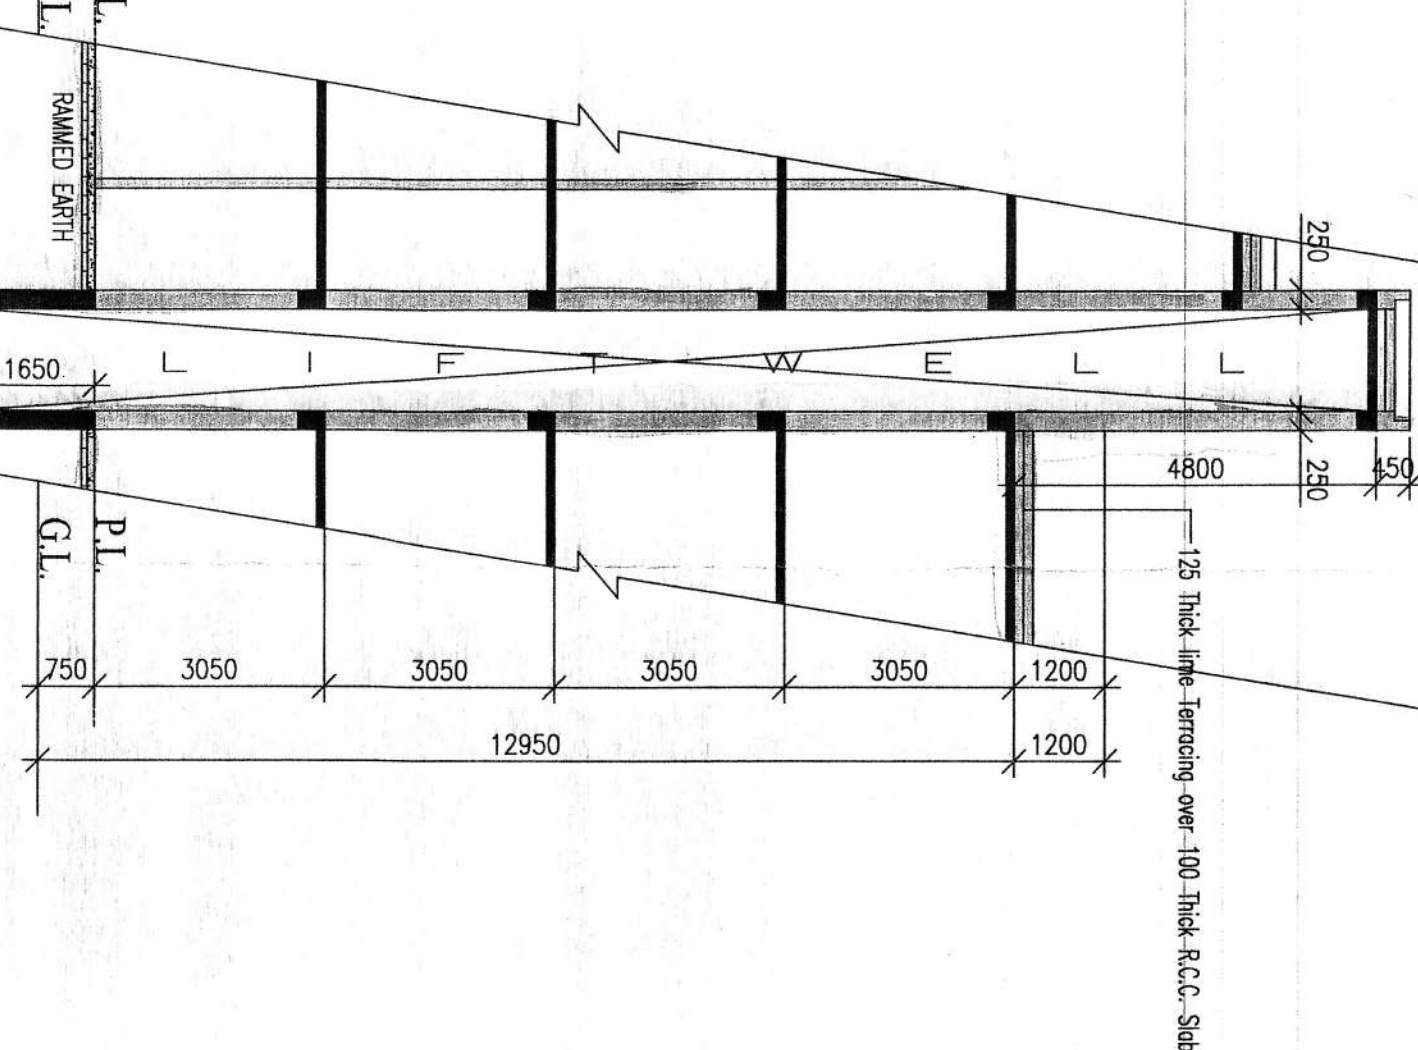


PART SECTION: C-C

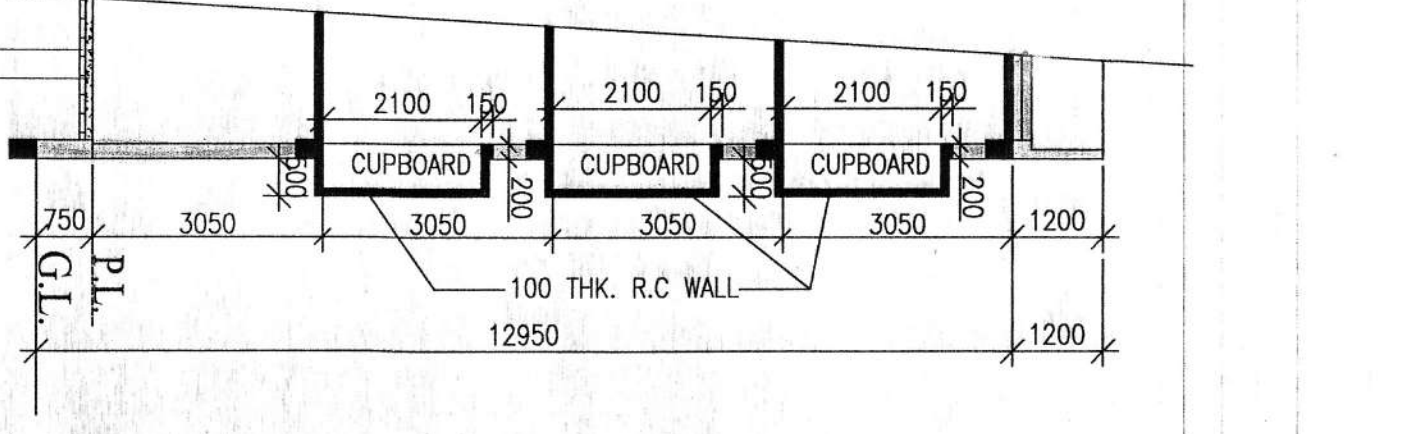


PART SECTION: D-D

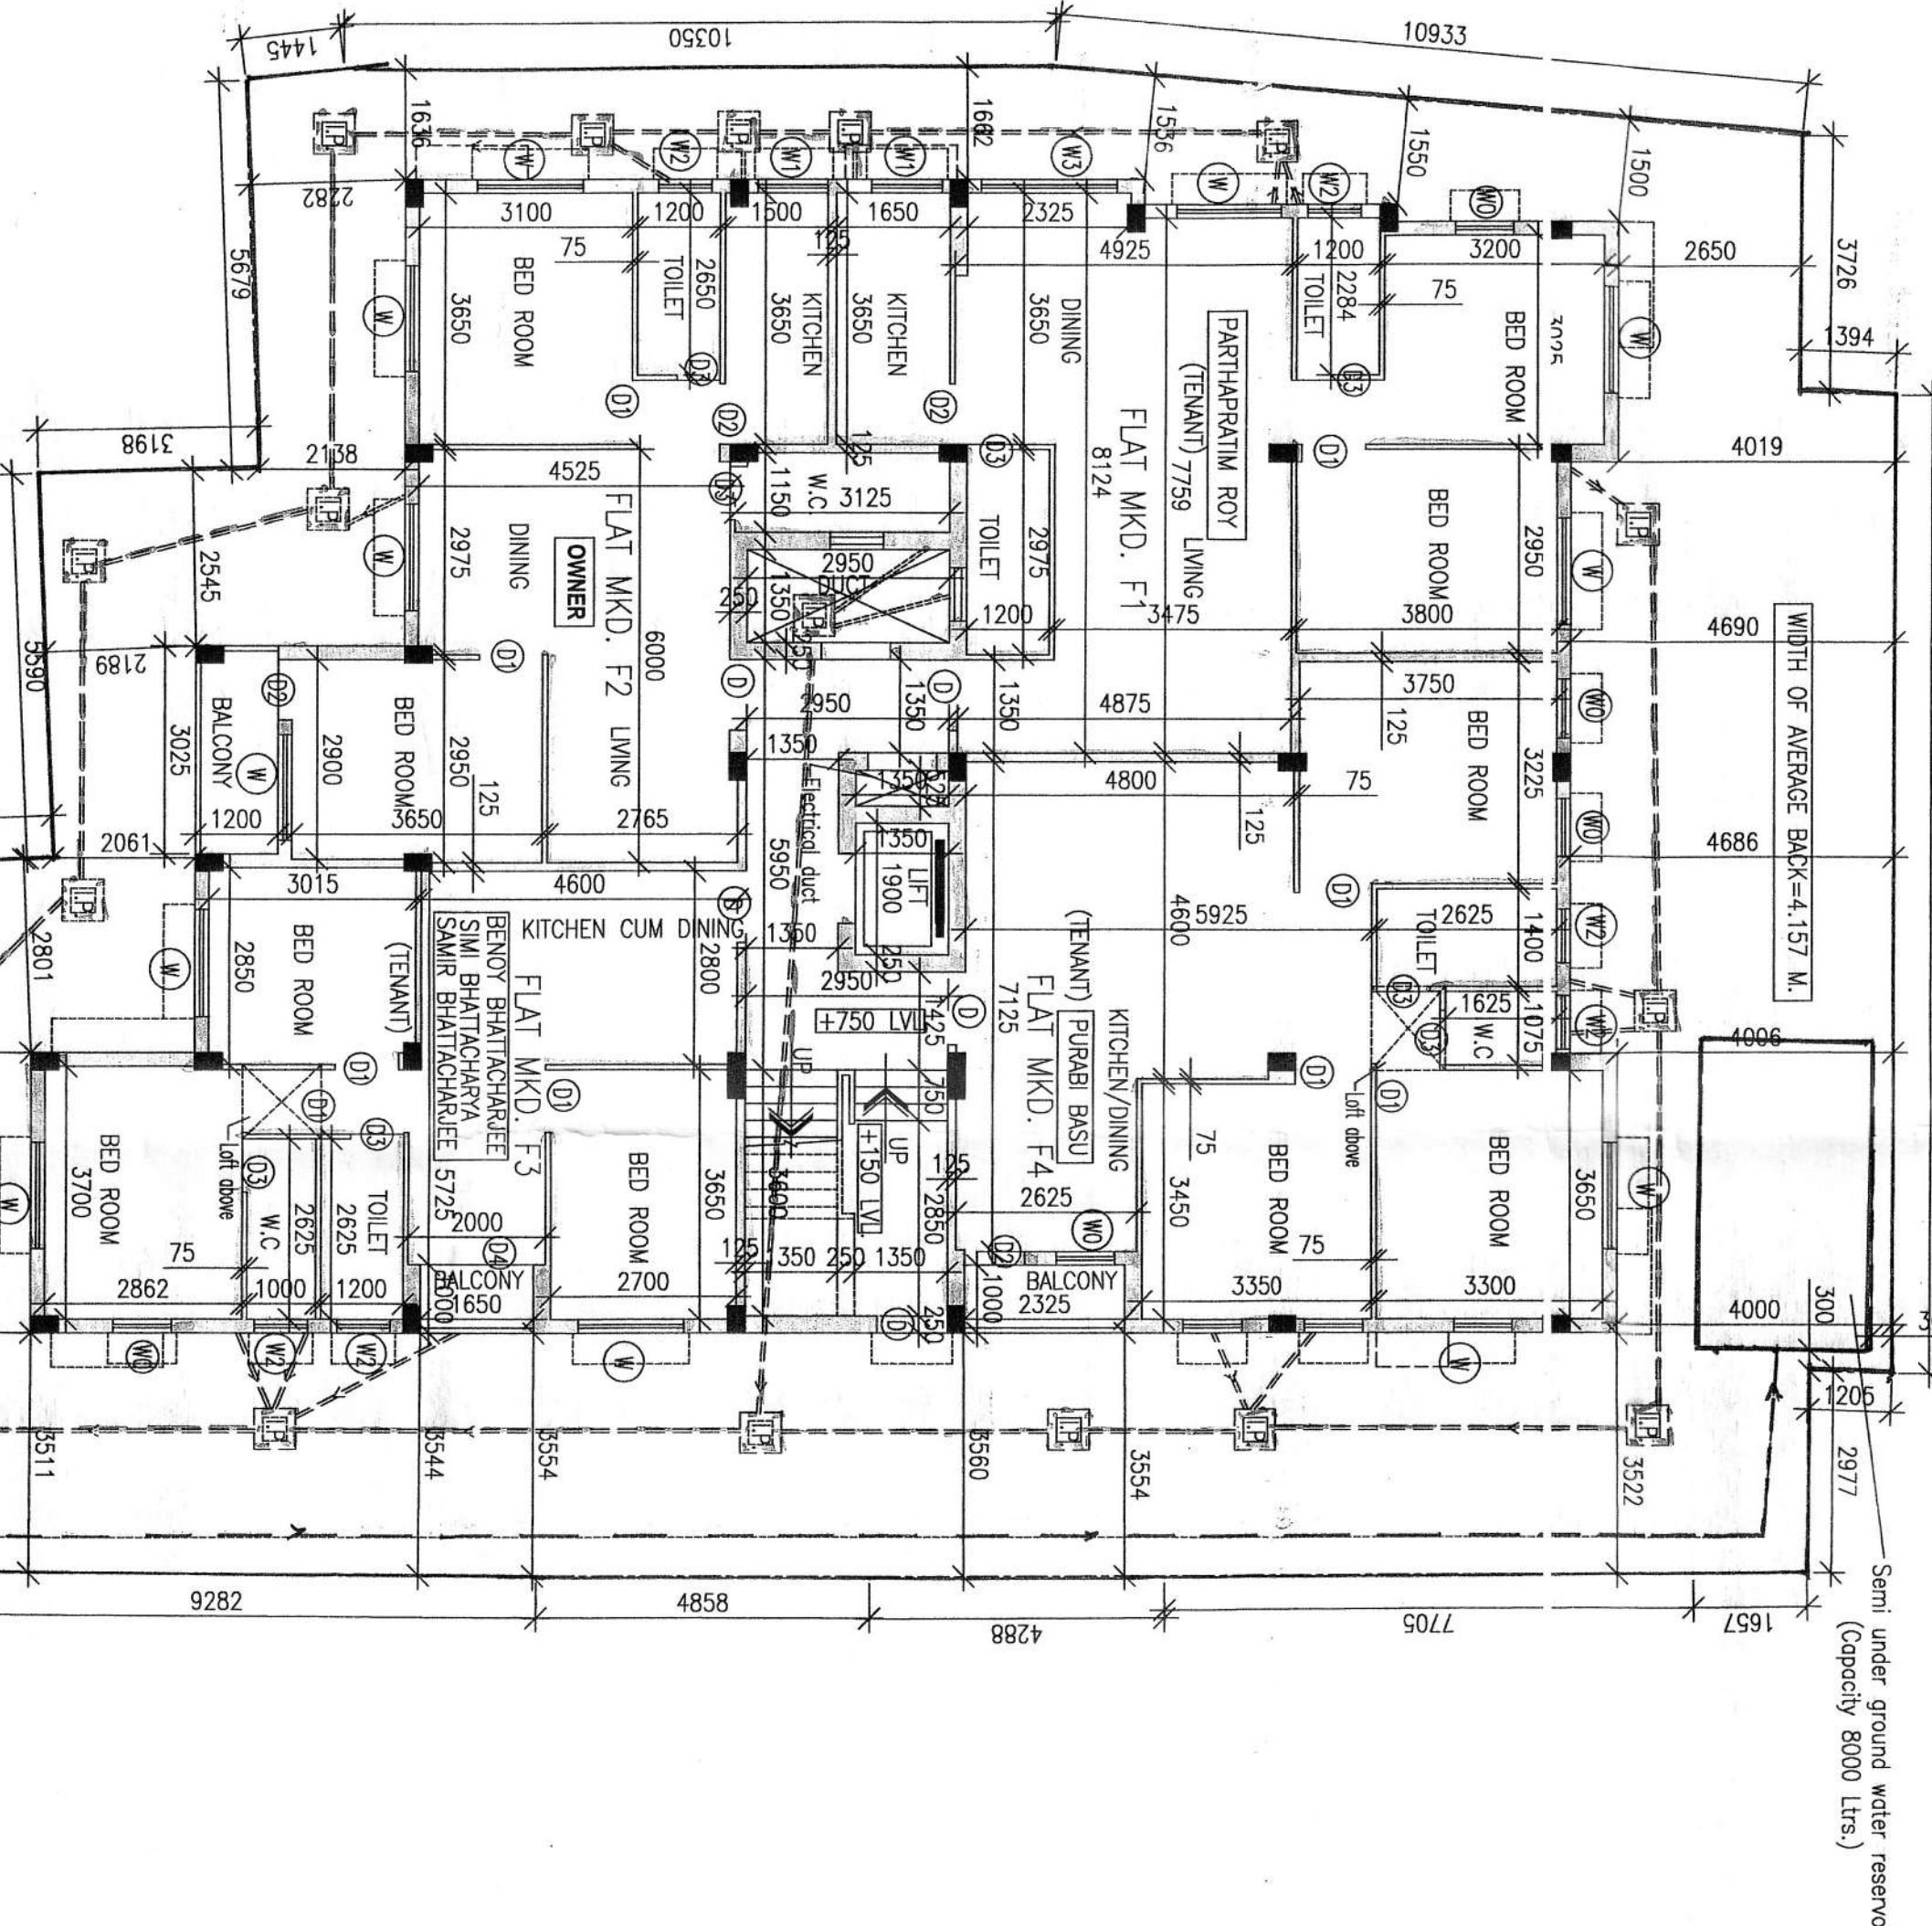


THIRD FLOOR PLAN

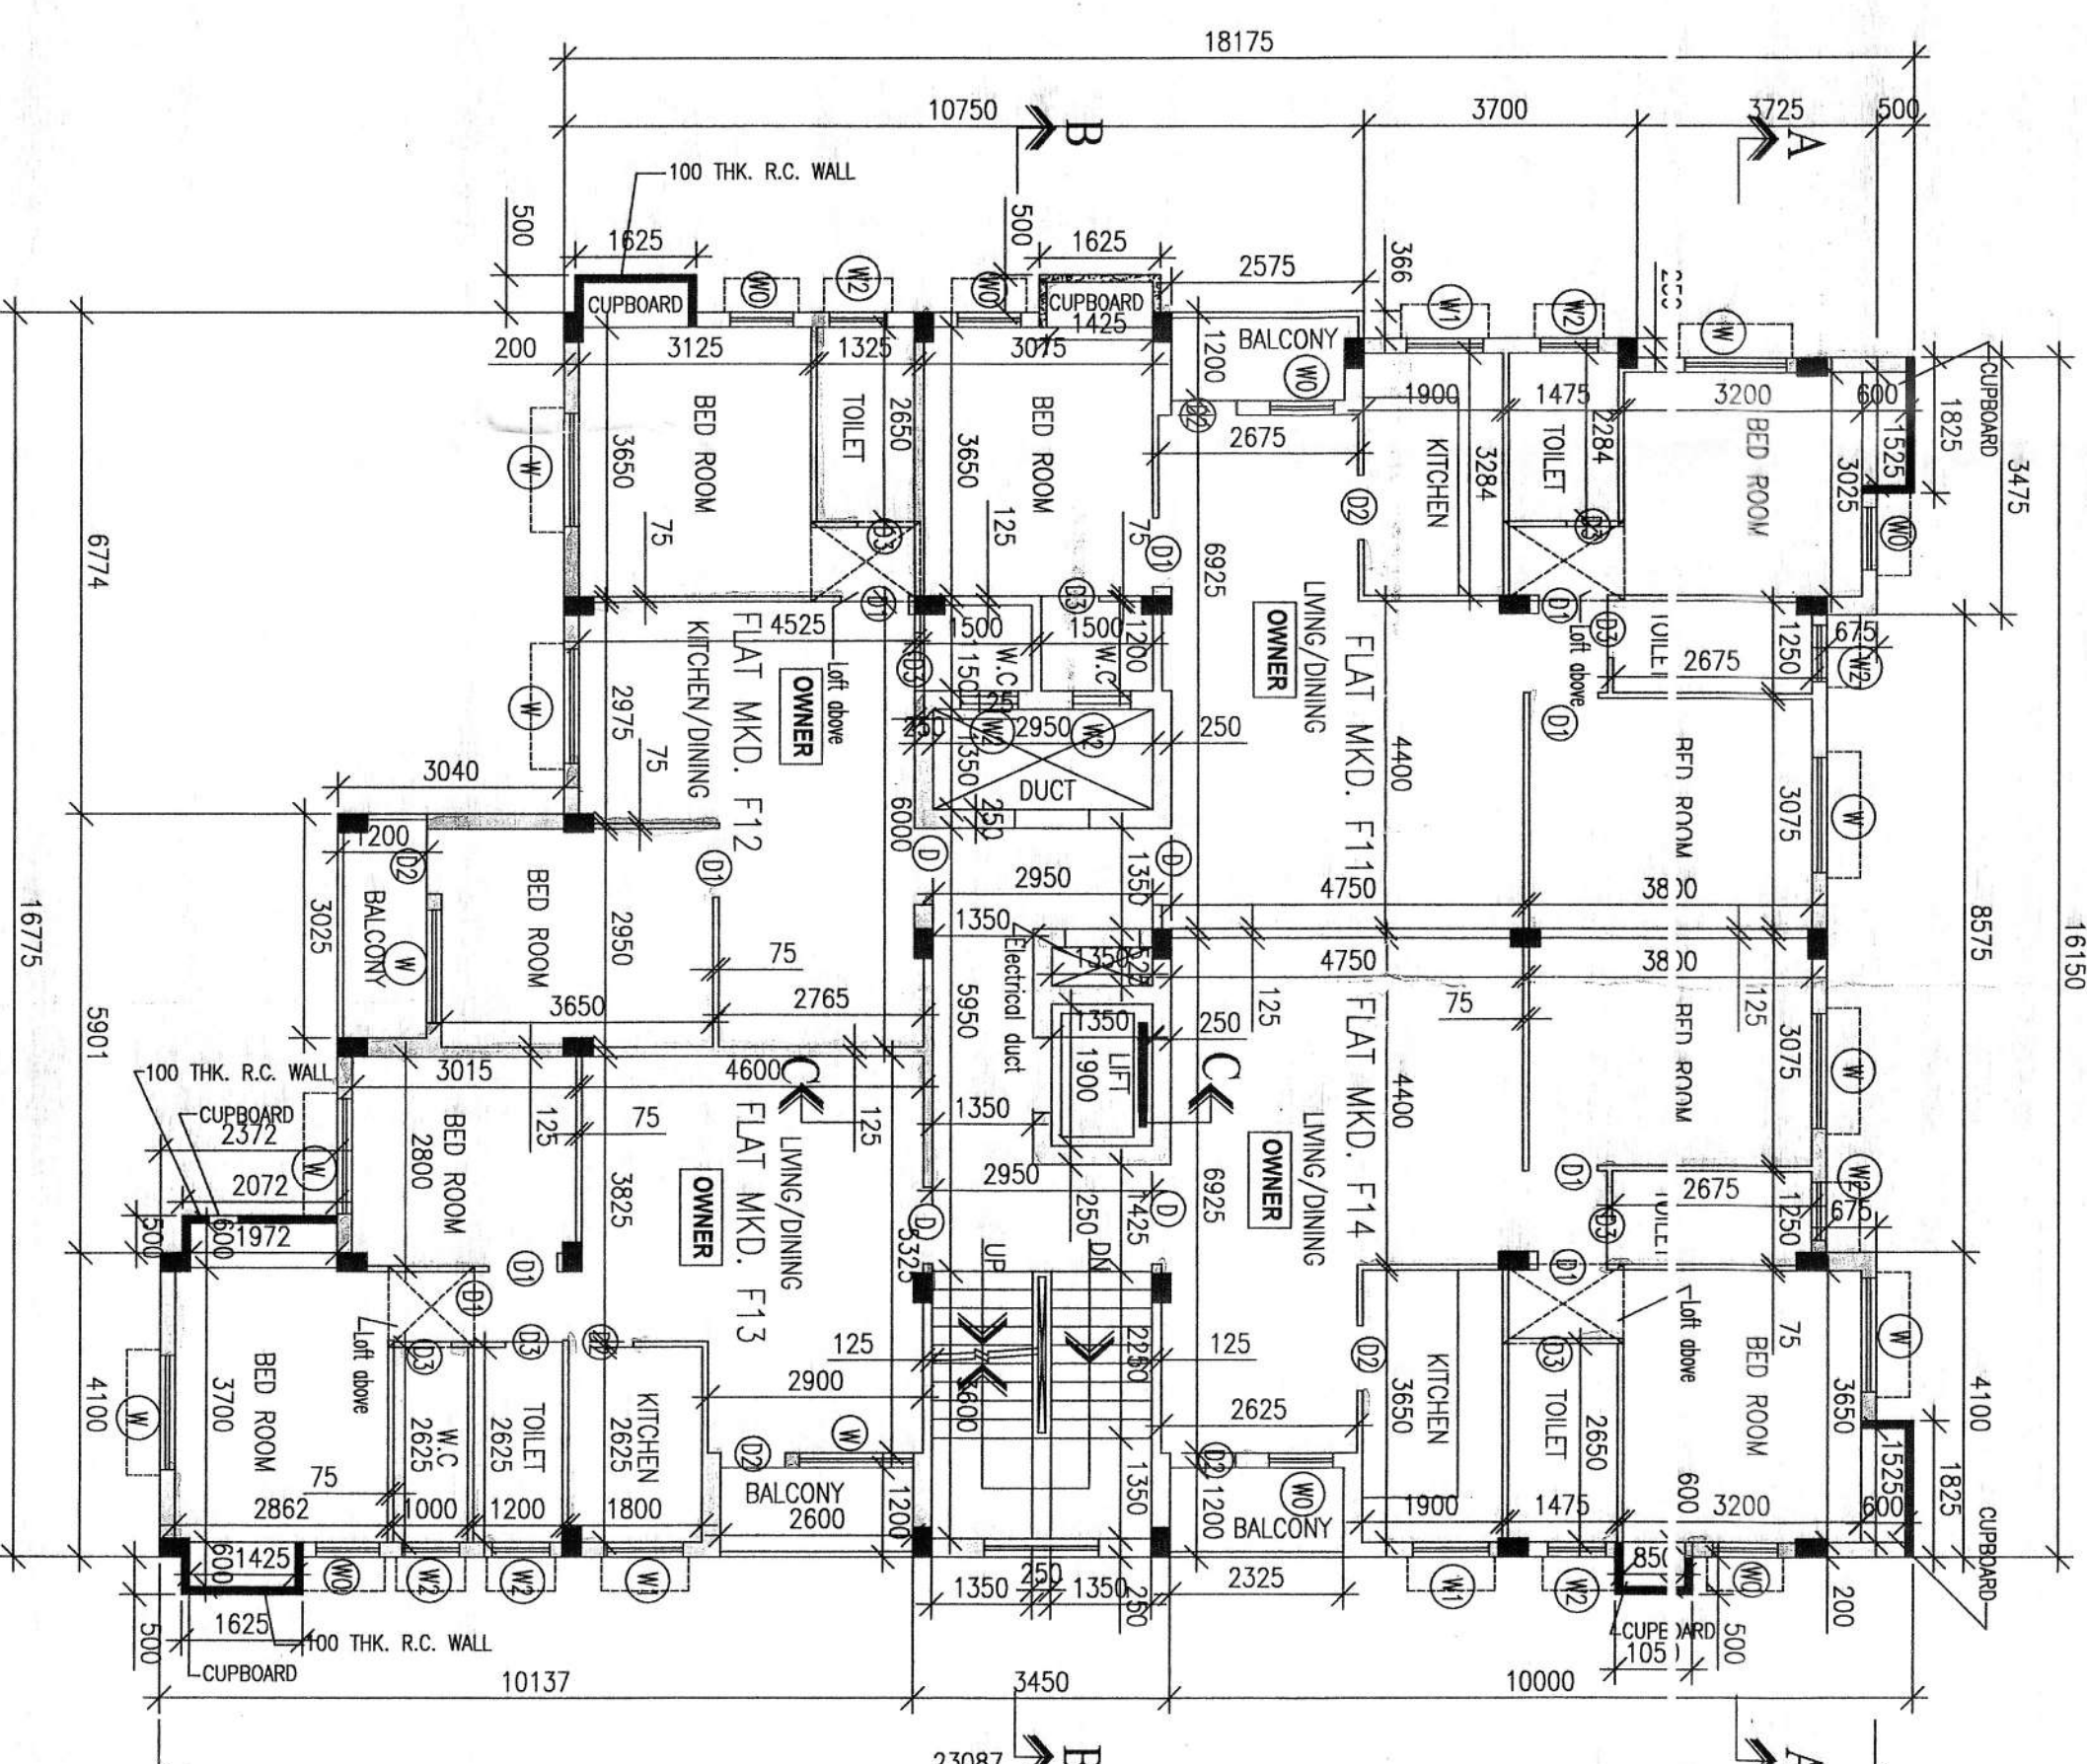


ROOF PLAN

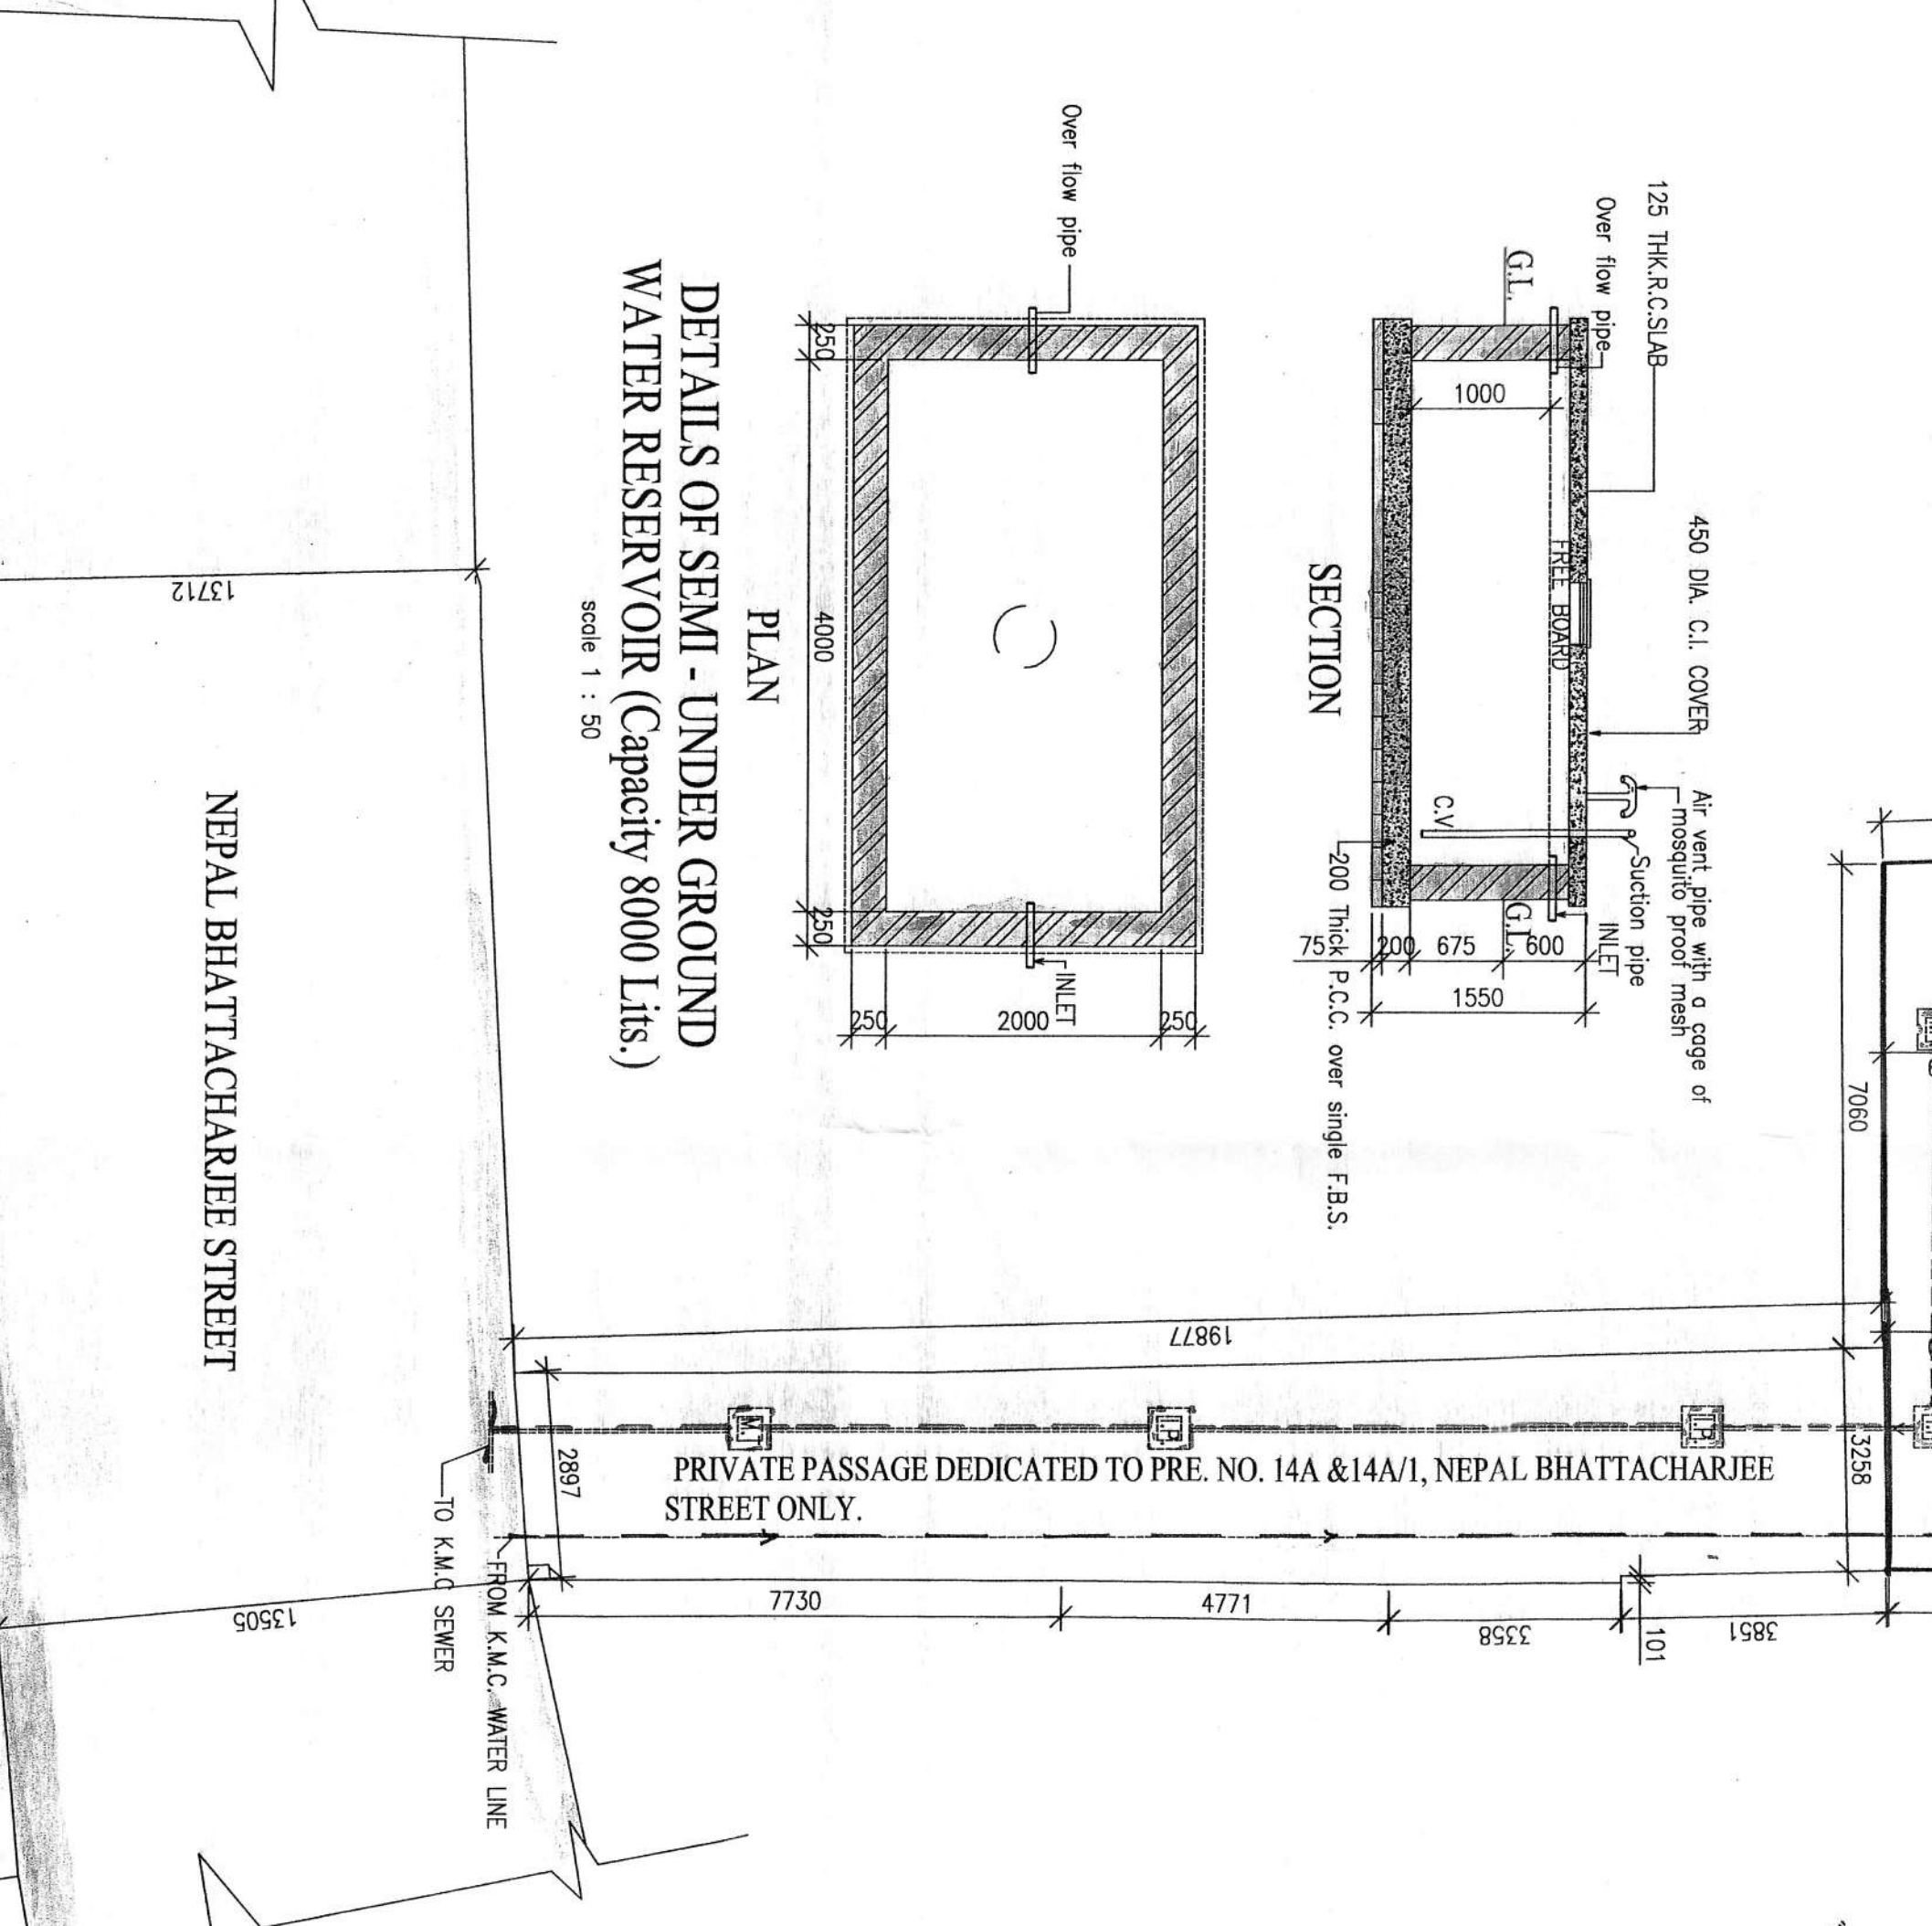


FIRST FLOOR PLAN

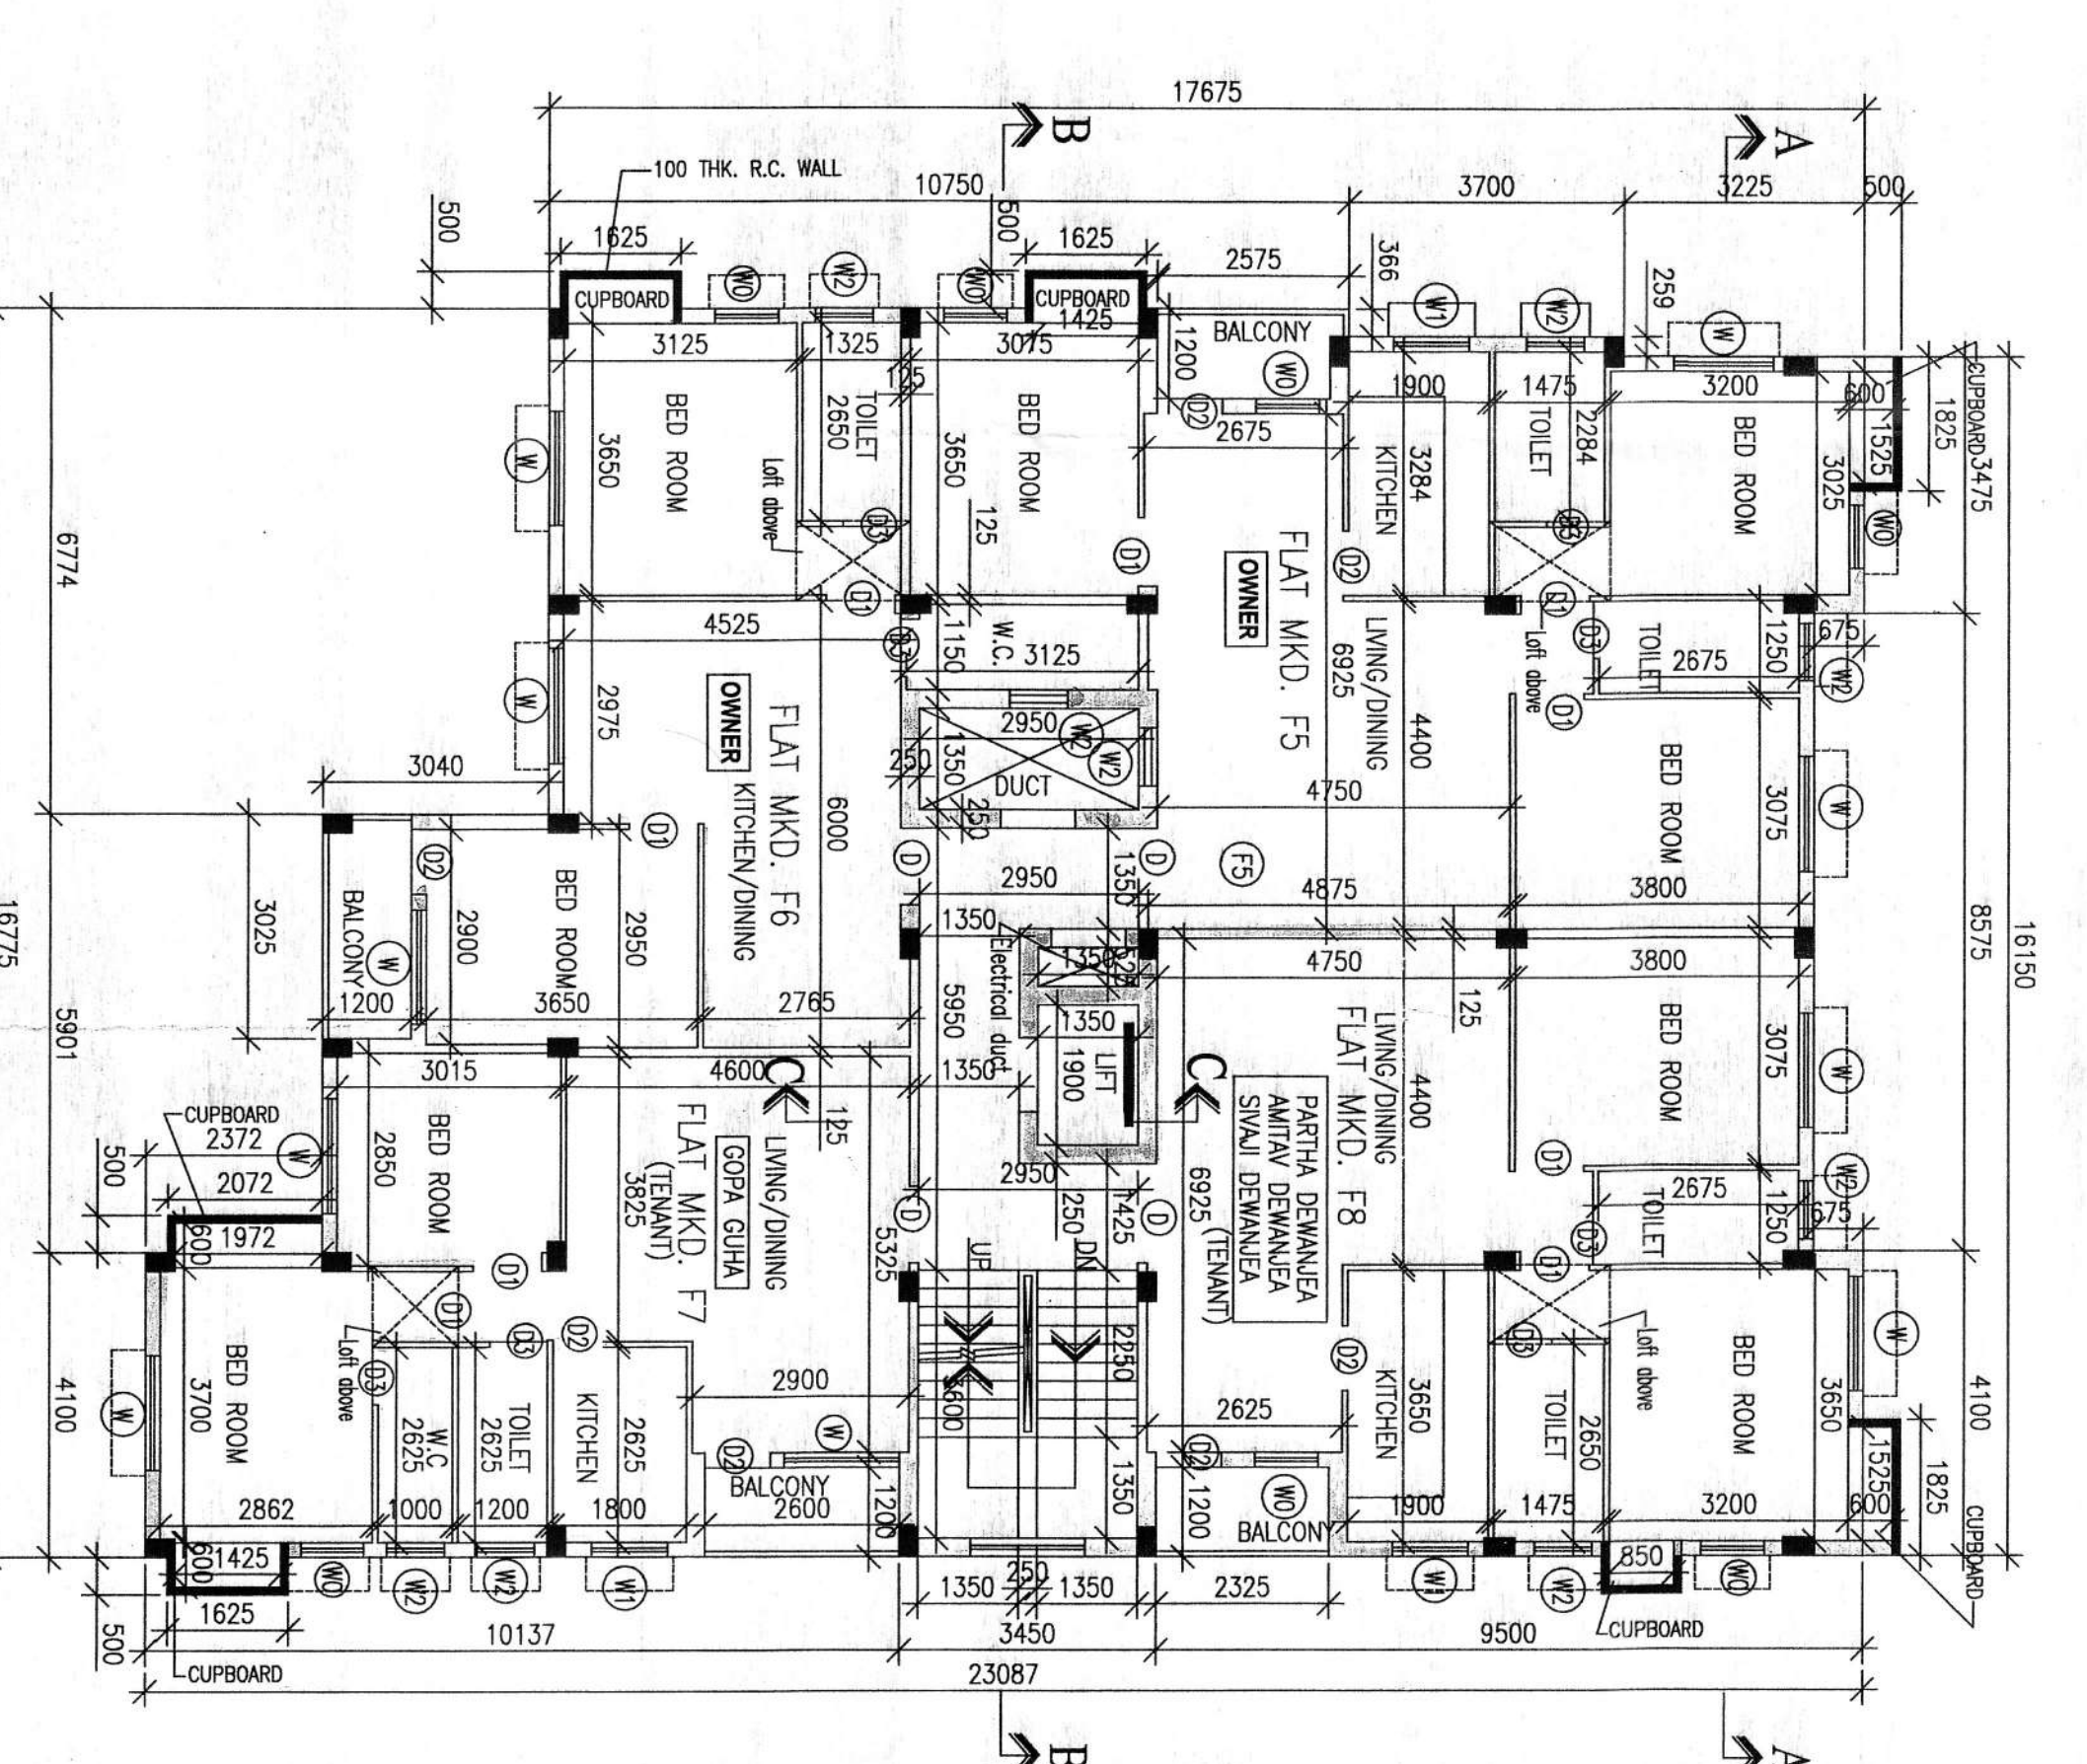


SECOND FLOOR PLAN

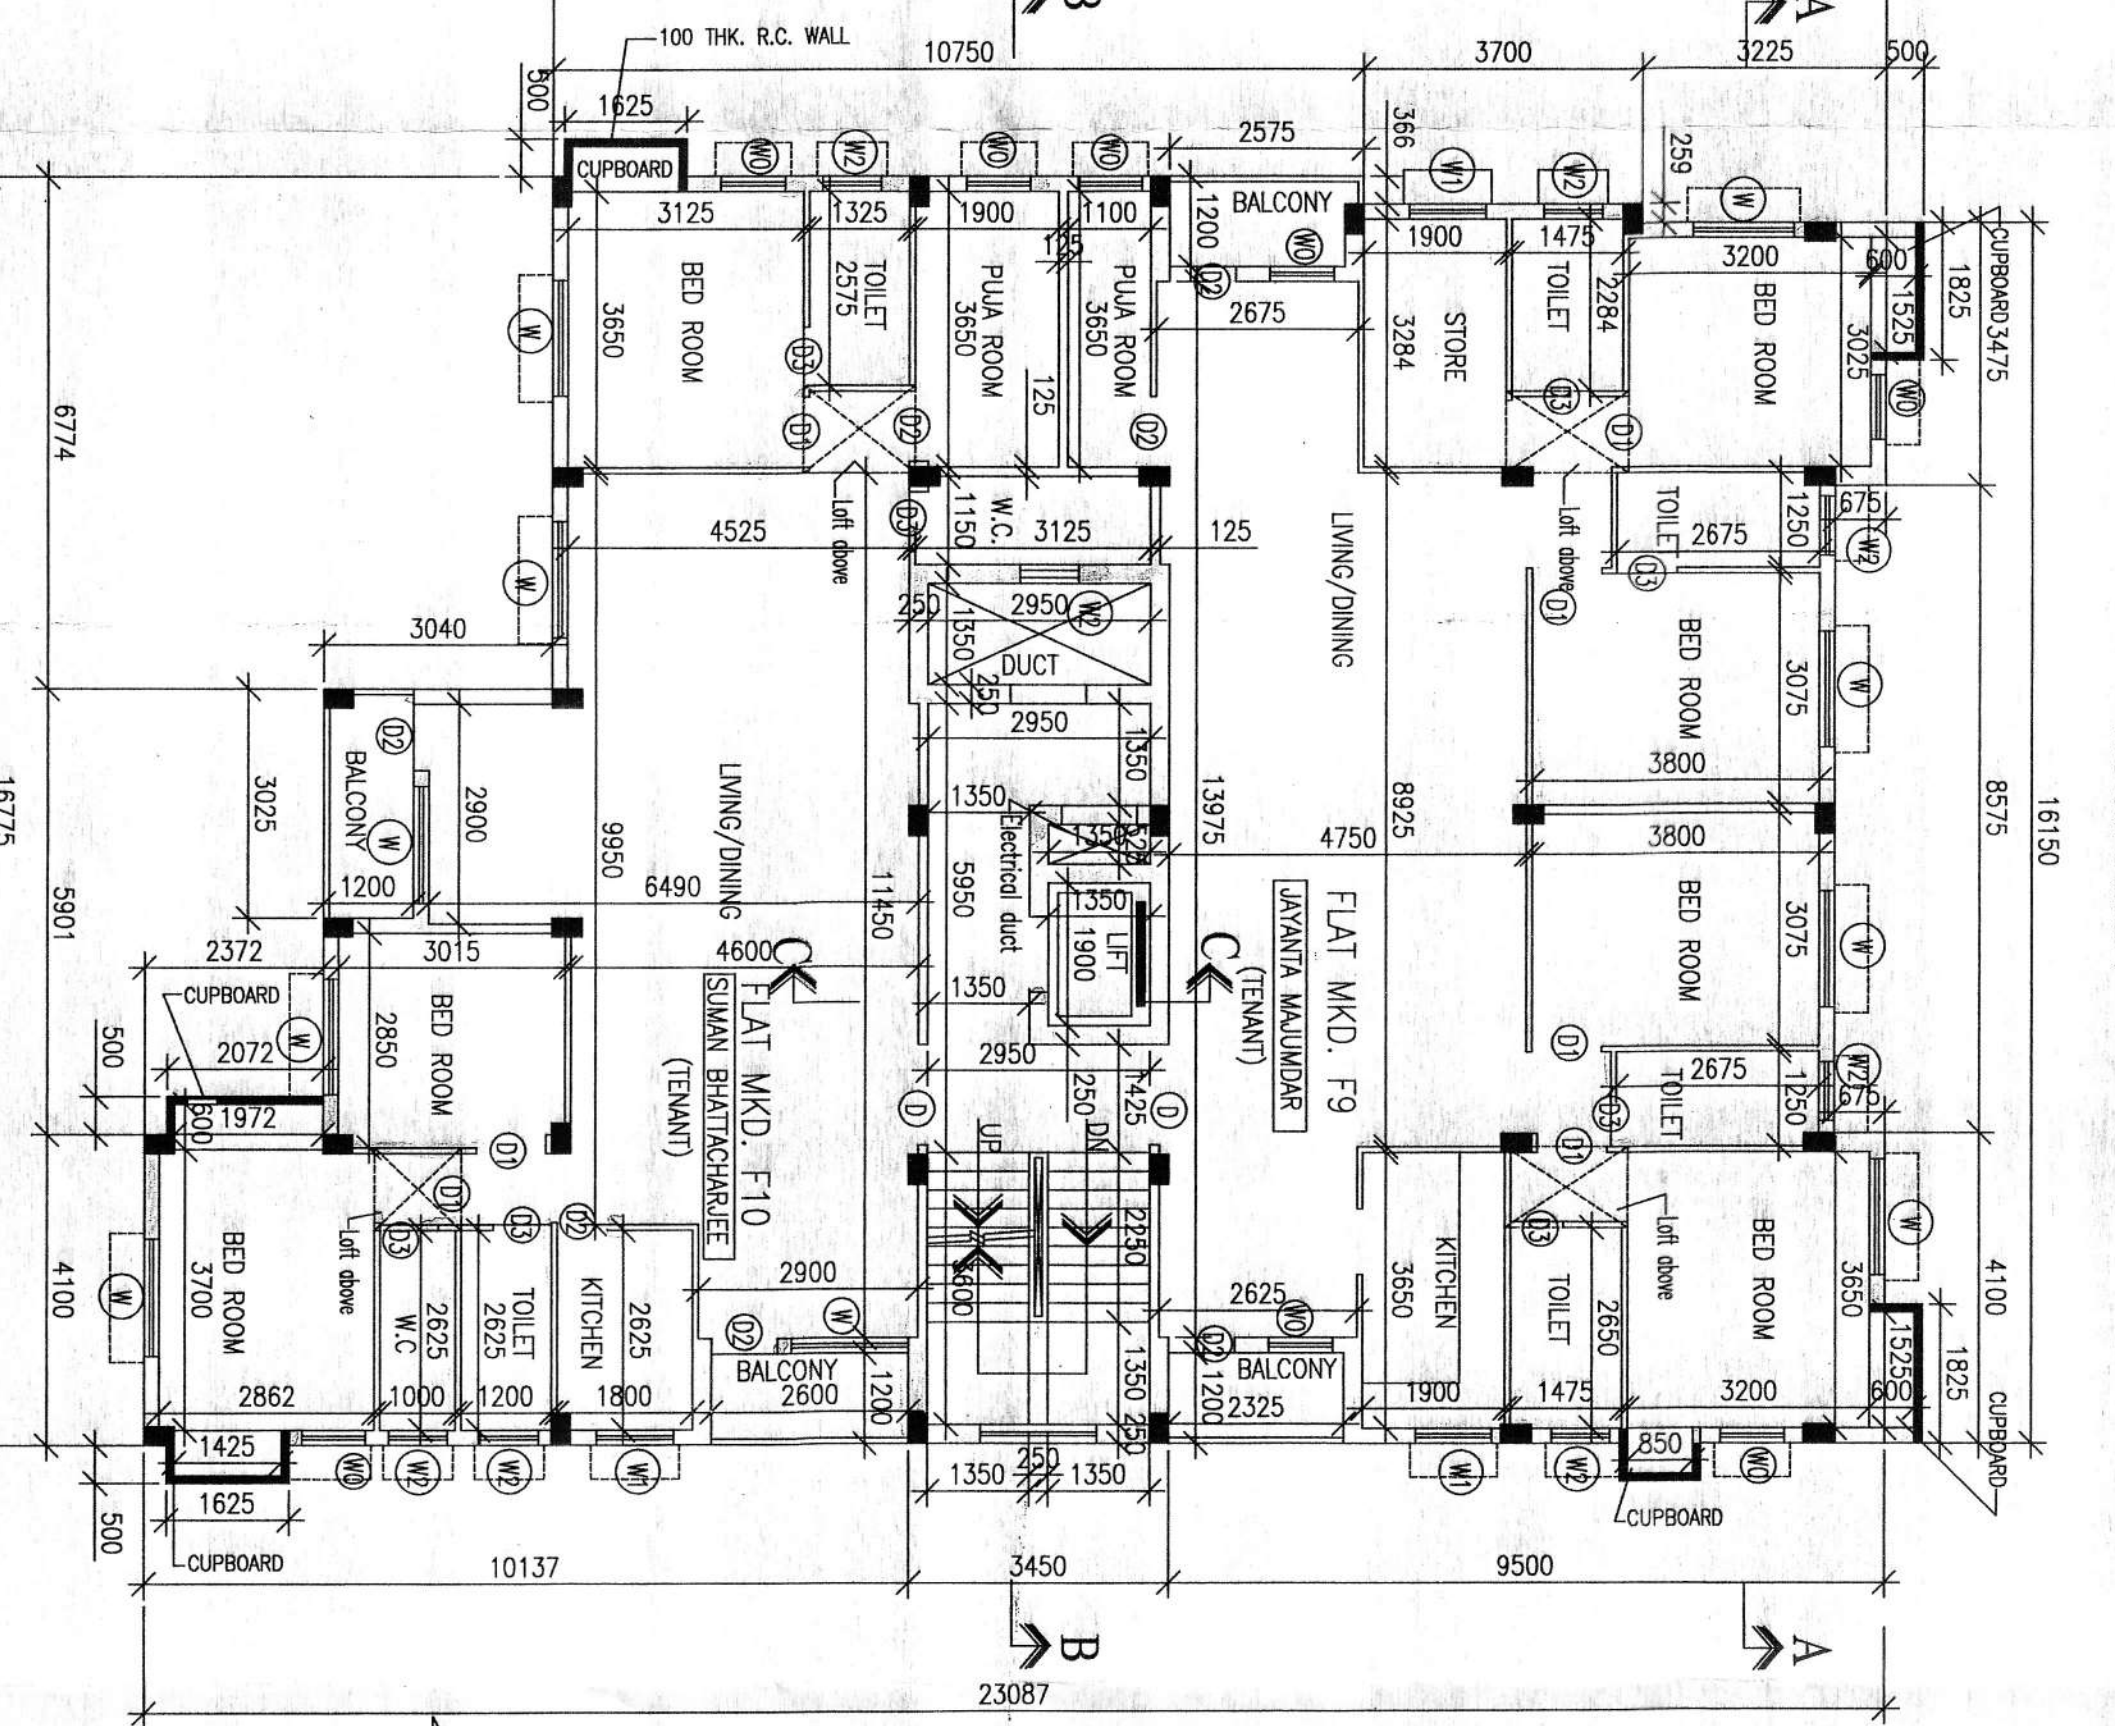


EXISTING GROUND FLOOR PLAN

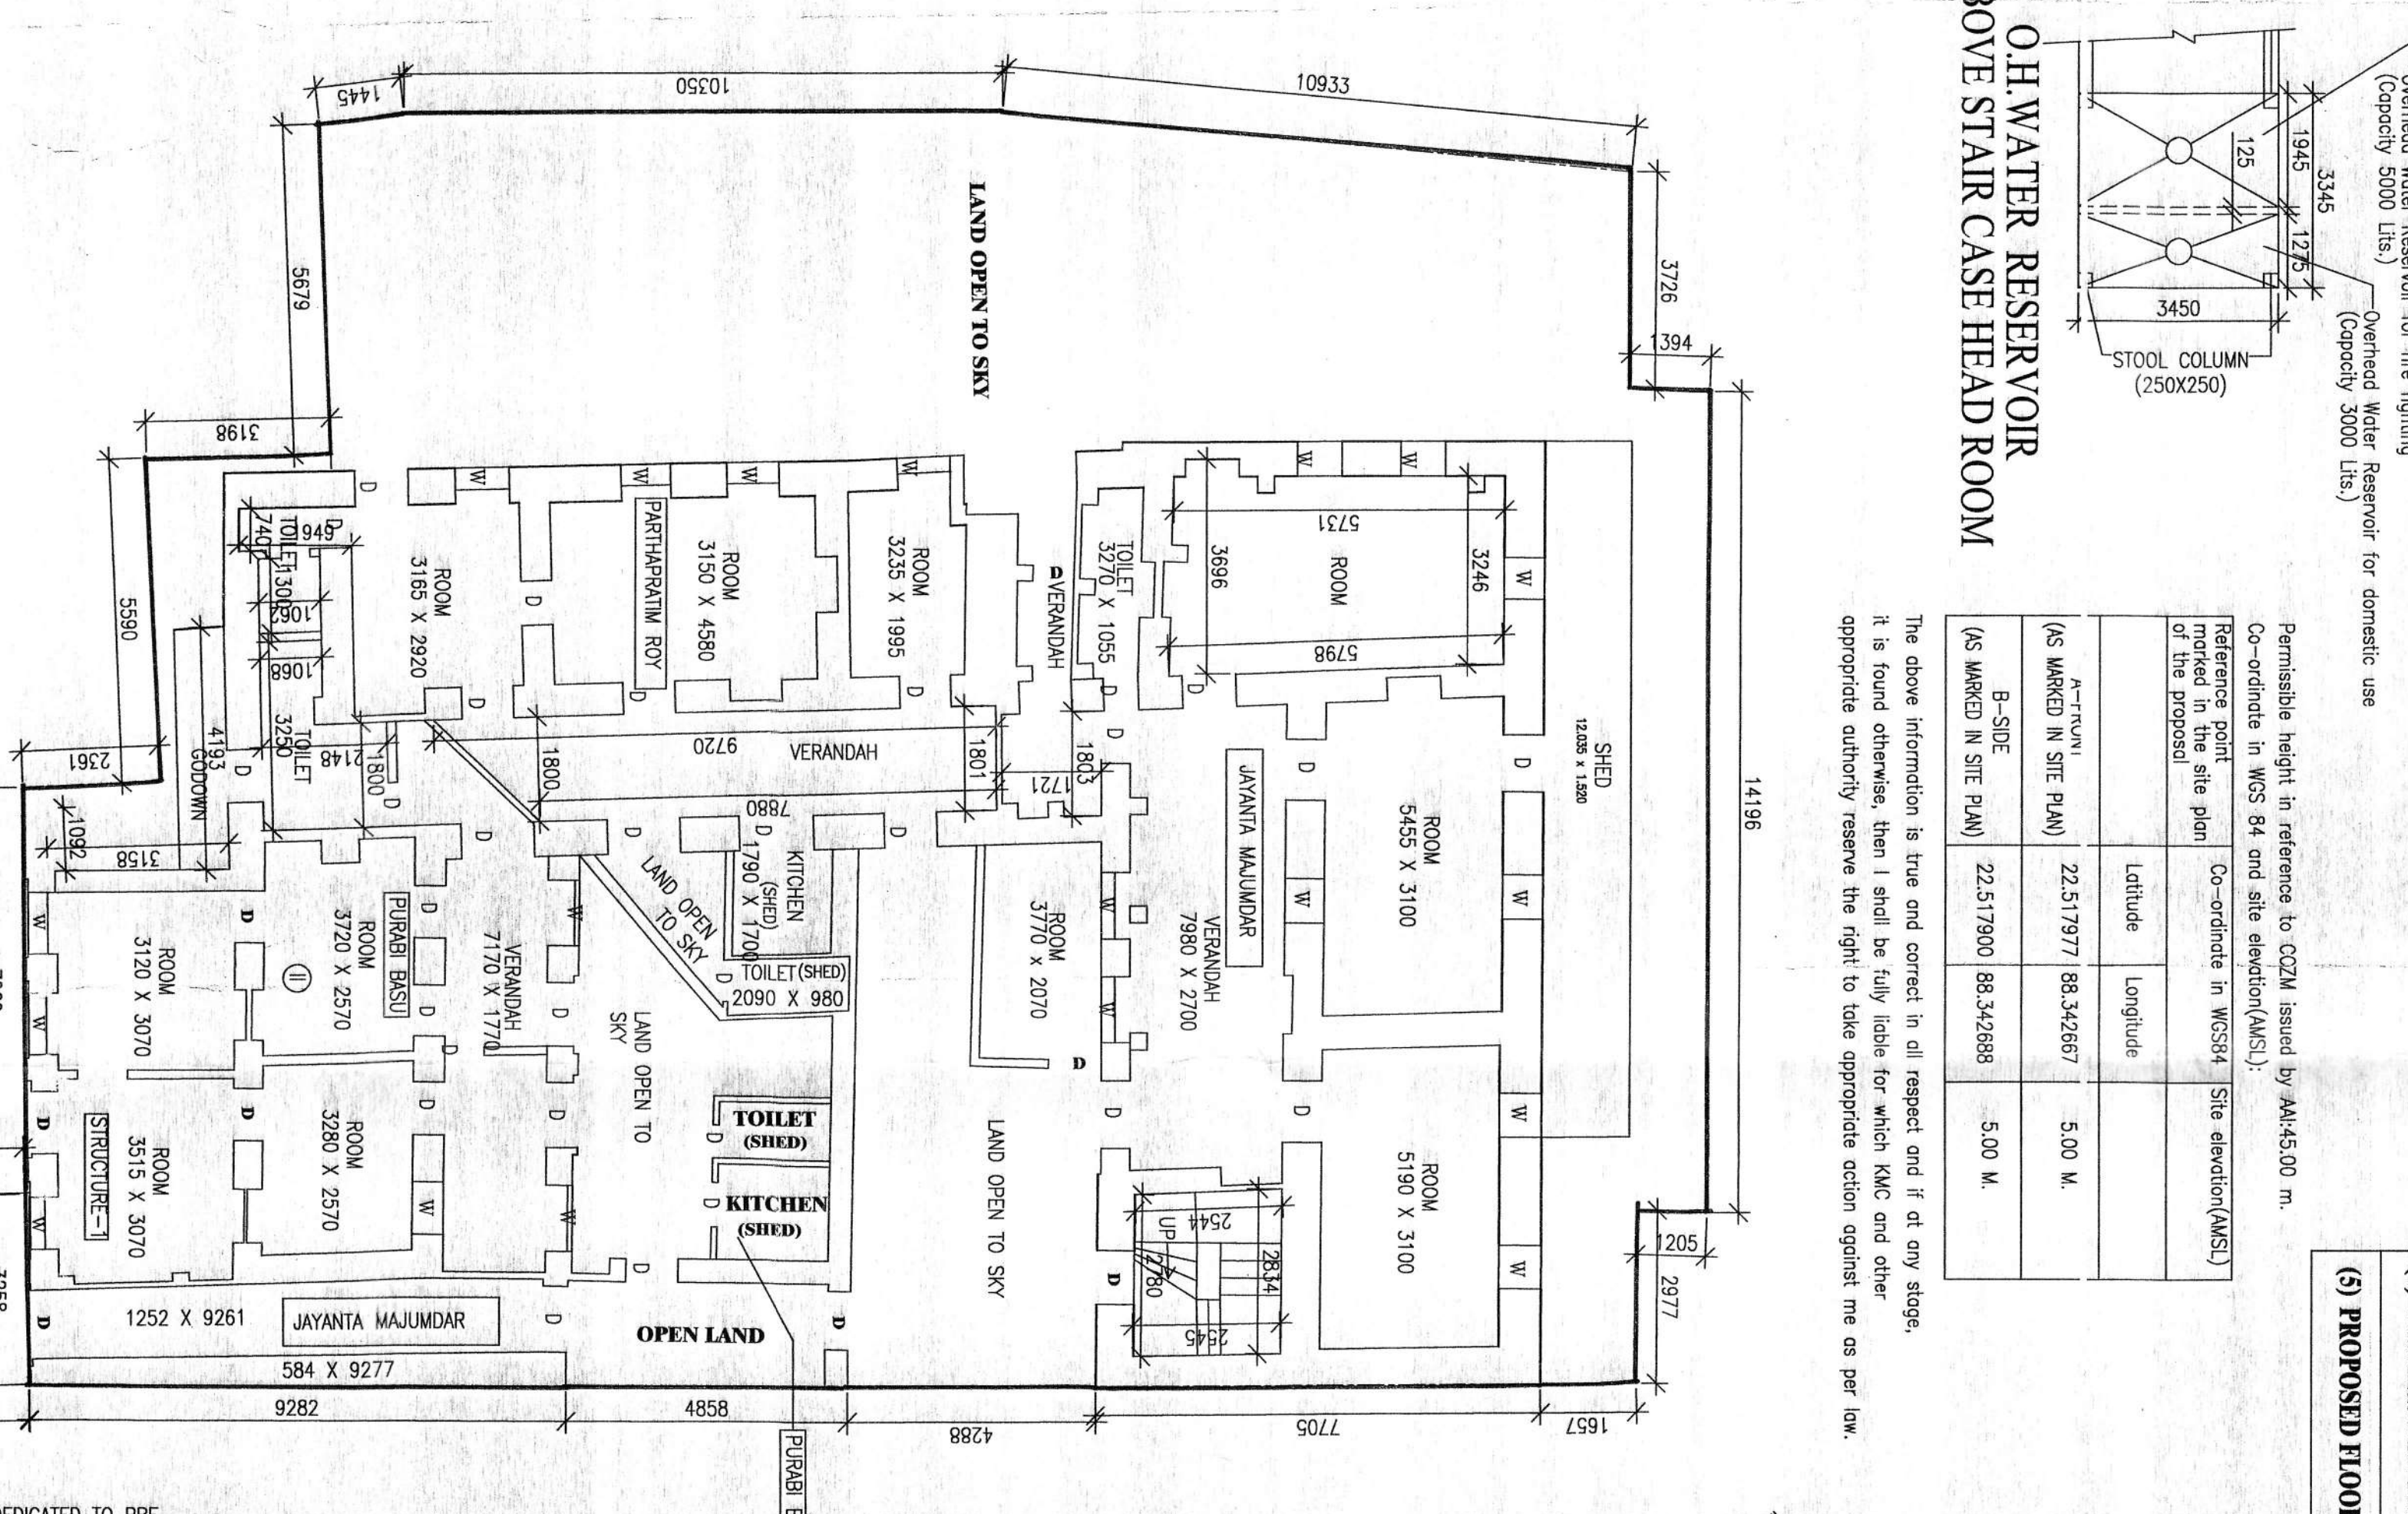

SITE PLAN

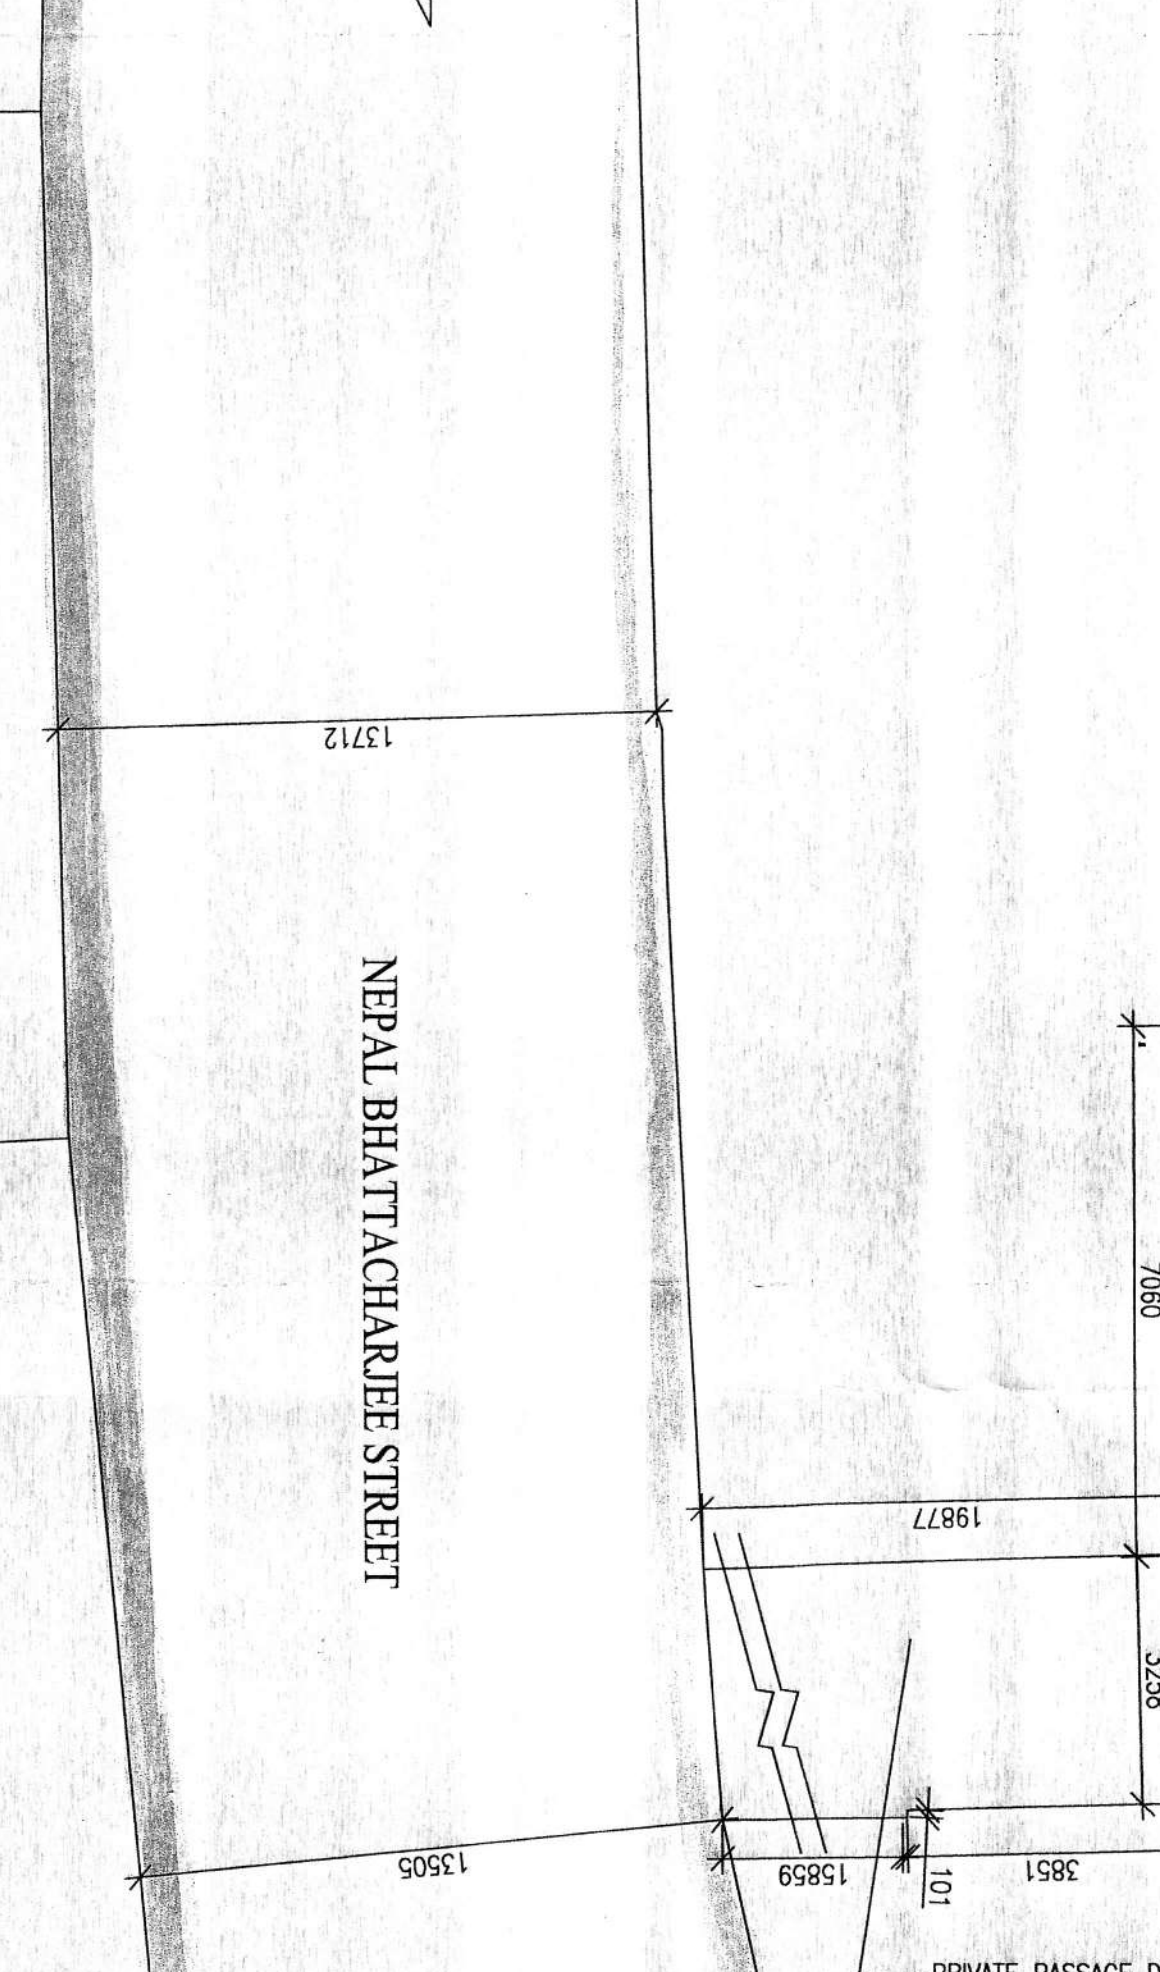

EXISTING FIRST FLOOR PLAN

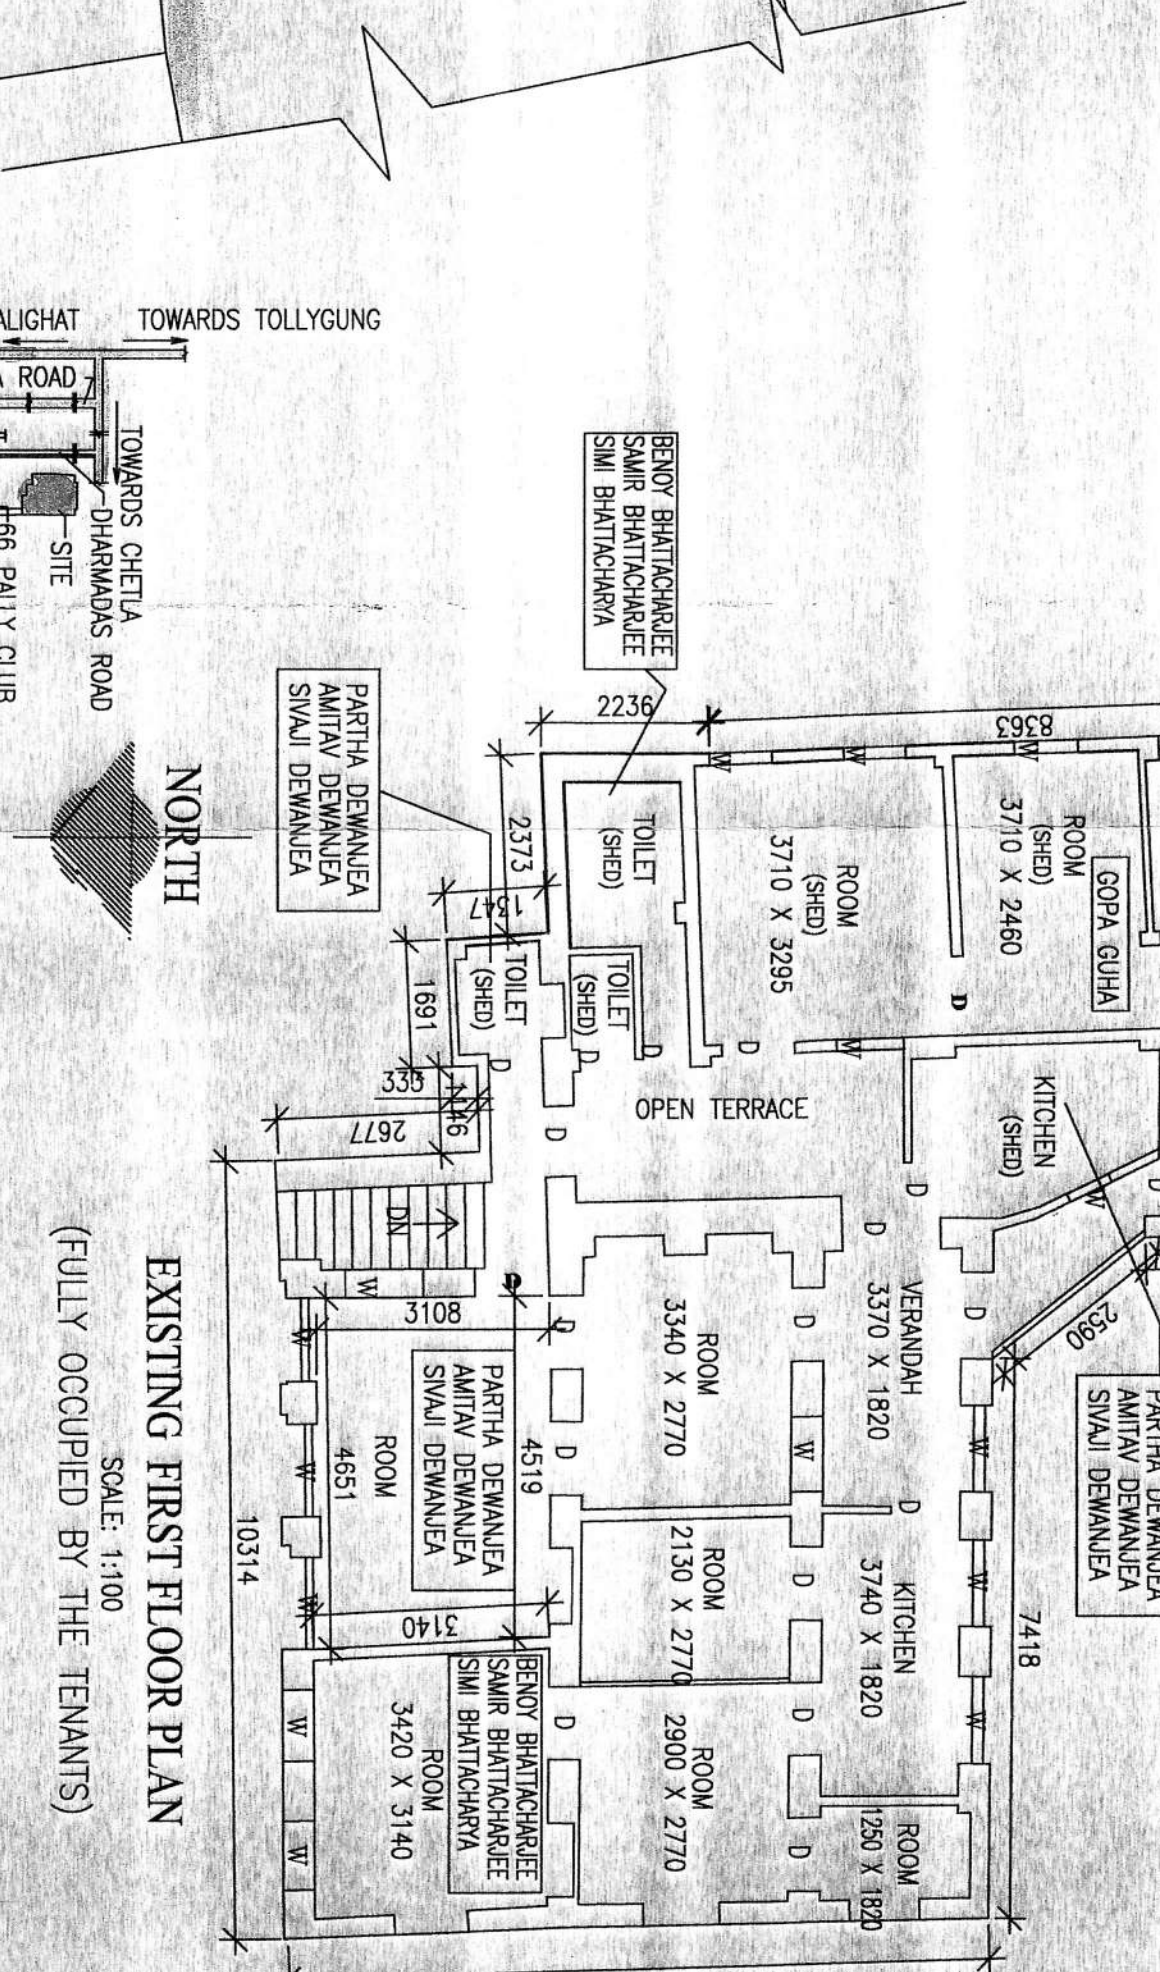

LOCATION PLAN

EXISTING				PROPOSED			
SL.	OWNERS LOCATION	USE	AREA (SQM)	USE	FLOOR	COVERED	AREA (SQM)
		OCCUPIED	COMMON	TOTAL		PROP	TOTAL
1	UTPAL BHATTACHARYA						
2	DIPANSHU BHATTACHARYA						
TOTAL (A)				NIL			
TOTAL (B)							
TOTAL (C)							
TOTAL (D)							
CERTIFIED COPY

Plan for Water Supply arrangement including S.E.M.U. G. & O. H. reserved and submitted at the Office of the Engineer Water Supply and the sanction obtained before proceeding with the work of Water Supply any deviation may lead to disconnection/demolition.


A suitable pump has to be provided i.e. pumping unfiltered water for the distribution to the flushing cisterns and under the building hence unfiltered water from street main is not available.

No rain water pipe should be fixed or discharged on Road or Footpath. The proposed plan should be submitted at the Borough Engineer's Office and the sanction obtained before proceeding with the drainage work.

Necessary steps should be taken for the safety of the adjoining public properties during construction.

OPERATION WOULD MEAN DEMOLITION

THE SANCTION IS VALID UPTO 28/03/2018

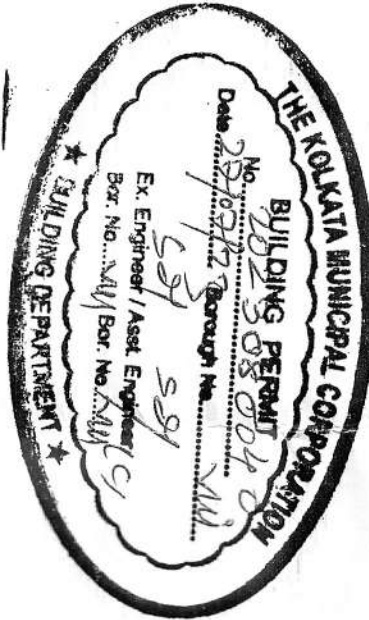

The building materials that will be stacked on Road/Passage or Footpath should be covered with tarpaulin of G. Floor, whichever is earlier may be seized forthwith by the K.M.C. at the cost and risk of the owner.

CONSTRUCTION SITE SHALL BE MAINTAINED TO PREVENT MOSQUITO BREEDING AS REQUIRED BY THE ACT 1994 IN SUCH MANNER SO THAT ALL WATER COLLECTION & PARTICULARLY UPT WELLS, WATS, BASEMENT CUNINGS SITES, OPEN DRAINAGE, ETC. MUST BE EMPTED COMPLETELY TWICE A WEEK.

All Building Materials to necessary & construction should conform to the standards specified in the National Building Code of India.

Full Compliance of Provisions of the Act within Five year will require Fresh Application for Sanction.

Approved By: MPC Meeting No. 28/03/2018

Item No. 28/03/2018


APPROVED AS PER RESOLUTION OF M.C. VIDE ITEM NO. 28/03/2018

Sanctioned subject to demolition of existing structure and construction is started

Executive Engineer (C) 28/03/2018

Assistant Engineer (C) 28/03/2018

RESIDENTIAL BUILDING

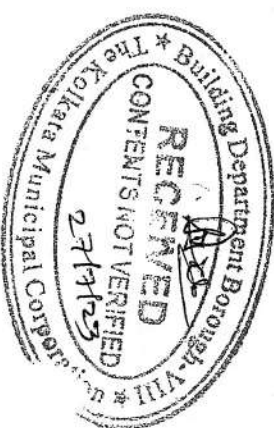

KOLKATA MUNICIPAL CORPORATION
CERTIFIED COPY OF B.S. PLAN
No. 22230/2018, D. 27/03/2018
Borough No. 11A
Assistant Engineer 28/03/2018
Executive Engineer 28/03/2018