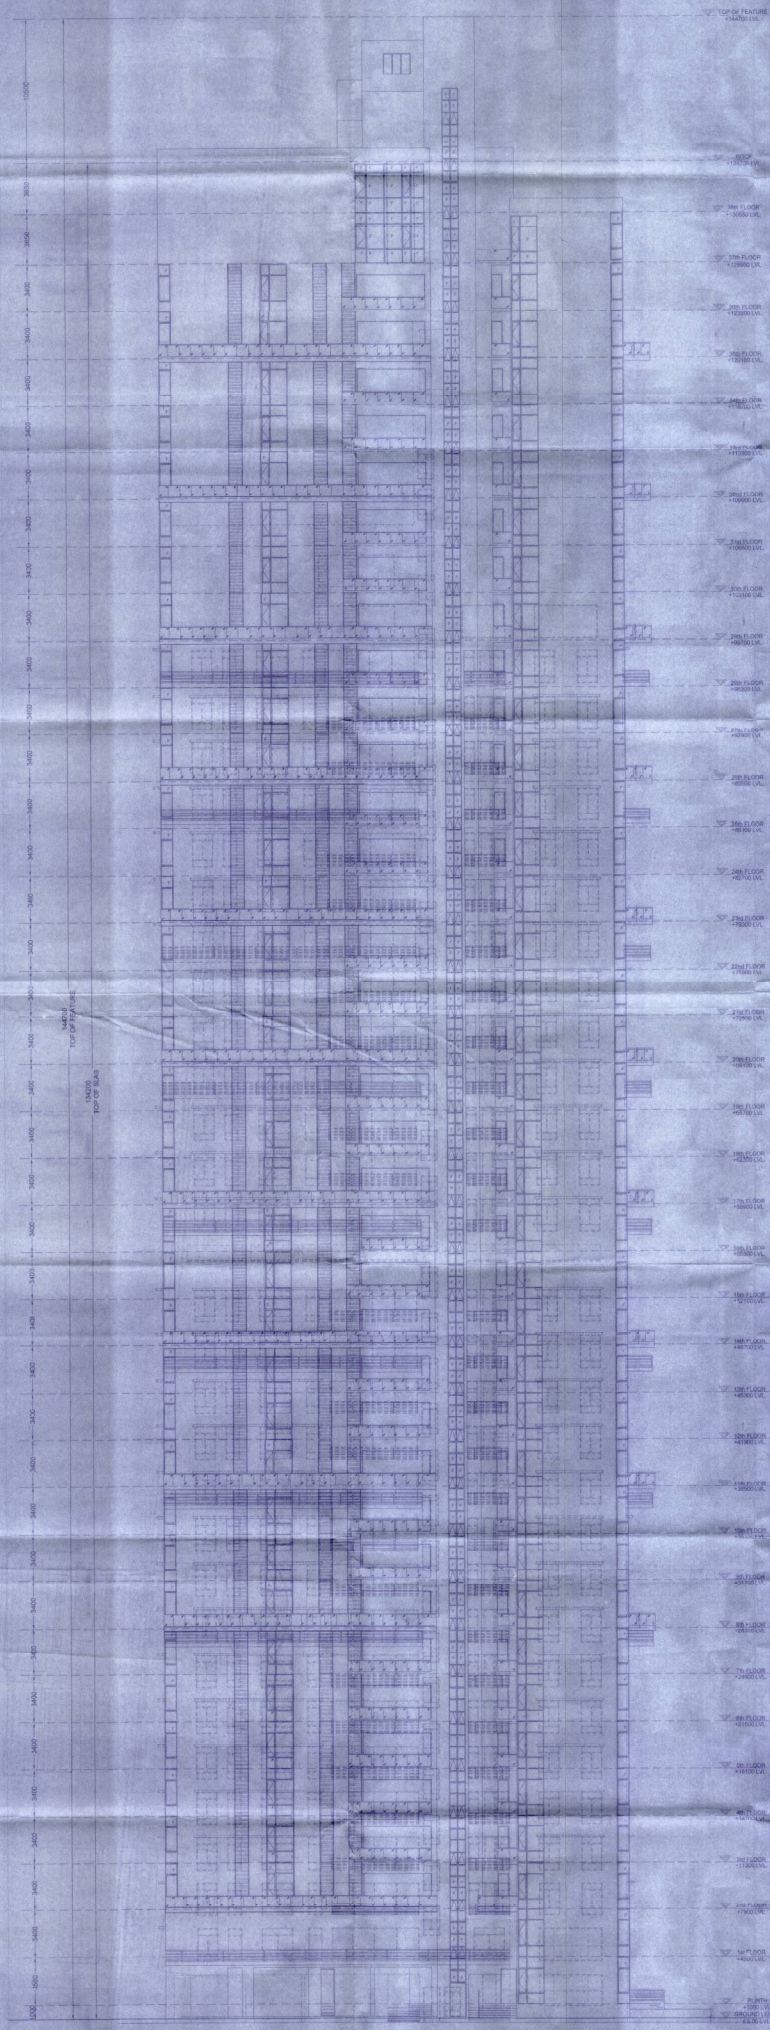

ROAD SIDE ELEVATION (EAST)
SCALE 1:100

For Crescent Infrastructure Pvt. Ltd.

SIGNATURE OF OWNER

ALOK ROY.
Empanelled Geotechnical Engineer
Kolkata Municipal Corporation
Cert. No.- 6/2011
8A, Allen Park,
Kolkata-700 084

SIGNATURE OF GEO. TECH. ENGINEER

SANTHI PERWA
BSC., BCE, FIE(I)-(F-118554-5)
CHARTERED ENGINEER
KMC- B.S.E. NO. 1551
IRS-S516

SIGNATURE OF STRUCTURAL REVIEWER

THIS IS TO CERTIFY THAT THE STRUCTURAL DESIGN & DRAWINGS OF BOTH FOUNDATION AND SUPER STRUCTURE OF THE BUILDING HAS BEEN MADE BY ME CONSIDERING ALL POSSIBLE LOADS INCLUDING THE SEISMIC LOAD AS PER NATIONAL BUILDING CODE ALL RESPECTS OF INDIA AND CERTIFIED THAT IT IS SAFE AND STABLE WITH ALL RESPECT.

SANJIV J. PARIKH
M.E. (STRUCTURAL CONSTRUCTION),
A.C.E. (I)-(F-10-0-0-1),
K.M.C. NO.-B.E.S. A.N.C.

SIGNATURE OF ENGINEER

I DO HEREBY CERTIFY WITH FULL RESPONSIBILITY THAT THE BUILDING PLAN HAS BEEN DRAWN UP AS PER PROVISION OF K.M.C. BUILDING RULES 2009 AS AMENDED TILL TO TIME THAT THE WIDTH OF THE ABUTTING ROADS CONFIRM WITH THE BUILDING PLAN AND IT IS A BUILDABLE SITE NOT A TANK OR A FILLED UP TANK THE SITE IS DEMARCATED BY BOUNDARY WALLS AND MEASUREMENT AGREED WITH THE DEED PLAN.IT IS FULLY OCCUPIED BY THE OWNER.

KAMAL KUMAR PERWAL
CA-92-18878

SIGNATURE OF ARCHITECT

PROJECT :

Proposed addition of (Tower) floors and alteration (UR 26(3a)(b2b)) of KMC building rules 2009 along with U/G 3M of RMC sec. 1980, over and above sanctioned B+G+31 storied residential building vide building permit no 2014010022 dated 05.05.2014,now B+G+38 storied residential building at premises no- 991, E. M. BYPASS, ward no- 58, Borough- VII, Kolkata-700046

ARCHITECTS
MAHESHWARI & ASSOCIATES
37A BAKER ROAD, 2ND FLOOR, ALIPORE,
KOLKATA- 700027
, Tel : 65334966,65228584

TITLE :

ROAD SIDE ELEVATION (EAST)
SUBMISSION DRAWING

NORTH	DRG.NO.	M/AAETERNA/SUB/11	
	REV. DATE		REV. NO.
	SCALE	1:100	DEALT
	DATE	09.06.17	CHECKED