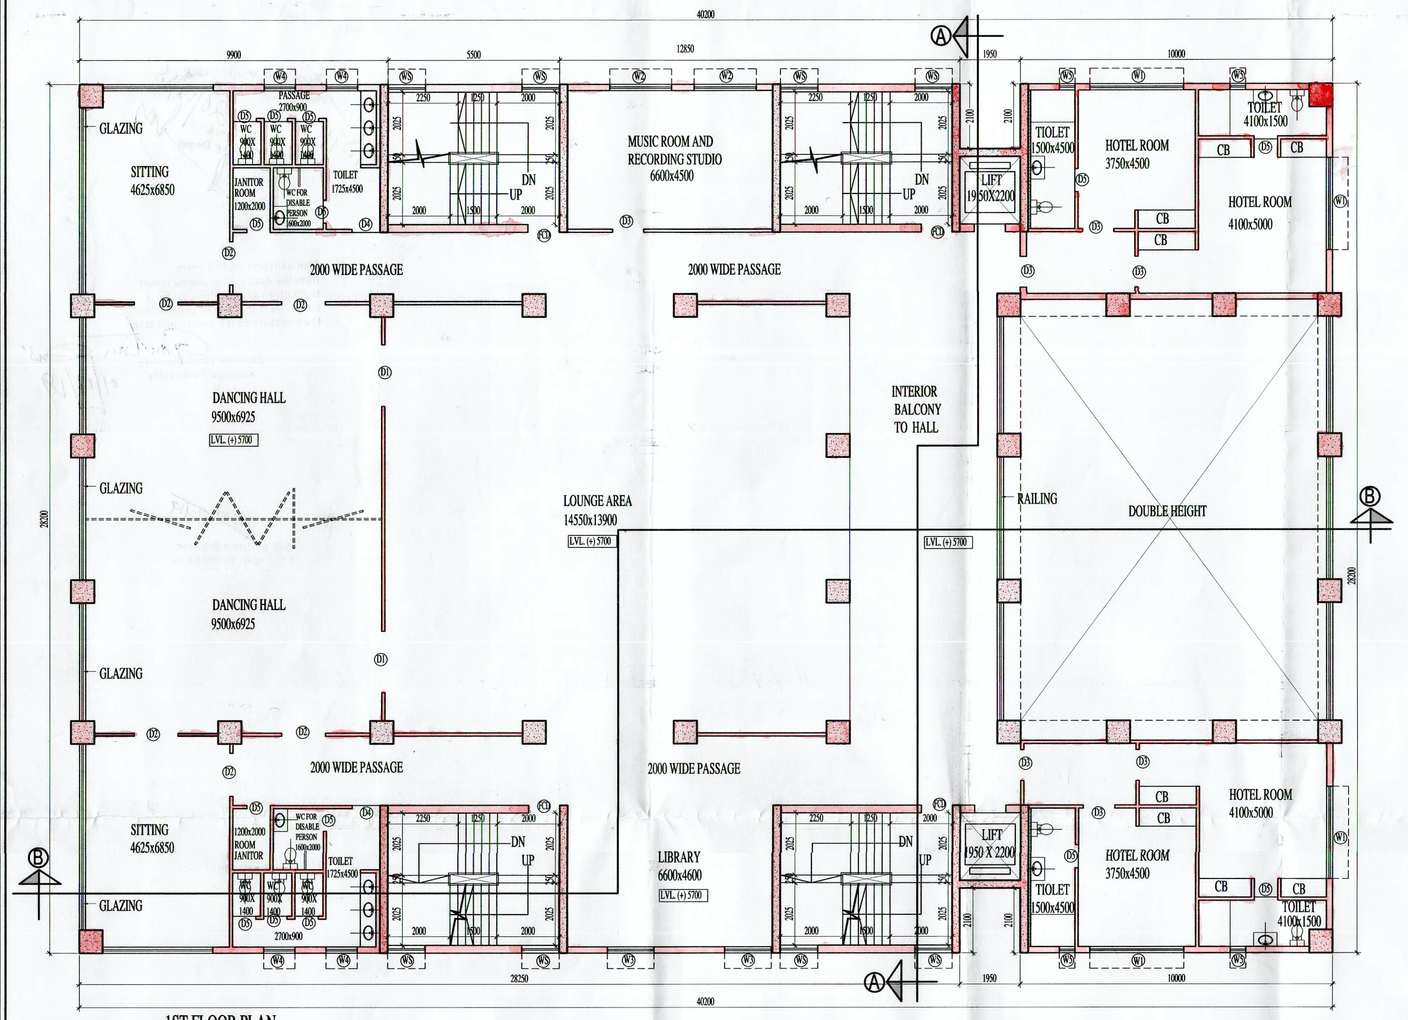

1ST FLOOR PLAN

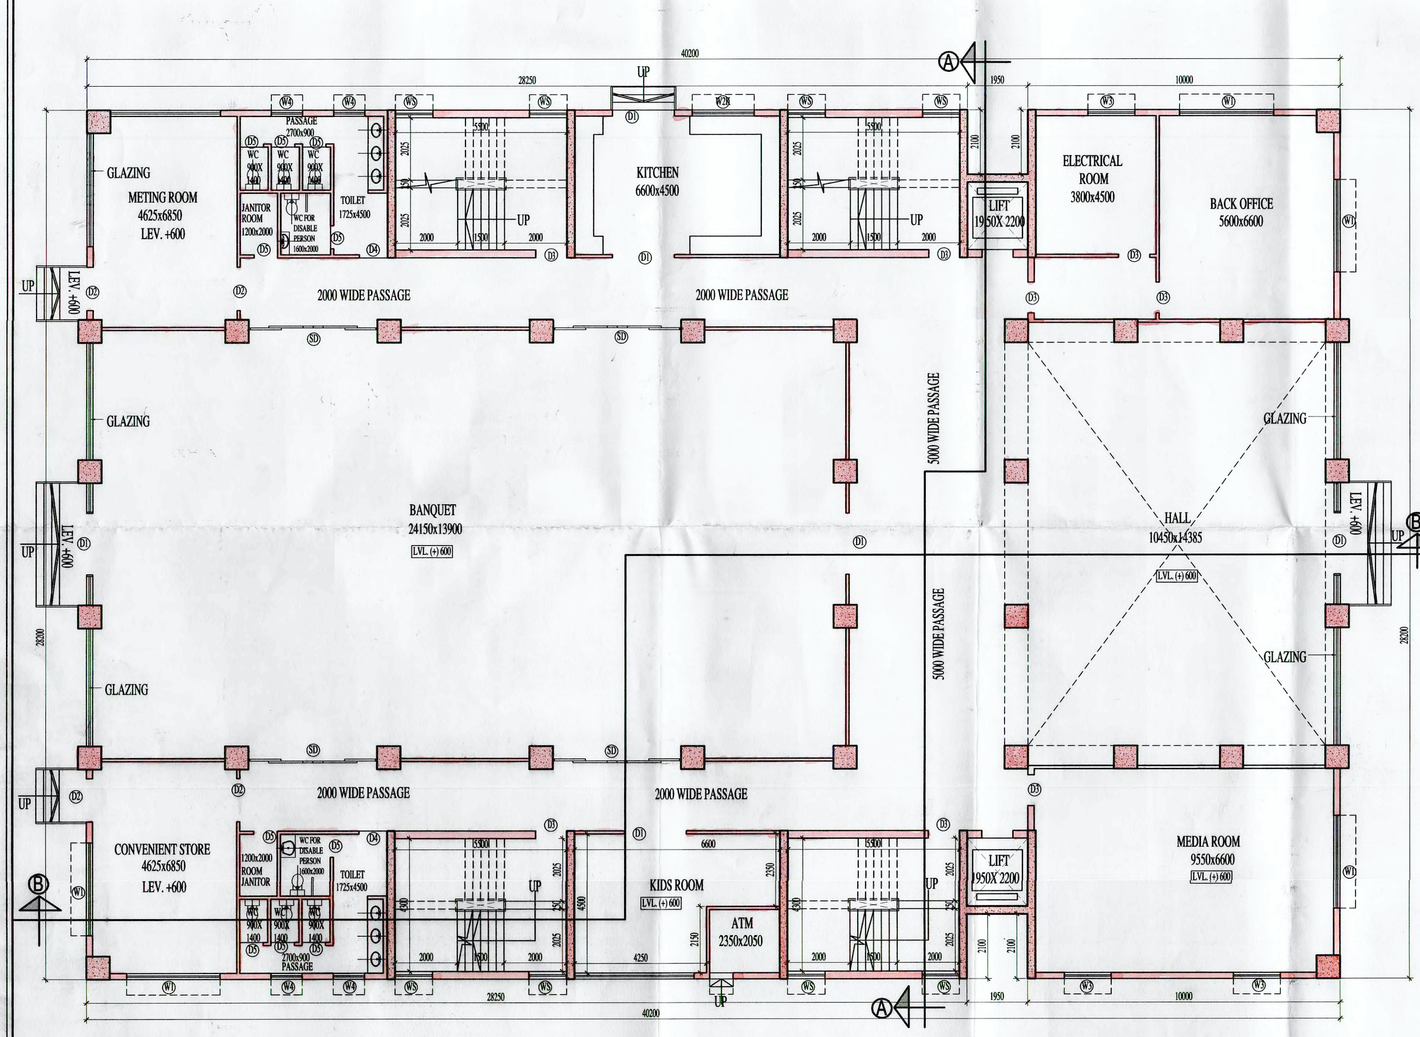

GROUND FLOOR PLAN

SCHEDULE OF WINDOW						SCHEDULE OF DOORS			
TYPE	MASONRY OPENING				REMARKS	TYPE	MASONRY OPENING		REMARKS
	WIDTH	HEIGHT	SILL HT.	LINTEL HT.			WIDTH	HEIGHT	
W1	3000	3350	450	3800		D1	2000	2400	
W2	2000	3350	450	3800		D2	1400	2400	
W2K	2000	1000	1400	2400	KITCHEN	D3	1000	2400	
W3	1500	3350	450	3800		D4	900	2400	
W4	1000	1000	1400	2400	TOILET	D5	750	2400	TOILET
W5	500	1000	1400	2400	TOILET	D6	800	2400	TOILET
WS	1200	VARIOUS			STAIR	D7	650	2400	TOILET
						SD	4125	2400	
						FCD	1000	2400	

NOTE:
ALL DIMENSIONS ARE IN MM.
ALL EXTERNAL WALLS ARE 200MM THICK & ALL INTERNAL WALLS ARE 100MM THICK, UNLESS OTHERWISE MENTIONED.

SUGAM PROMOTERS PVT. LTD.
Director.

SIGNATURE OF OWNER

DECLARATION OF E.B.A.
I HAVE CERTIFIED ON THE PLAN ITSELF WITH FULL RESPONSIBILITY THAT BUILDING RULES 2007 AS AMENDED FROM TIME TO TIME AND THAT THE SITE CONDITIONS INCLUDING THE ABUTTING ROAD CONFORM WITH THE PLAN AND THAT IT IS A BUILDABLE SITE AND NOT A TANK OR A FILLED UP LAND.

SAUGATA MITTRA
B. ARCH., AIIA
CA/2002/29849
SIGNATURE OF ARCHITECT
SAUGATA MITTRA
B.ARCH., AIIA
REG. NO.- CA/2002/29849

CERTIFICATE OF STRUCTURAL STABILITY
I HEREBY DECLARE THAT THE FOUNDATION AND SUPER-STRUCTURE OF THE BUILDING PROPOSED FOR CONSTRUCTION ON PREMISES NO.61, LAL BAHADUR SHASTRI ROAD(FORMERLY HAREN CHANDRA BANERJEE LANE), WARD NO.-15, OF THE KONNAGAR MUNICIPALITY, DIST.-HOOGLY HAVE BEEN SO DESIGNED BY ME THAT IT WILL MAKE SUCH FOUNDATION AND SUPER-STRUCTURE SAFE IN ALL RESPECT INCLUDING THE CONSIDERATION OF BEARING CAPACITY OF SOIL ETC.

BIBEK BIKASH MULLICK
E. S. E. - I/75
KOLKATA MUNICIPAL CORPORATION
SIGNATURE OF STRUCTURAL ENGINEER
BIBEK BIKASH MULLICK
B.E (STRUCTURE)
EMPANELMENT NO.- ESE-I/75

UTPAL SANTRA
B. C. E., M. C. E. (STRUCT.)
F. I. E. - F1212601
KMC Empanelled Structural Reviewer
E. S. R - (I) 58/10
SIGNATURE OF STRUCTURAL REVIEWER
UTPAL SANTRA
B.C.E, M.C.E (STRUCTURE)
F.I.E - F 1212601
KMC EMPANELLED STRUCTURAL REVIEWER NO.ESR-(I)58/10

J.N. GHOSH
ME (Geo-technical Engg.)
BCE, Chartered Engineer
Fellow (I.E.I.), F.I.V.
Consulting Engineer & Valuer
SIGNATURE OF GEO-TECHNICAL ENGINEER
J.N.GHOSH
M.E.(GEO-TECHNICAL ENGG.)
B.C.E, CHARTERED ENGINEER
FELLOW (I.E.I),F.I.V
CONSULTING ENGINEER & VALUER
EMPANELMENT NO. - G.T./1/4

PROJECT TITLE:-
PROPOSED RESIDENTIAL COMPLEX COMPRISING OF 3NOS. G+12(HT.-39.95 MT) STORIED,1 NO G+16 (HT.-52.15 MT) STORIED RESIDENTIAL BUILDINGS, 1 NO. G+2 (HT.-14.25 MT) STORIED CLUB BLOCK AT PREMISES NO.61,LAL BAHADUR SHASTRI ROAD(FORMERLY HAREN CHANDRA BANERJEE LANE), WARD NO.-16,OF THE KONNAGAR MUNICIPALITY, DAG NOS.-3033, 3034, 3035, 3033/4099, 3033/4100, P.S.-UTTARPARA, MOUZA-KONNAGAR, J.L. NO.-7,L.R.KHATIAN NO.-11690, POST-KONNAGAR, DIST.-HOOGLY, WEST BENGAL.

CLUB (G+2)

GROUND FLOOR PLAN, AND 1ST FLOOR PLAN

PRINCIPAL ARCHITECT:-
RICARDO BOFILL
TALLER DE ARQUITECTURA

PROJECT ARCHITECT:-
CONSULTANTS FOR HUMAN SETTLEMENT
FLAT-38, 7TH FLoor, Kohinoor Building,
105 Park Street, Kolkata-700016
Tel.:+91-33-22651263/64, E-mail : saugata.shelter@gmail.com
164/B Becharam Chatterjee Street, Kolkata-700061,
566 Anna Salai, Teynapet, Chennai- 600018
SHELTER

N

DEALT BY: KANTA
SCALE : 1:100
DATE : 22.11.2018
DRG. NO. : KON/ARCH/SUB/CLUB/01

SPACE FOR OFFICE USE
Konnagar Municipality
Sub-Assistant Engineer
Konnagar Municipality
Civil Building Dept.
Chairman / Vice-Chairman
Konnagar Municipality
9/10/19

Sanction up to 3 years from the date of sanctioned report to be given to this office within a month from the date of completion the structure as the sanctioned plan