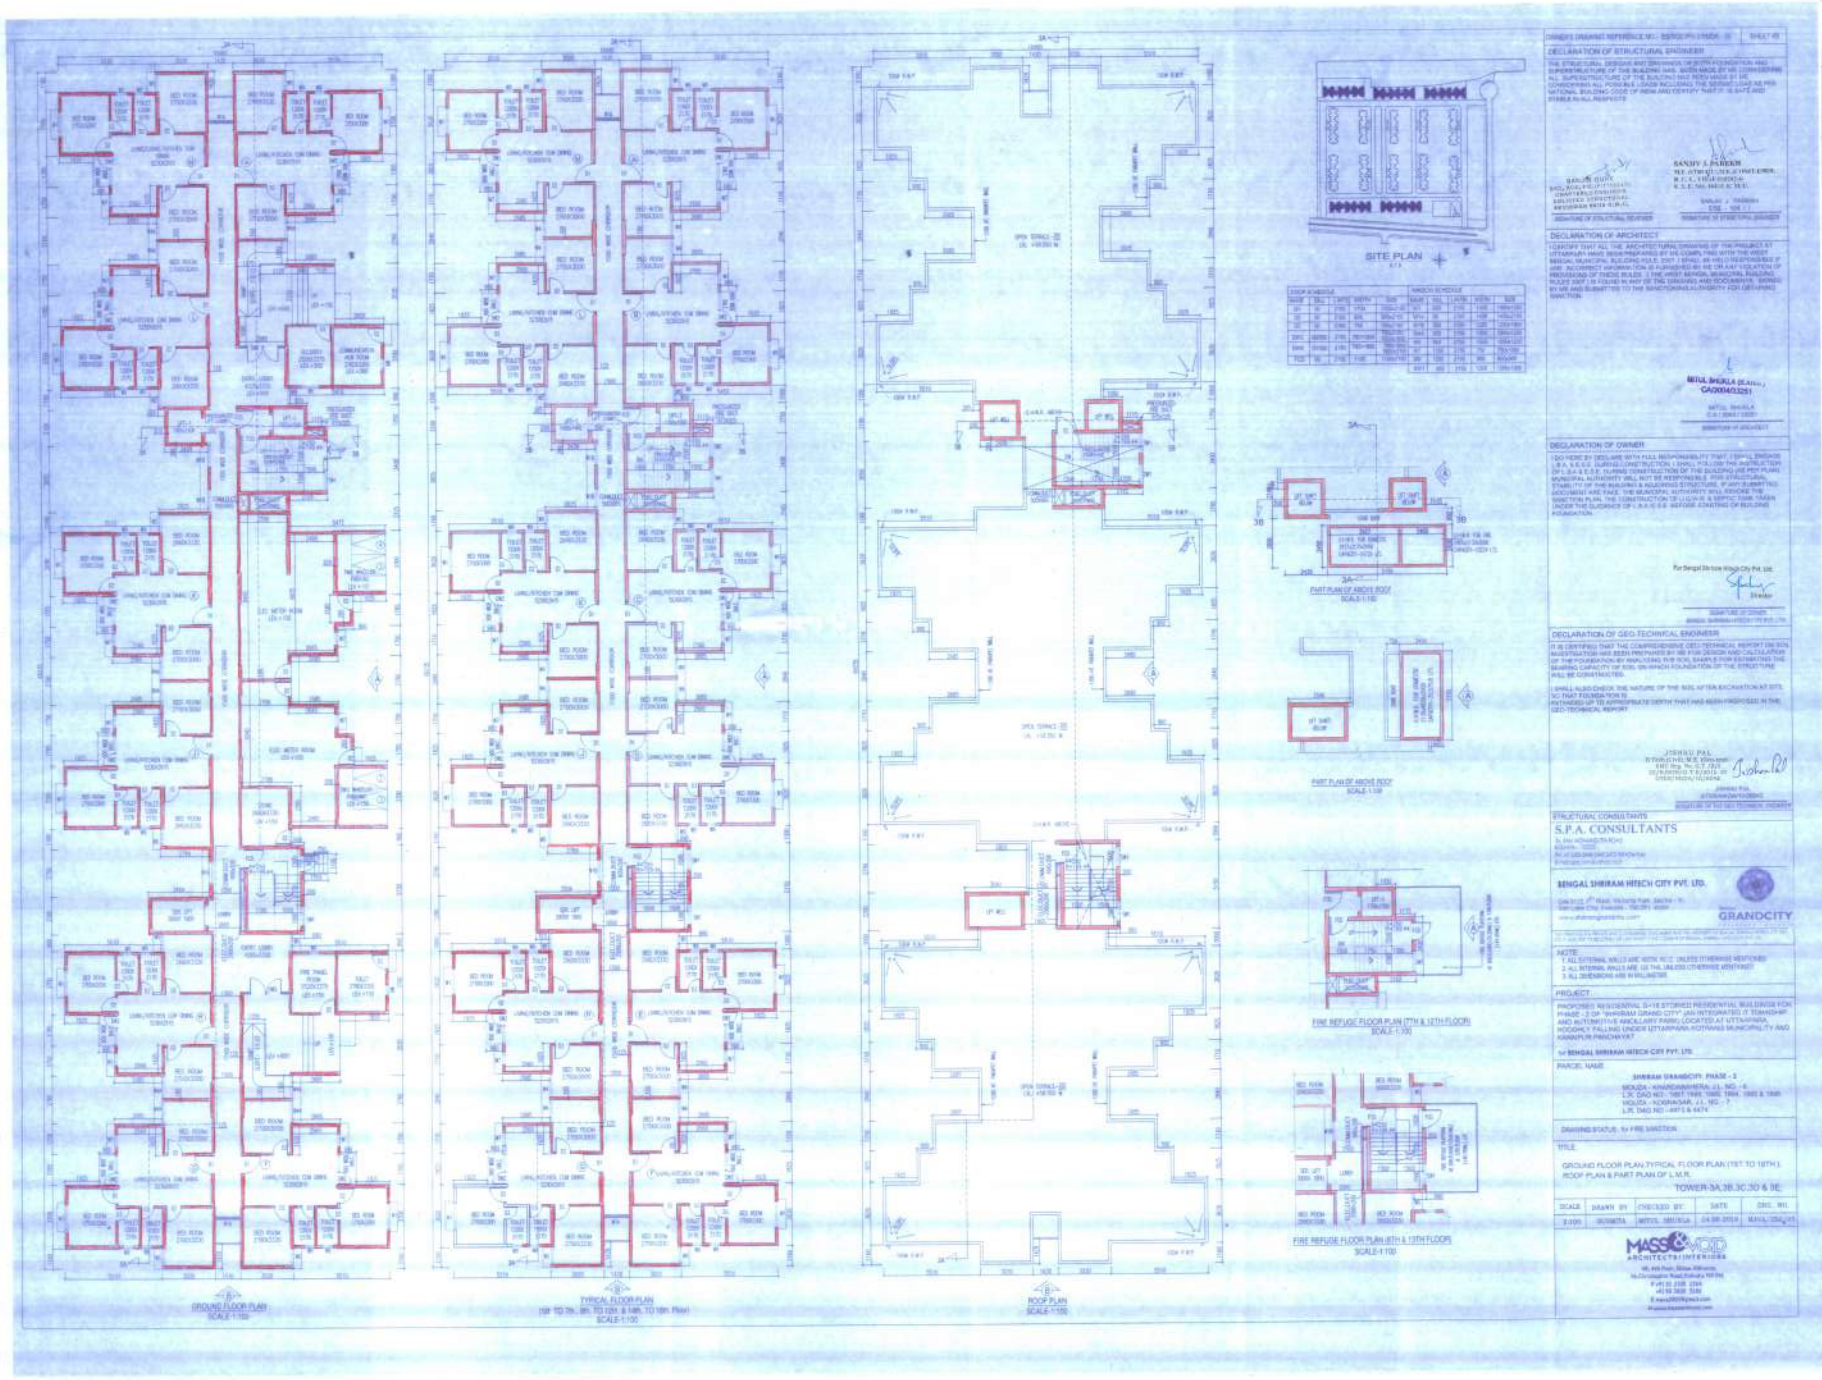
GROUND FLOOR PLAN
SCALE-1:100
TYPICAL FLOOR PLAN
SCALE-1:100
ROOF PLAN
SCALE-1:100
SITE PLAN
PART PLAN OF ABOVE ROOF
SCALE-1:100
PART PLAN OF ABOVE ROOF
SCALE-1:100
FIRE REFUGE FLOOR PLAN (7TH & 12TH FLOOR)
SCALE-1:100
FIRE REFUGE FLOOR PLAN (6TH & 13TH FLOOR)
SCALE-1:100
DECLARATION OF STRUCTURAL ENGINEER
DECLARATION OF ARCHITECT
DECLARATION OF OWNER
DECLARATION OF GEO-TECHNICAL ENGINEER
STRUCTURAL CONSULTANTS
S.P.A. CONSULTANTS
BENGAL SHRIRAM HITECH CITY PVT. LTD.
GRANDCITY
NOTE
PROJECT
PARCEL NAME
SHRIRAM GRANDCITY, PHASE - 2
DRAWING STATUS : for FIRE SANCTION
TITLE
GROUND FLOOR PLAN,TYPICAL FLOOR PLAN (1ST TO 19TH),
ROOF PLAN & PART PLAN OF L.M.R.
TOWER-3A,3B,3C,3D & 3E
SCALE
DRAWN BY
CHECKED BY
DATE
DRG. NO.
MASS & VOID
ARCHITECTS / INTERIORS