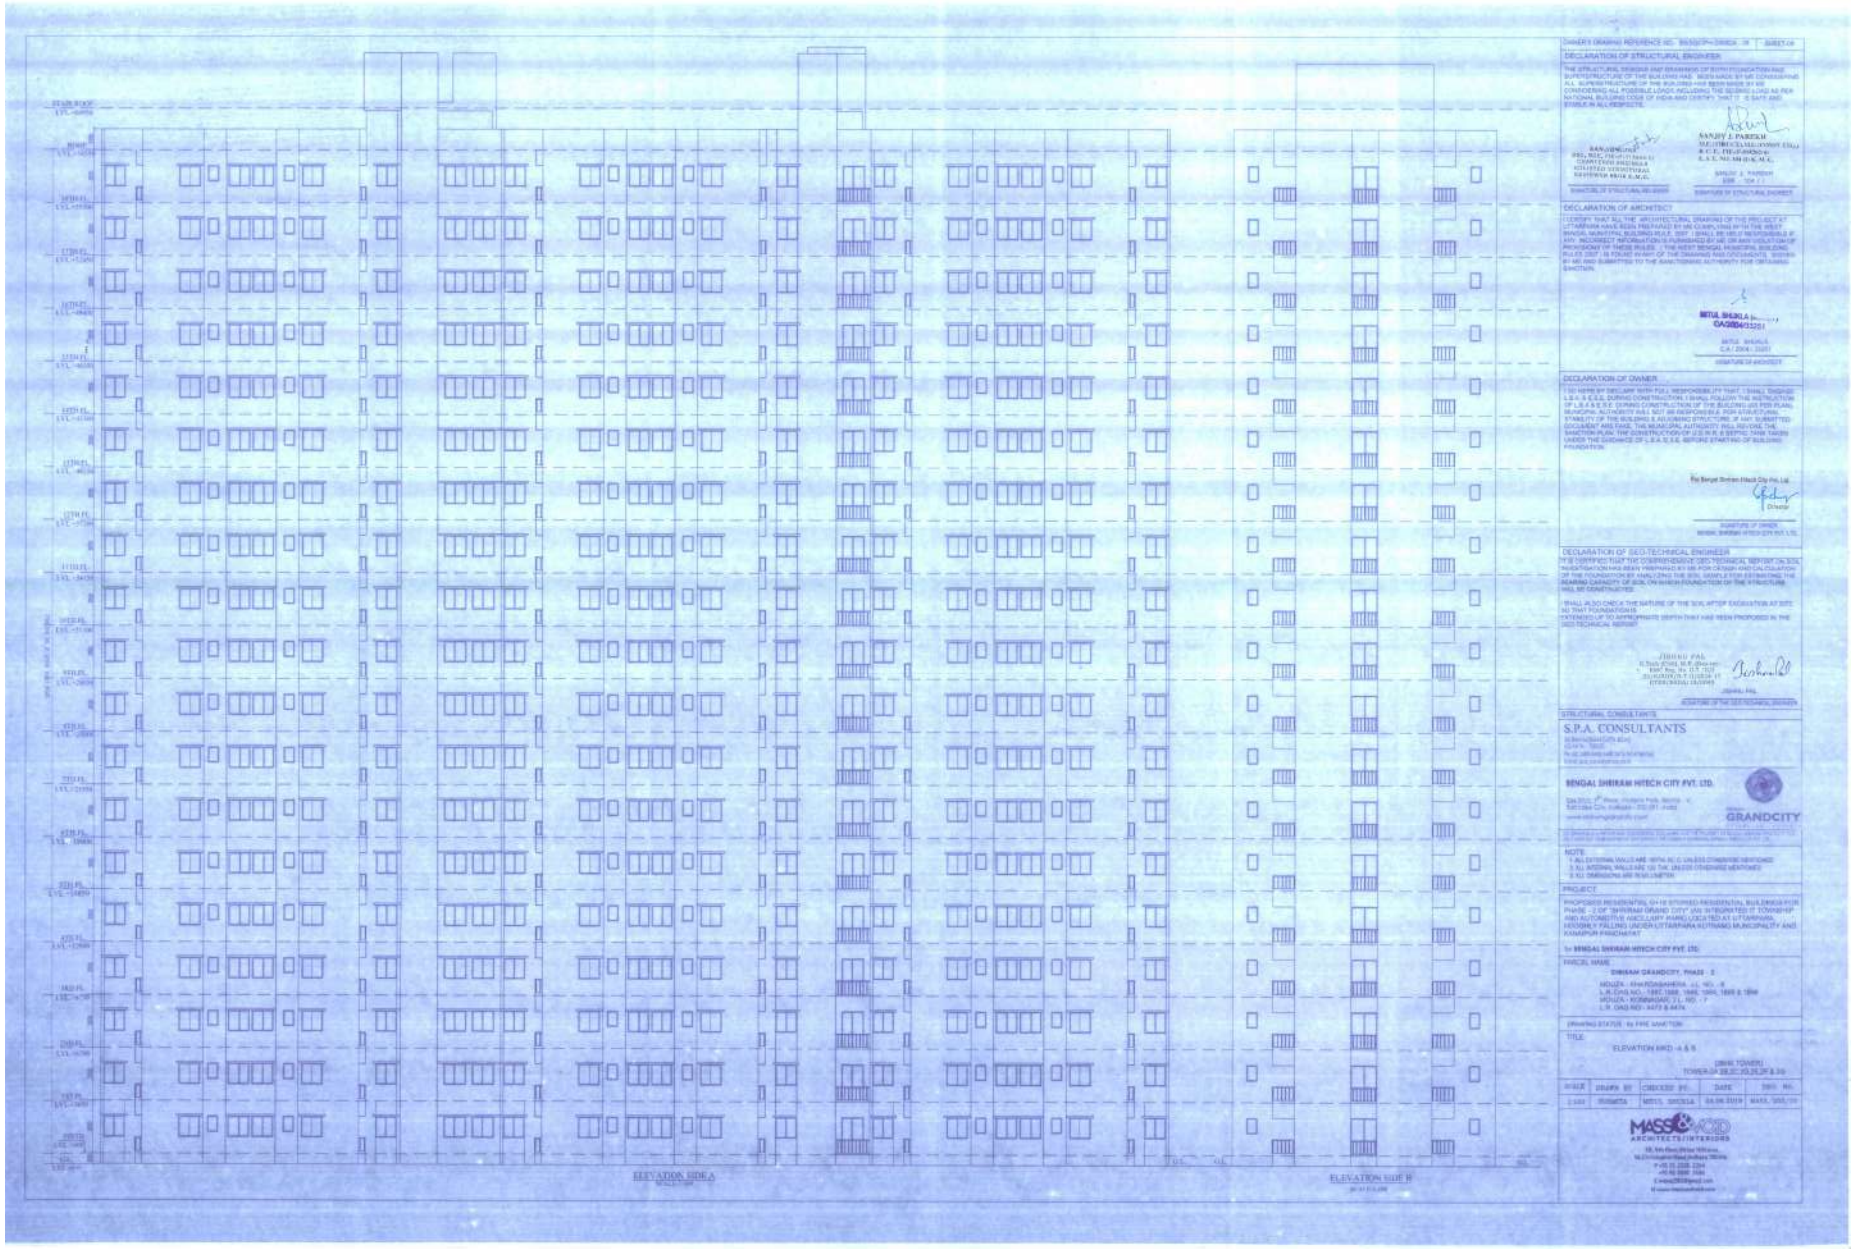

OWNER'S DRAWING REFERENCE NO. : BHAGYA-TOWER - IV | SHEET-08

DECLARATION OF STRUCTURAL ENGINEER

THE STRUCTURAL DESIGNS AND DRAWINGS OF BOTH FOUNDATION AND SUPERSTRUCTURE OF THE BUILDING HAS BEEN MADE BY ME CONSIDERING ALL SUPERSTRUCTURE OF THE BUILDING HAS BEEN MADE BY ME CONSIDERING ALL POSSIBLE LOADS INCLUDING THE SEISMIC LOAD AS PER NATIONAL BUILDING CODE OF INDIA AND I CERTIFY THAT IT IS SAFE AND STABLE IN ALL RESPECTS.

SANJIV J. PARIKH
M.E.(STRUCTURAL ENGG.) (GOLD MEDALIST)
B.E.(C.E.), F.I.E., F.I.V.S.E.
M.I.S.T., M.I.E.(I), M.C.S.C.

SIGNATURE OF STRUCTURAL ENGINEER

DECLARATION OF ARCHITECT

I CERTIFY THAT ALL THE ARCHITECTURAL DRAWING OF THE PROJECT AT UTTARPARA HAVE BEEN PREPARED BY ME COMPLYING WITH THE WEST BENGAL MUNICIPAL BUILDING RULE, 2007. I SHALL BE HELD RESPONSIBLE IF ANY INCORRECT INFORMATION IS FURNISHED BY ME OR ANY VIOLATION OF PROVISIONS OF THESE RULES. I THE WEST BENGAL MUNICIPAL BUILDING RULES 2007, IS FOUND AMONG OF THE DRAWING AND DOCUMENTS, BEING BY ME AND SUBMITTED TO THE SANCTIONING AUTHORITY FOR OBTAINING SANCTION.

MITUL BHUKLA
CA/2004/31281

SIGNATURE OF ARCHITECT

DECLARATION OF OWNER

I DO HEREBY DECLARE WITH FULL RESPONSIBILITY THAT I SHALL ENSURE U.B.A. & K.E.S. DURING CONSTRUCTION, I SHALL FOLLOW THE INSTRUCTION OF U.B.A.& K.E.S. DURING CONSTRUCTION OF THE BUILDING AS PER PLAN. MUNICIPAL AUTHORITY WILL NOT BE RESPONSIBLE FOR STRUCTURAL STABILITY OF THE BUILDING & ADJOINING STRUCTURE. IF ANY SUBMITTED DOCUMENT ARE FAKE, THE MUNICIPAL AUTHORITY WILL REVOKE THE SANCTION PLAN. THE CONSTRUCTION OF U.G.R.R. & SEPTIC TANK TAKEN UNDER THE GUIDANCE OF U.B.A. & K.E.S. BEFORE STARTING OF BUILDING FOUNDATION.

For Bengal Shriram Hitech City Pvt. Ltd.

Director

SIGNATURE OF OWNER
NAME: BENGAL SHRIRAM HITECH CITY PVT. LTD.

DECLARATION OF GEO-TECHNICAL ENGINEER

IT IS CERTIFIED THAT THE COMPREHENSIVE GEO-TECHNICAL REPORT ON SOIL INVESTIGATION HAS BEEN PREPARED BY ME FOR DESIGN AND CALCULATION OF THE FOUNDATION BY ANALYZING THE SOIL PROPERTIES FOR ESTIMATING THE BEARING CAPACITY OF SOIL ON WHICH FOUNDATION OF THE STRUCTURE SHALL BE CONSTRUCTED.

I SHALL ALSO CHECK THE NATURE OF THE SOIL AFTER EXCAVATION AT SITE SO THAT FOUNDATIONS EXTENDED UP TO APPROPRIATE DEPTH THAT HAS BEEN PROPOSED IN THE GEO-TECHNICAL REPORT.

JISHNU PAL
M.Tech (Civil), M.E. (Geotech)
GMT Reg. No. 0175 / 2021
BUILDING P.T.I (2018-19)
(TERRORISM) (SUPER)

SIGNATURE OF THE GEO-TECHNICAL ENGINEER

STRUCTURAL CONSULTANTS

S.P.A. CONSULTANTS

BENGAL SHRIRAM HITECH CITY (PVT. LTD.

GRANDCITY

NOTE :
1. ALL EXTERNAL WALLS ARE 300 M.M. O. UNLESS OTHERWISE MENTIONED.
2. ALL INTERNAL WALLS ARE 125 M.M. UNLESS OTHERWISE MENTIONED.
3. ALL DIMENSIONS ARE IN MILLIMETER.

PROJECT

PROPOSED RESIDENTIAL G+19 STOREY RESIDENTIAL BUILDINGS FOR PHASE - 2 OF "SHRIRAM GRAND CITY" AN INTEGRATED IT TOWNSHIP AND AUTOMOTIVE ANCILLARY PARKS LOCATED AT UTTARPARA, HOOGHLY FALLING UNDER UTTARPARA KOTRANG MUNICIPALITY AND KAMARPUR PANCHAYAT

for BENGAL SHRIRAM HITECH CITY PVT. LTD.

PARCEL NAME
SHRIRAM GRANDCITY, PHASE - 2
MOUZA - KHARDAHATEA, J.L. NO. - 6
L.R. DAG NO. - 1867, 1868, 1869, 1870, 1868 & 1894
MOUZA - KONNAGAR, J.L. NO. - 7
L.R. DAG NO. - 3473 & 4474

DRAWING STATUS - for FIRE SANCTION

TITLE
ELEVATION WING -A & B
(BHAK TOWER)
TOWER-01,02,03,10,15,20 & 24

SCALE	DRAWN BY	CHECKED BY	DATE	DWG. NO.
1:100	SUSMITA	MITUL BHUKLA	04.06.2024	MAR/_/205/01

MASS ARCHID
ARCHITECTS/INTERIORS