DOOR SCHEDULE			
S. No.	LABEL	WIDTH	LINTEL
1.	D1	750	2200
2.	D2	800	2200
3.	D3	900	2200
4.	D4	1000	2200
5.	D5	1050	2200
6.	D6	1200	2200
7.	FCD	1200	2200

WINDOW SCHEDULE					
S. No.	LABEL	SILL	LINTEL	WIDTH	HEIGHT
1.	W1	850	2200	400	1350
2.	W2	1600	2200	600	600
3.	W3	850	2200	800	1350
4.	W4	800	2200	900	1400
5.	W5	800	2200	1250	1400
6.	W6	800	2200	1500	1400
7.	W7	800	2200	1600	1400
8.	W8	800	2200	1650	1400
9.	W9	800	2200	2125	1400

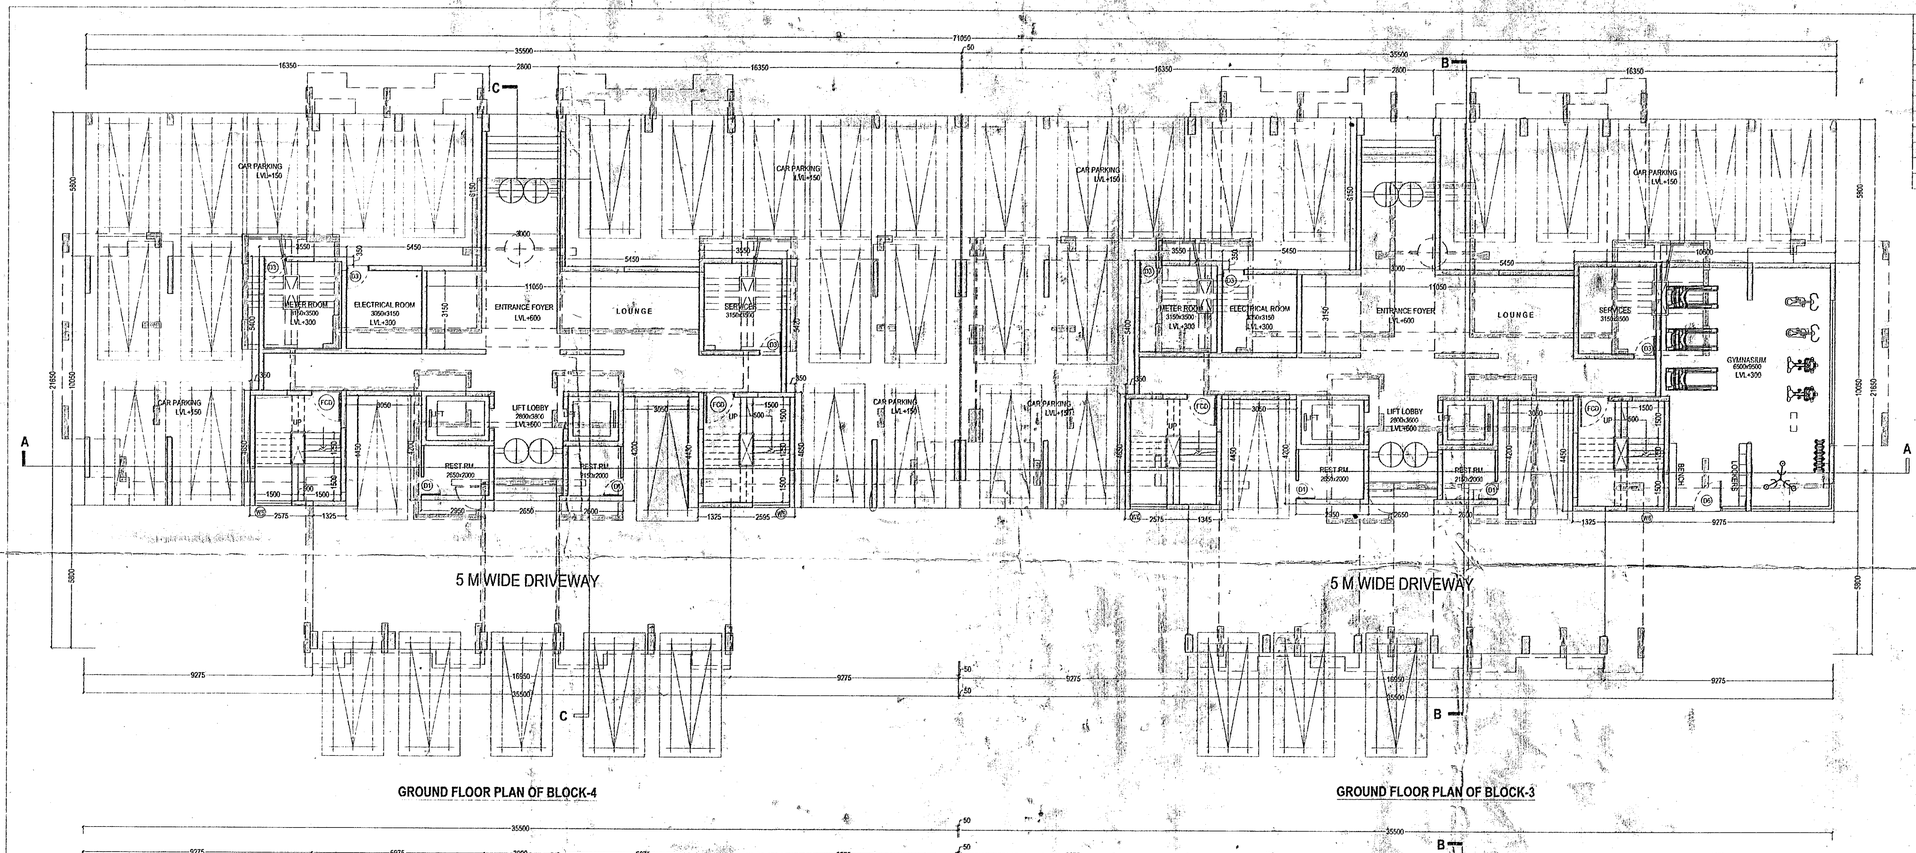

GROUND FLOOR PLAN OF BLOCK-4

GROUND FLOOR PLAN OF BLOCK-3

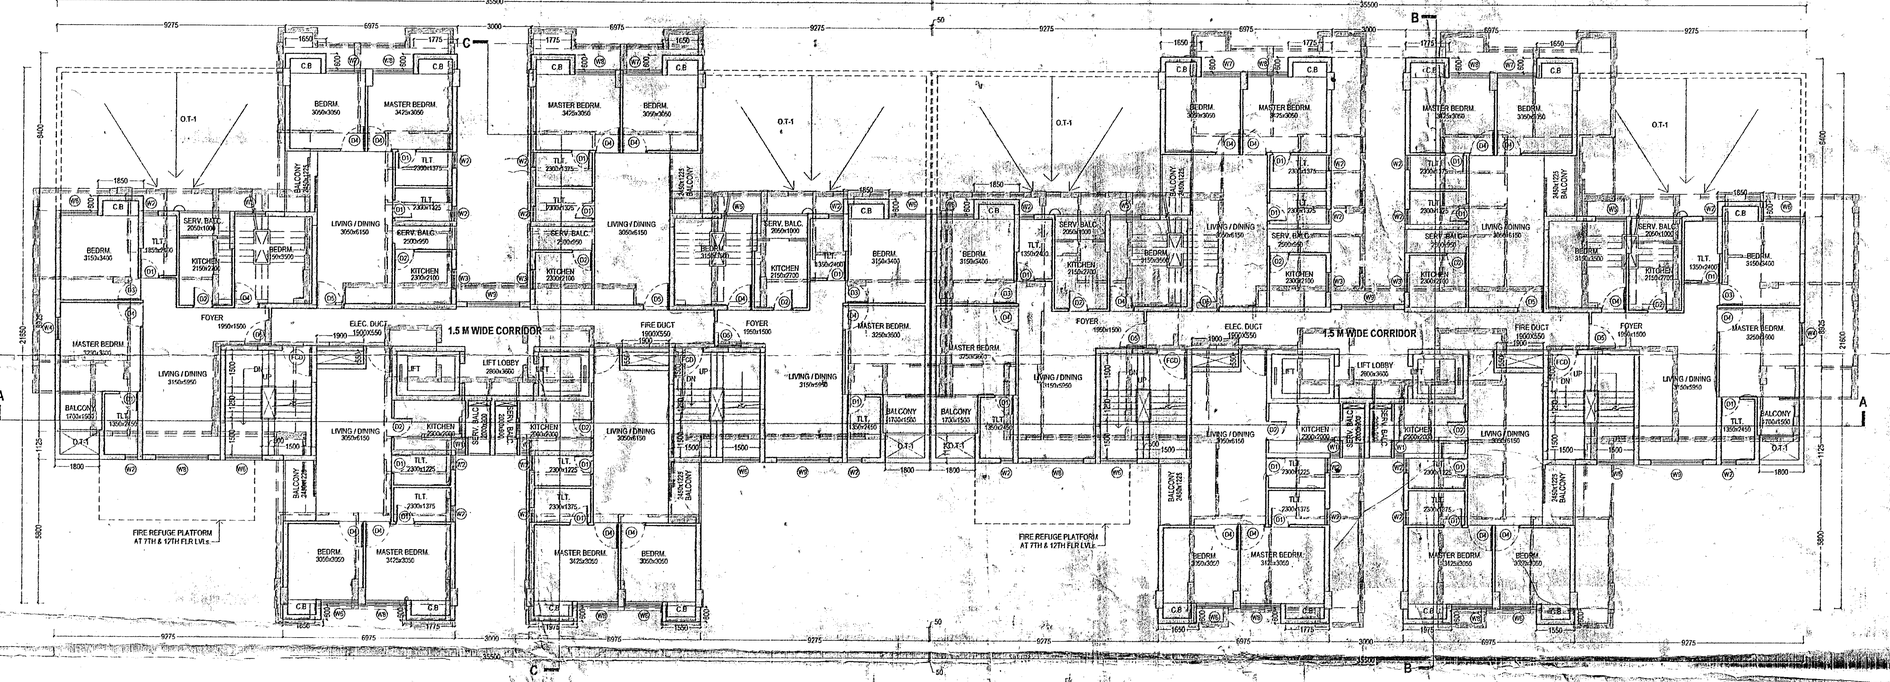

TYPICAL FLOOR PLAN (1ST TO 13TH, EXCEPT 8TH & 13TH FLOORS) OF BLOCK - 4

TYPICAL FLOOR PLAN (1ST TO 13TH, EXCEPT 8TH & 13TH FLOORS) OF BLOCK - 3

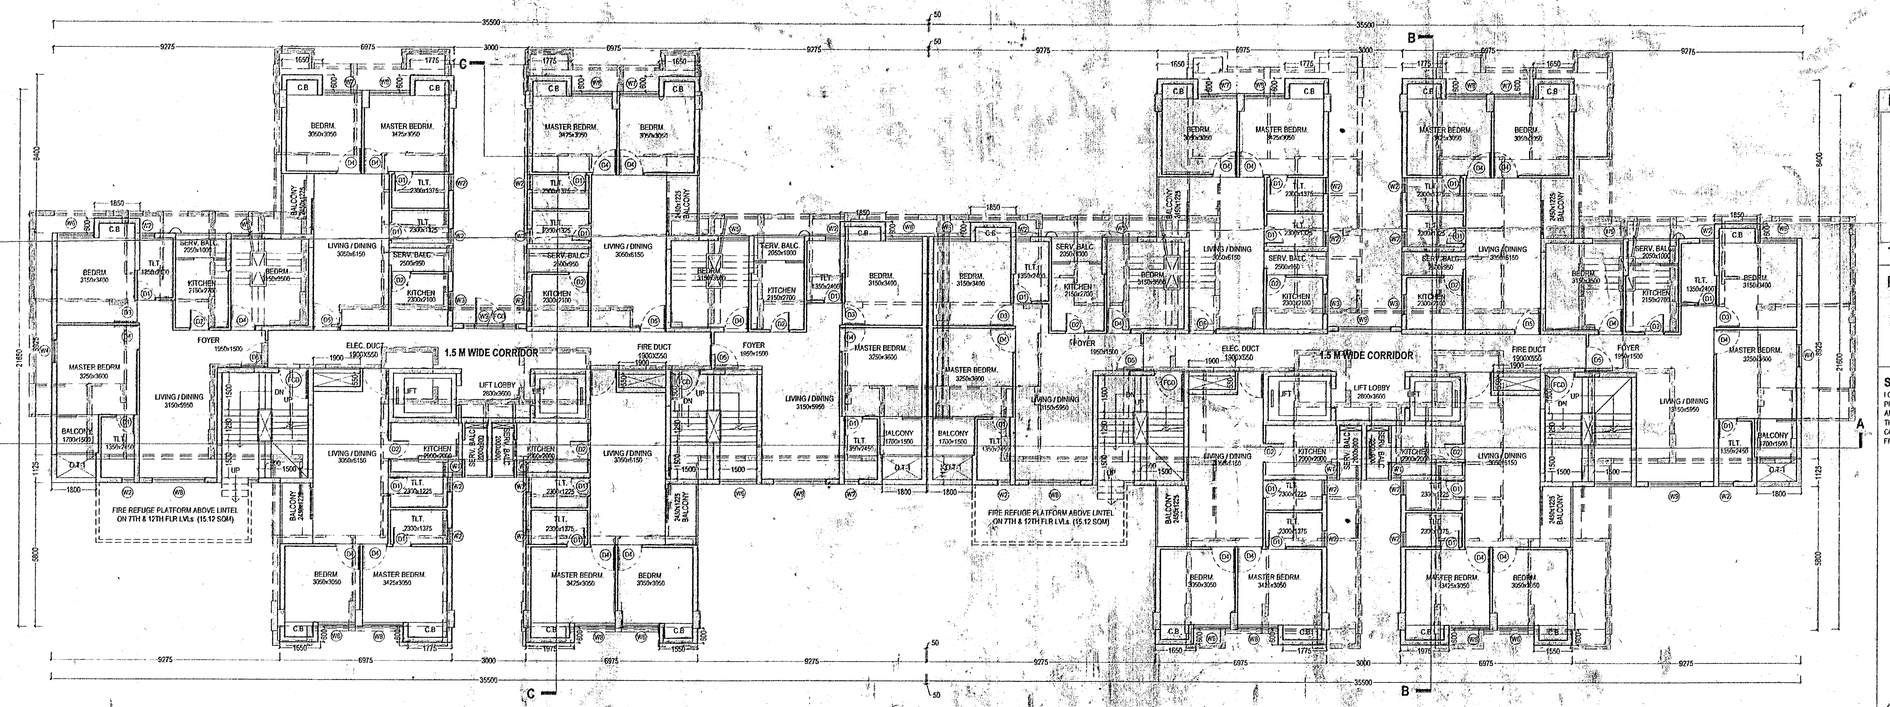

FLOOR PLAN (7TH & 12TH) OF BLOCK - 4, SHOWING FIRE REFUGE PLATFORMS

FLOOR PLAN (7TH & 12TH) OF BLOCK - 3, SHOWING FIRE REFUGE PLATFORMS

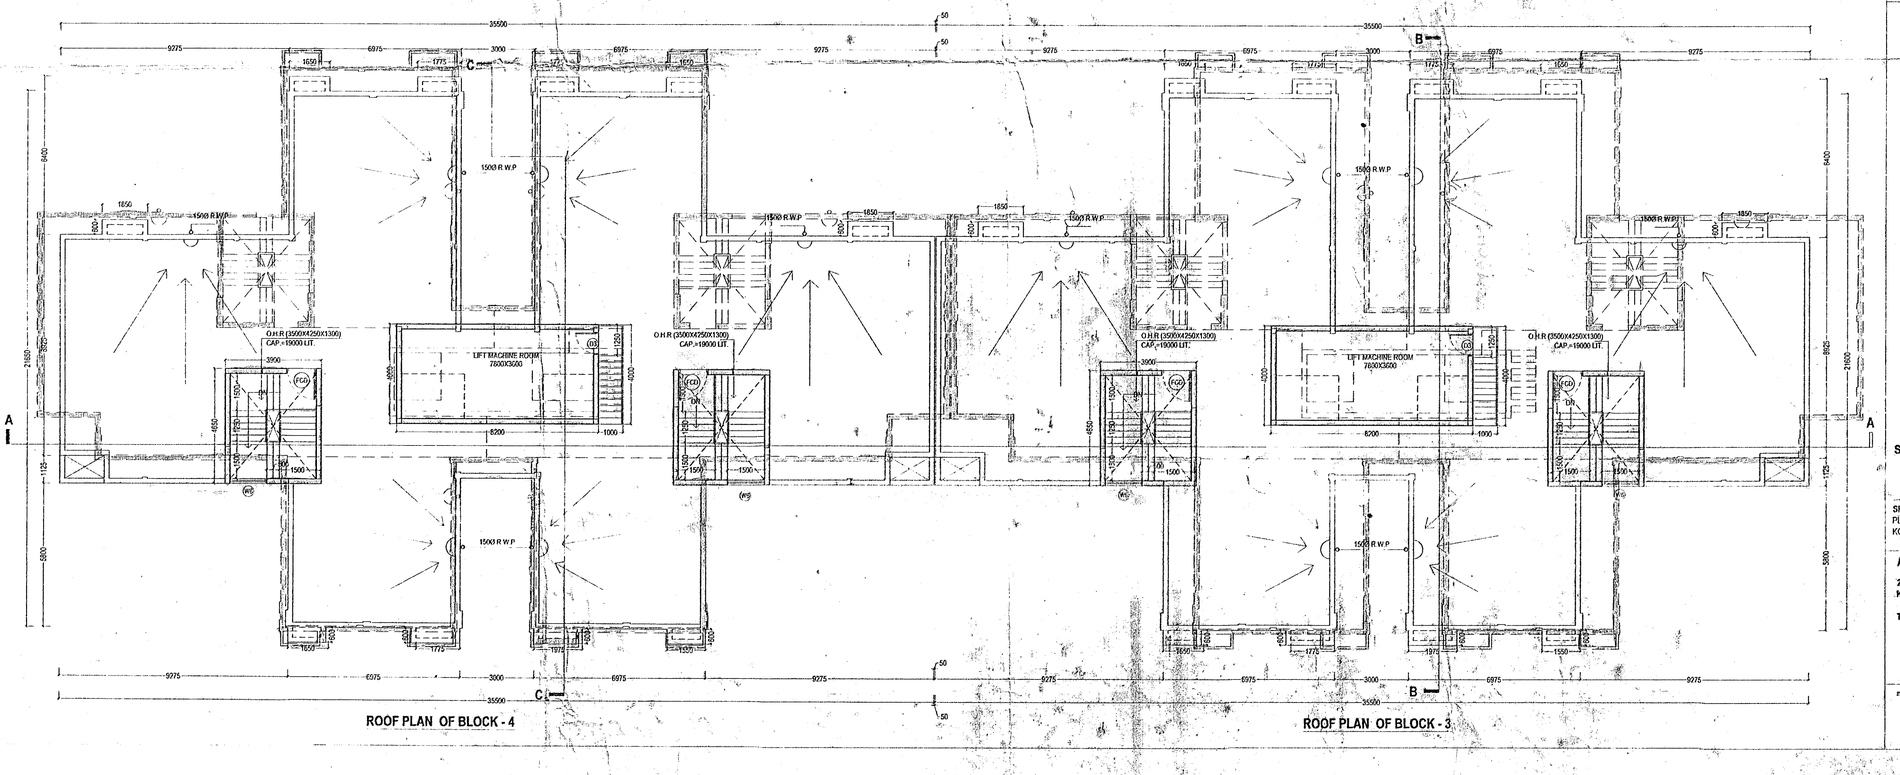

ROOF PLAN OF BLOCK - 4

ROOF PLAN OF BLOCK - 3

N

PROJECT

PROPOSED BLOCKS 3 & 4 WITH REDUCED FOOTPRINT OVER SANCTIONED PLANS FROM KRISHNANAGAR MUNICIPALITY DATED 06.07.2015. FURTHER RENEWED TILL 05.07.2020, OF G+13 STORIED RESIDENTIAL CUM COMMERCIAL COMPLEX ON PLOT JL. NO. 52 , KHATIAN NO. 4733 . DAG NO. 7884, MOUZA RUIPUKUR WARD NO. 16 (NOW 17) ON N.H 34 AT KRISHNANAGAR (HOLDING No. 2)

TITLE	DWG. NO.	DRAWN BY	DATE
PLANS OF BLOCK 3-4	IN/1126/CORP./OVR/02.	KAMALIKA	17.04.2019
	JOB NO.	CHECKED BY	SCALE
	IN / 1126	A. B.	1 : 100

SIGNATURE OF ARCHITECT

I CERTIFY THAT THE BUILDING PLAN HAS BEEN DRAWN UP AS PER PROVISION OF THE WEST BENGAL MUNICIPAL (BUILDING) RULES, 2007 AS AMENDED FROM TIME TO TIME AND AS PER THE SITE CONDITION WHEREIN THE PLOT IS BOUNDED BY BOUNDARY WALLS AND PILLARS AND IT CONFIRMS WITH THE PLAN IT IS BUILDABLE SITE AND NOT A TANK OR FILLED UP TANK.

Anirban Bhadurimondal
C.O.A. REG. No. CA / 2003 / 31394
Innate
Ballygunge Circular Road
Kolkata 700019

ANIRBAN BHADURIMONDAL
CA/2003/31394

SIGNATURE OF STRUCTURAL ENGINEER

THE STRUCTURAL DESIGNS AND DRAWINGS OF BOTH FOUNDATION AND SUPERSTRUCTURE OF THE BUILDING HAS BEEN MADE BY ME CONSIDERING ALL POSSIBLE LOADS INCLUDING THE SEISMIC LOAD AS PER NATIONAL BUILDING CODE OF INDIA AND CERTIFY THAT IT IS SAFE AND STABLE IN ALL RESPECTS.

S. N. Basu
B. E., MI. Struct., E.M.I.C.E.
ESE-1/15
534/1/1, Jodhpur Park
Kolkata 700068

S. N. BASU
B. E., MI. STRUCT. E.M.I.C.E.
ESE-1/15
534/1/1, JODHPUR PARK
KOLKATA-700 068

SHRISTI INFRASTRUCTURE DEVELOPMENT CORPORATION LTD.
Authorised Signatory

SIGNATURE OF OWNER

SHRISTI INFRASTRUCTURE DEVELOPMENT CORPORATION LIMITED,
PLOT NO. X-1,2&3, BLOCK-EP, SECTOR-V, SALTLAKE CITY,
KOLKATA-700091

ARCHITECT

26/2 Ballygunge Circular Road,
KOLKATA 700019

TEL : (033) 4000 6422 / 23 / 24 /25

INNATE

Mriganka Chatterjee
L.B.S. No K-M-13
Krishnagar, Nadia

this is a private & confidential document and should not be copied or lent without the consent of M/s INNATE