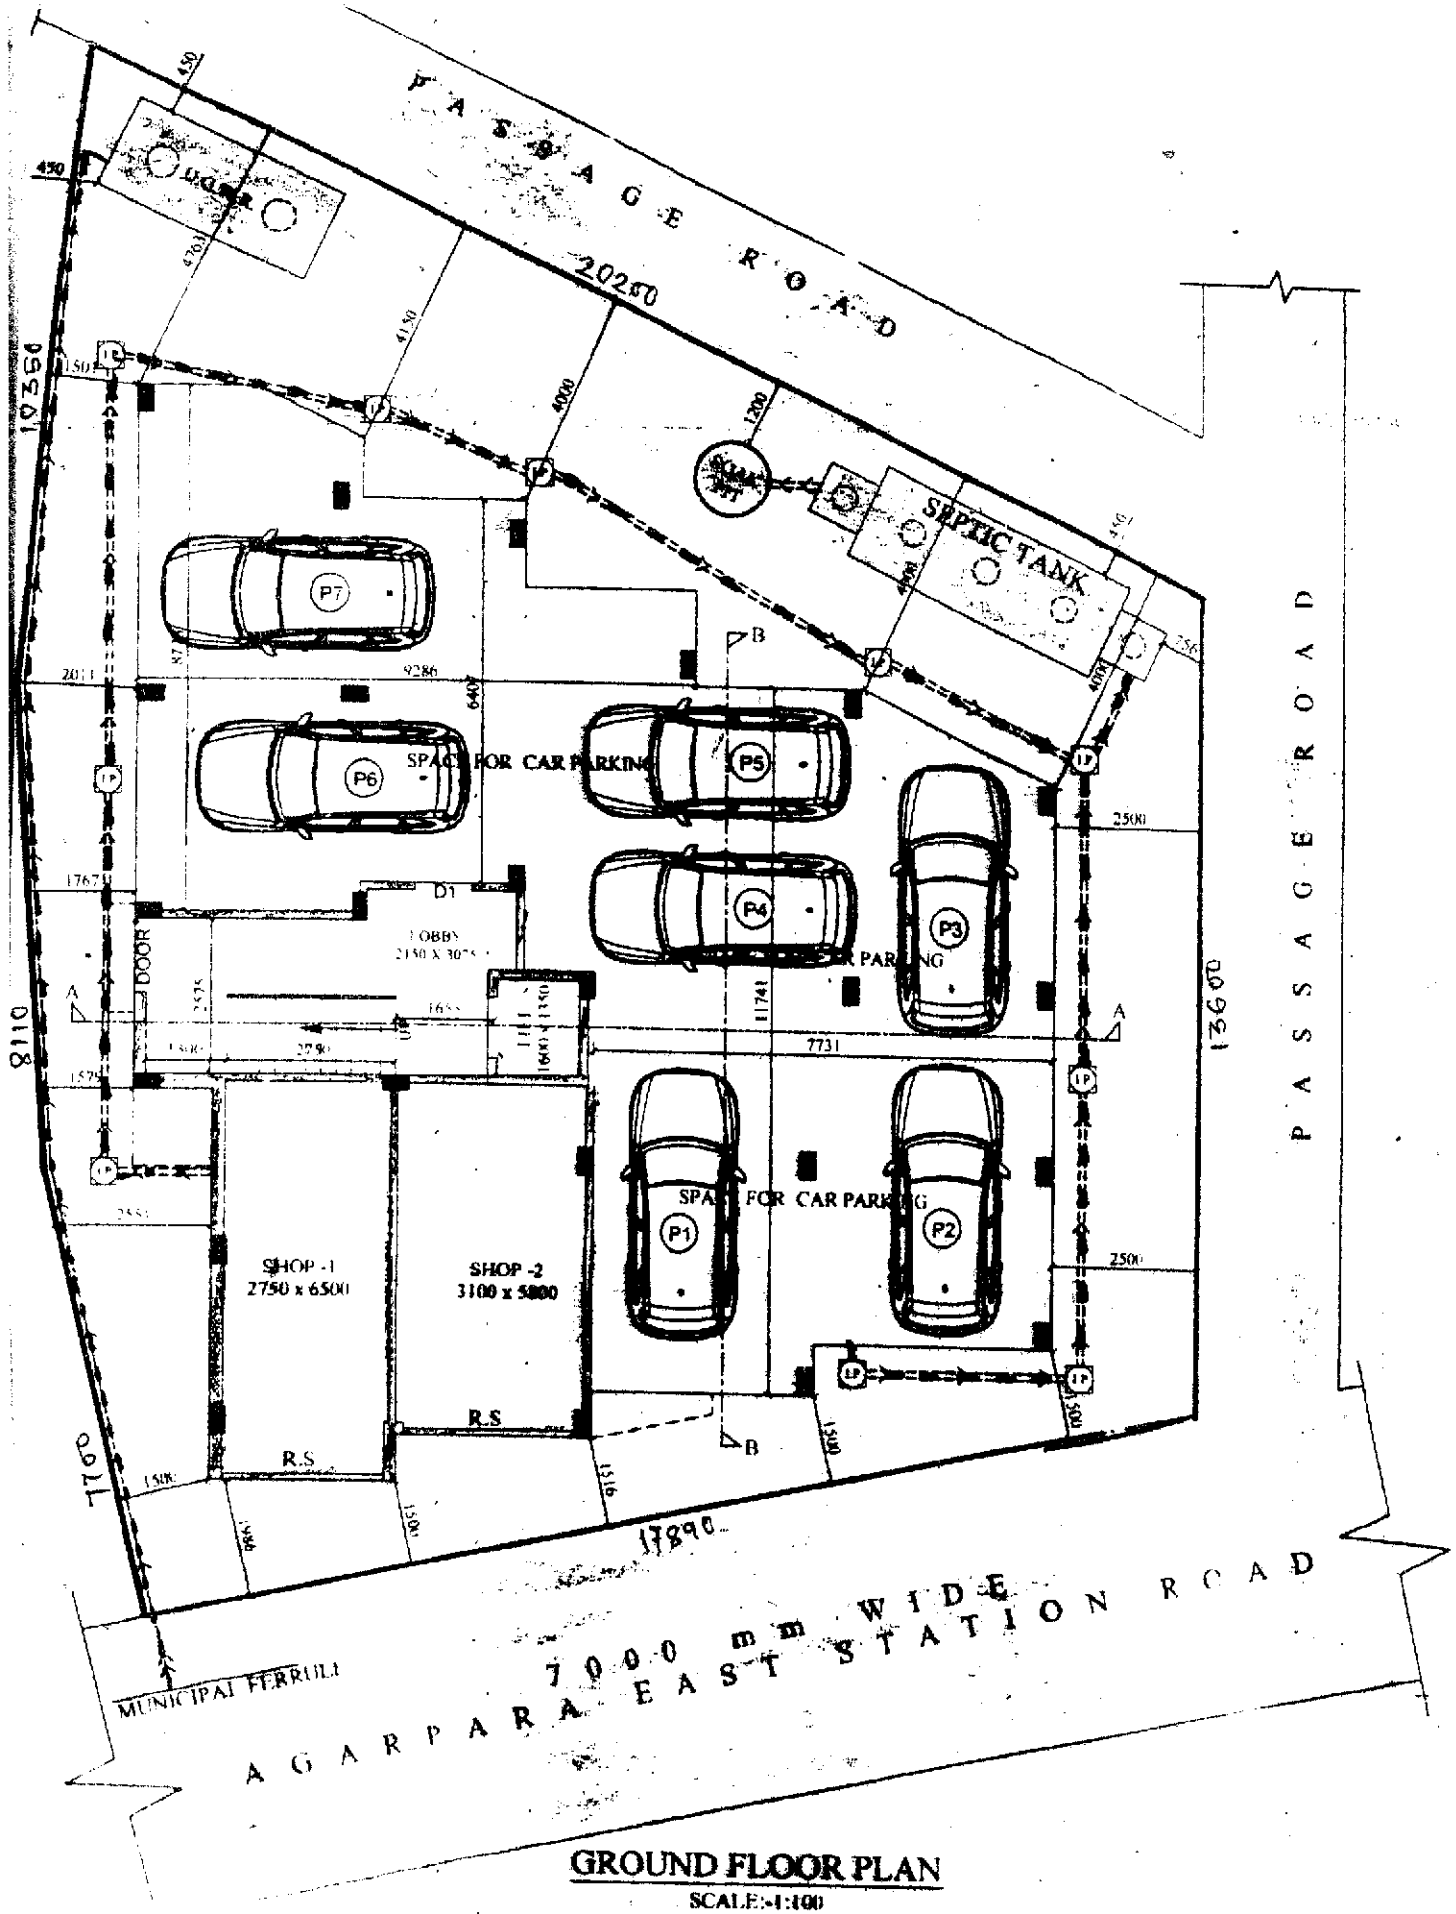

GROUND FLOOR PLAN

SCALE:-1:100