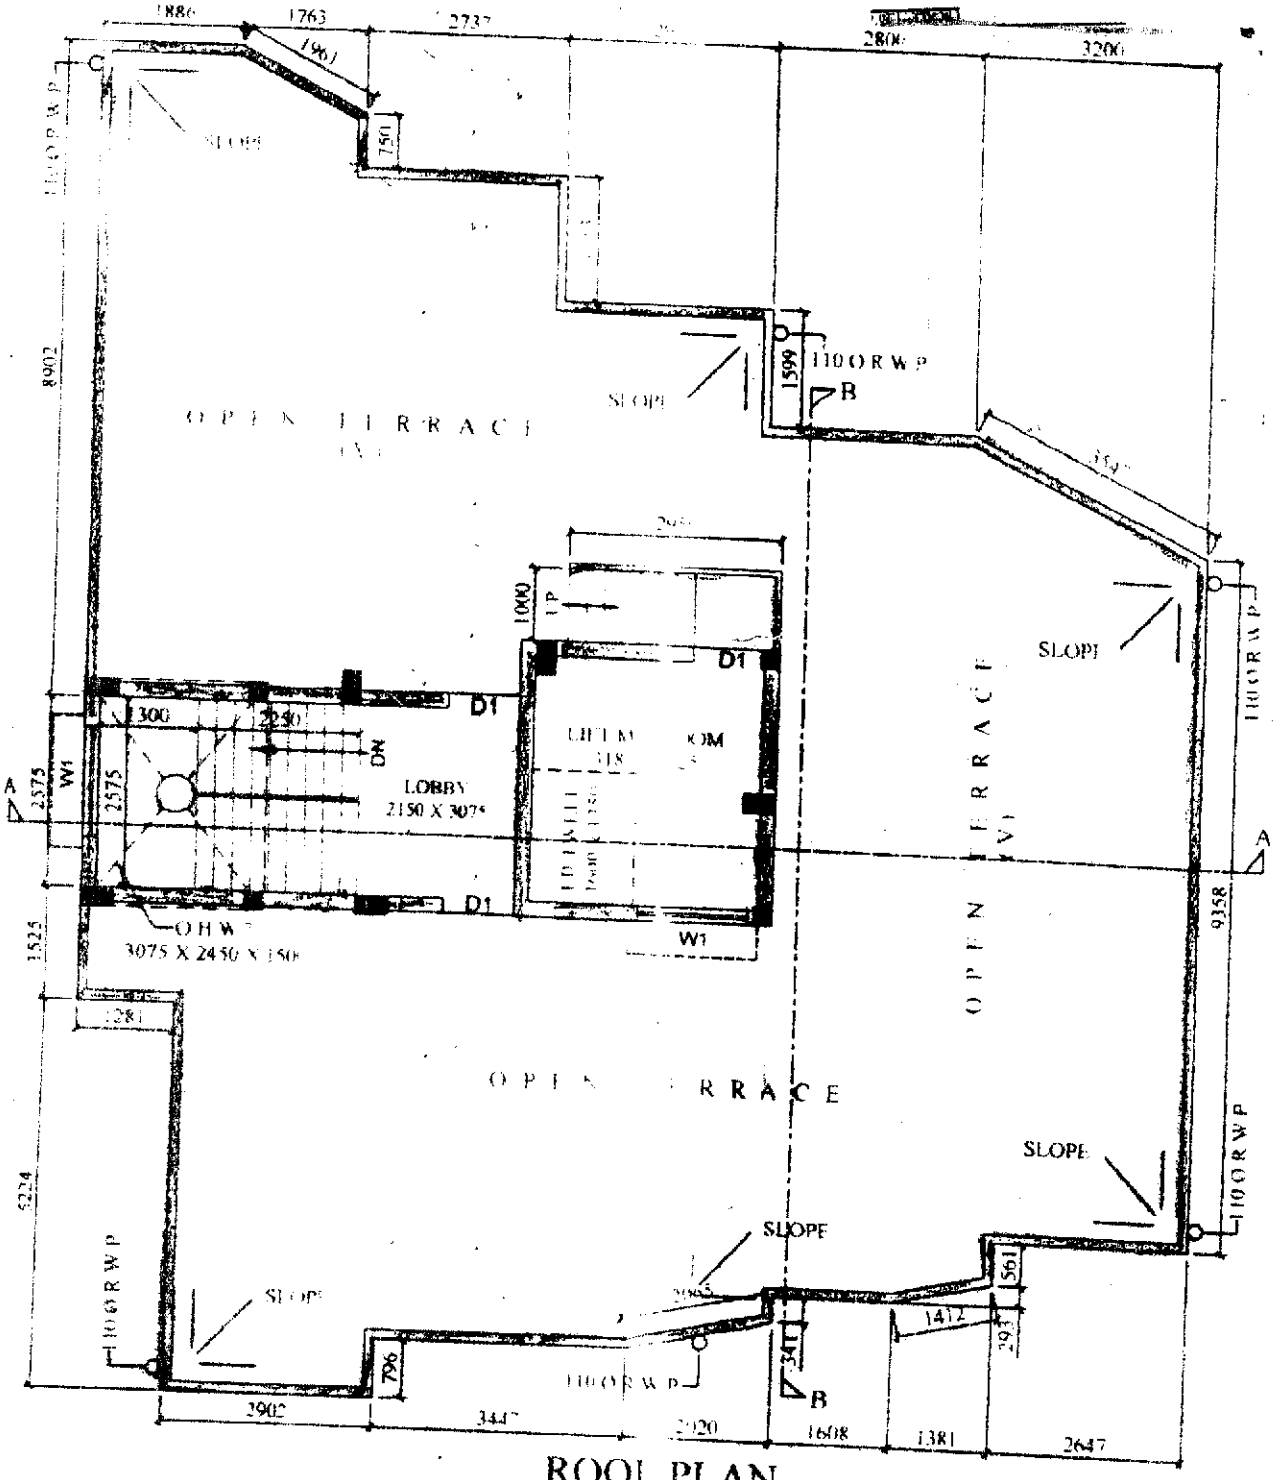

ROOF PLAN

SCALE - 1:100