WEST SIDE ELEVATION

SECTION AT – CC

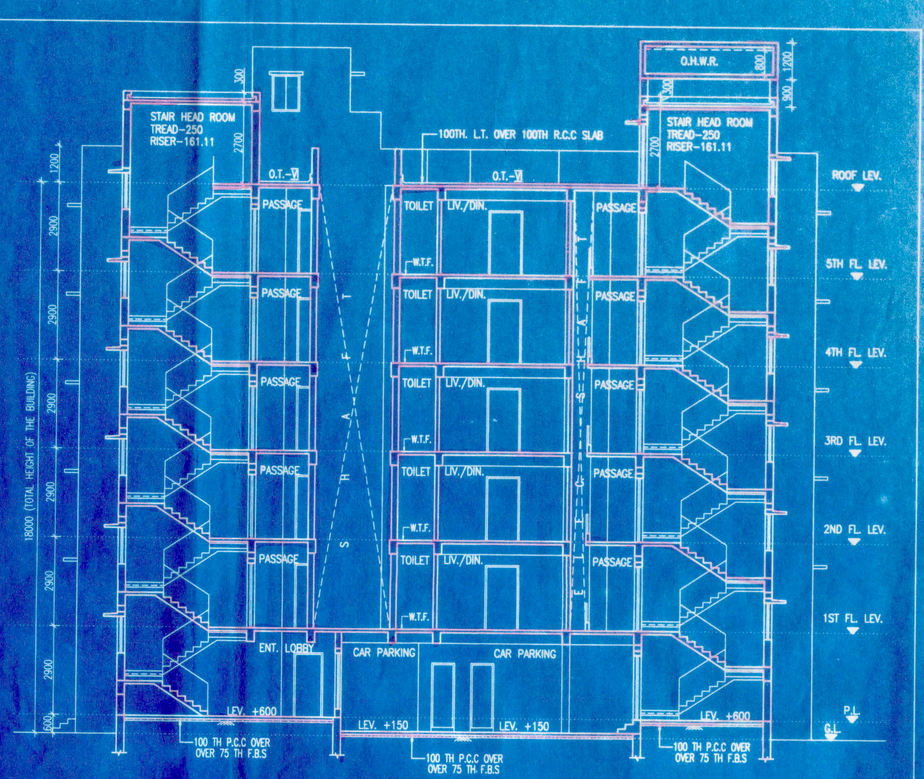

SECTION AT – DD

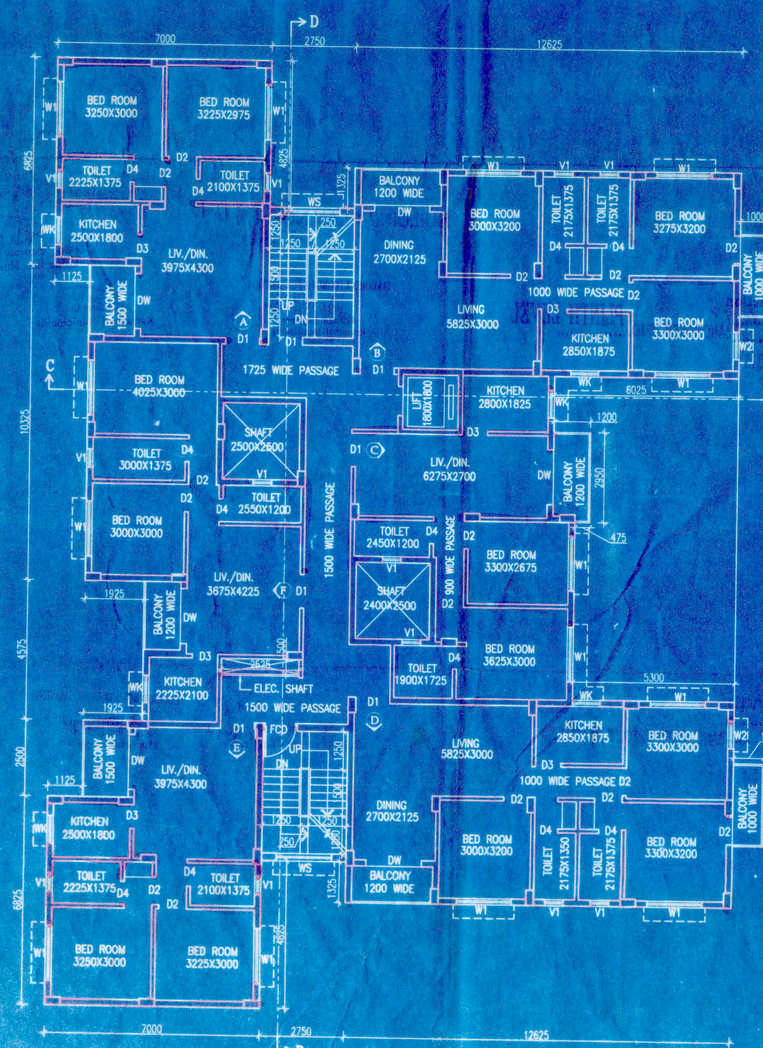

TYPICAL FLOOR PLAN
(1ST TO 5TH FLOOR)

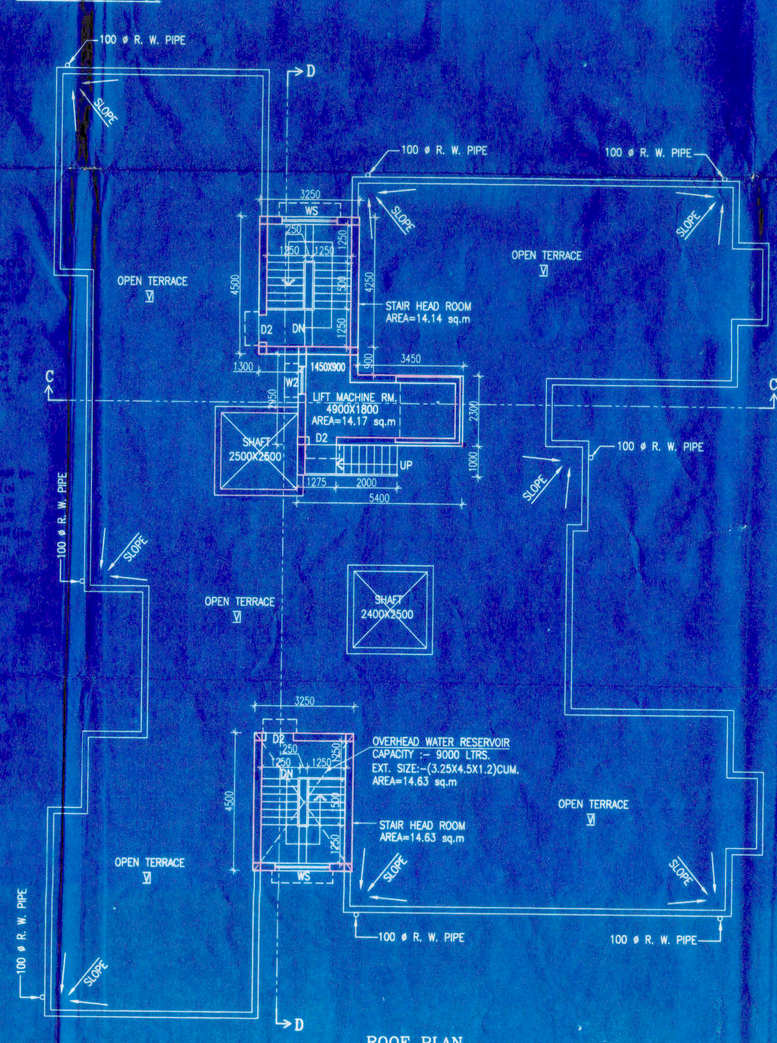

ROOF PLAN

GENERAL NOTES

1.ALL DIMENSIONS ARE IN MM.
2.ALL EXTERNAL WALLS 200TH. & INTERNAL WALLS ARE 125 & 75 THK.
3.ALL MASONRY WORKS ARE BOUNDED BY CEMENTMORTAR (1:6) & (1:4).
4.EXTERNAL PLASTER IS 25TH. & INTERNAL PLASTERIS 12MM. TH.WITH 1:4 MORTAR.
5.ALL CONC. GRADE IS M20 (1:1.5:3).

SCHEDULE OF DOORS & WINDOWS

TYPE	SILL	LINTEL	SIZE	TYPE	SILL	LINTEL	SIZE
D	-	2100	1500X2100	V1	900	2100	1800X1200
D1	-	2100	1100X2100	V2	900	2100	900X1200
D2	-	2100	900X2100	V3	900	2100	1500X1200
D3	-	2100	925X2100	VK	1050	2100	900X1050
D4	-	2100	750X2100	VK1	1050	2100	600X1050
DV	-	2100	1900X2100	W	900	2100	1800X1200
				V1	1200	2100	600X900
				V2	1200	2100	525X900

SANJIV J. PAREKH
M.E.(STRUCT.),M.E.(CONST.ENG.),
B.E.C.E., FIE(I)F0182(2-4)
E.S.E. NO. 104 (I) K.M.C.
SIGNATURE OF STRUCTURAL ENGINEER

For AHW STEELS LIMITED
Managing Director
SIGNATURE OF OWNER

ALOK ROY
Enlisted Geotechnical Engineer
Rajpur Sonarpur Municipality
No. 008 / G. T. Eng.
SIGNATURE OF GEO-TECHNICAL ENGINEER

CERTIFICATE OF STRUCTURAL STABILITY

WE HEARBY CERTIFY THAT THE FOUNDATION AND SUPERSTRUCTURE OF THE BUILDING PROPOSED FOR CONSTRUCTION ON PLOT- 12, STREET-MM FEEDER ROAD, WARD NO.-11, HAVE BEEN SO DESIGNED BY ME/US WILL MAKE SUCH FOUNDATION AND SUPER STRUCTURE SAFE IN ALL RESPECT INCLUDING THE CONSIDERATION OF BEARING CAPACITY AND SETTLEMENT OF SOIL ETC.

Rajkumar Agarwal
Architect
Member of Council of Architecture CA / 94 / 17940

SIGNATURE OF LBA
(NAME,ADDRESS AND EMPANEMENT NO.)
RAJ KUMAR AGRAWAL, ADDRESS.-8B, ROYD STREET,2ND FLOOR, KOL-16
COUNCIL NO.-CA/94/17940

TITLE — BLOCK – 2

TYPICAL FLOOR PLAN (1ST TO 5TH FLOOR), ROOF PLAN, WEST SIDE ELEVATION, SECTIONS.

PROJECT

PROPOSED G+V (18.0 M.) STORIED RESIDENTIAL BUILDING AT PRE NO. 5/1/B M.M. FEEDER ROAD, KOLKATA-700057, DAG NO.-3315, 3316, 3317, 3318, 3312/3867, KHATIAN NO.-3495, J.L. NO.-01, MOUZA-ARIADAHA KAMARHATI, P.S.-BELGHARIA, WARD NO.-11, BOROUGH NO.-II, HOLDING NO.-1206, DIST.-NORTH 24 PGS.

DATE	JOB. NO.	DEALT	CHECKED	SHEET NO.
07.03.16	ARCH/2015/860	SMRITI	NIRMAL	3 OF 8

SCALE 1:100

ARCHITECT

RAJ AGRAWAL & ASSOCIATES
8B, ROYD STREET,
KOLKATA - 16.

N