BLOCK - 1 : GROUND FLOOR PLAN

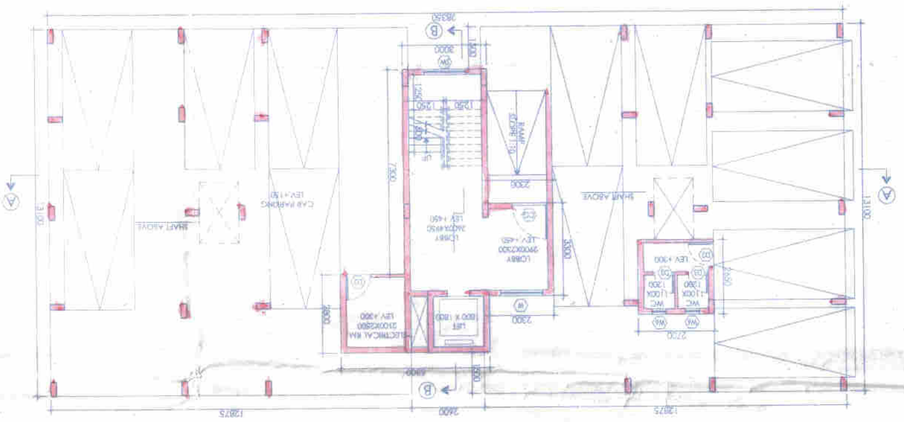

BLOCK - 2 & 3 : GROUND FLOOR PLAN

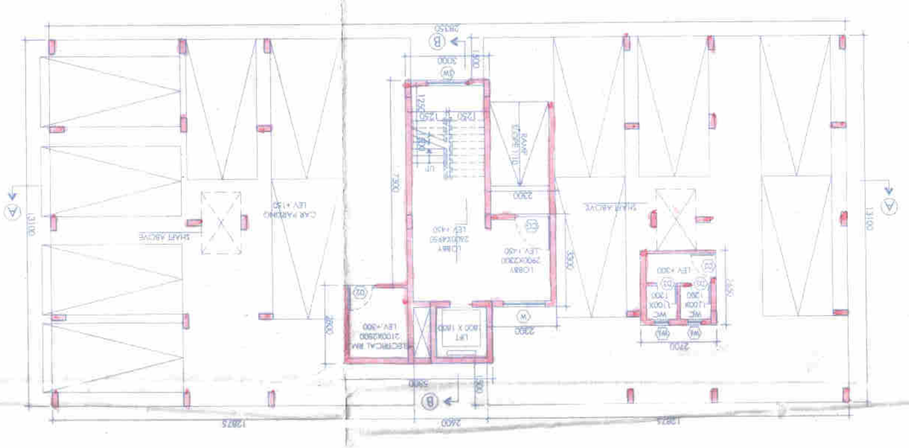

BLOCK - 1,2 & 3 : TYPICAL FLOOR PLAN (1ST TO 4TH)

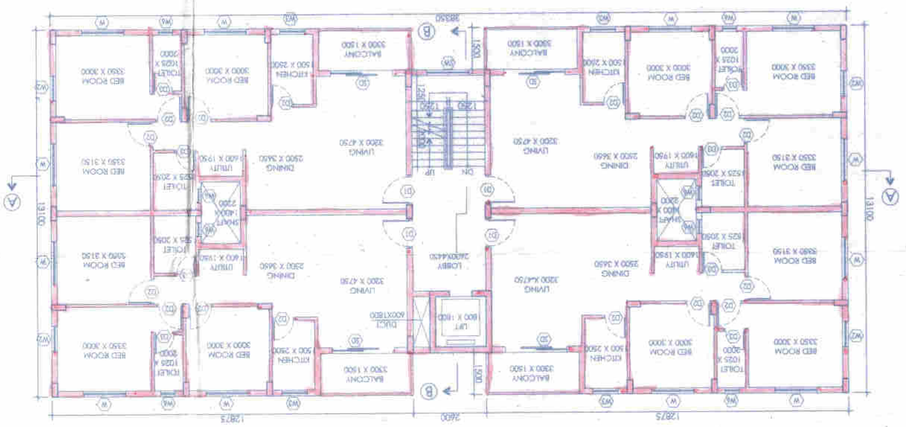

BLOCK - 1,2 & 3 : ROOF PLAN

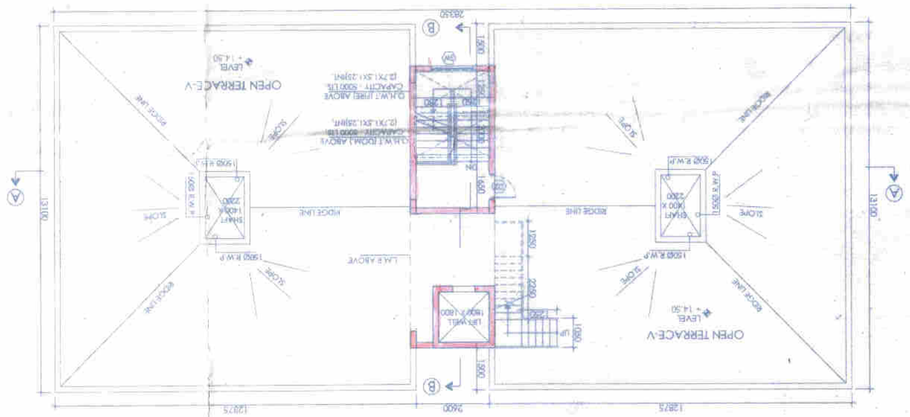

BLOCK - 1,2 & 3 : FRONT ELEVATION

BLOCK - 1,2 & 3 : SECTION A-A

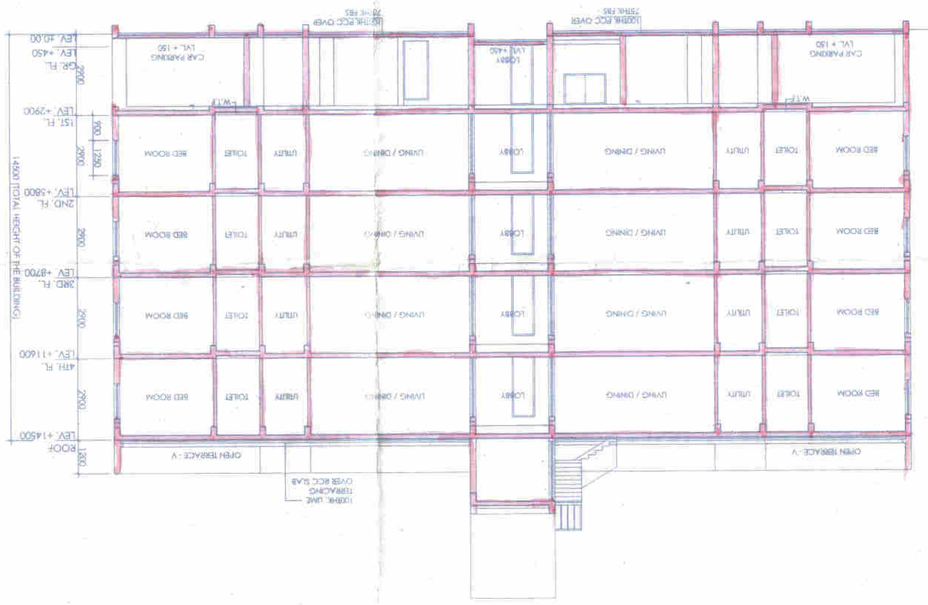

BLOCK-1,2 & 3 : SECTION B-B

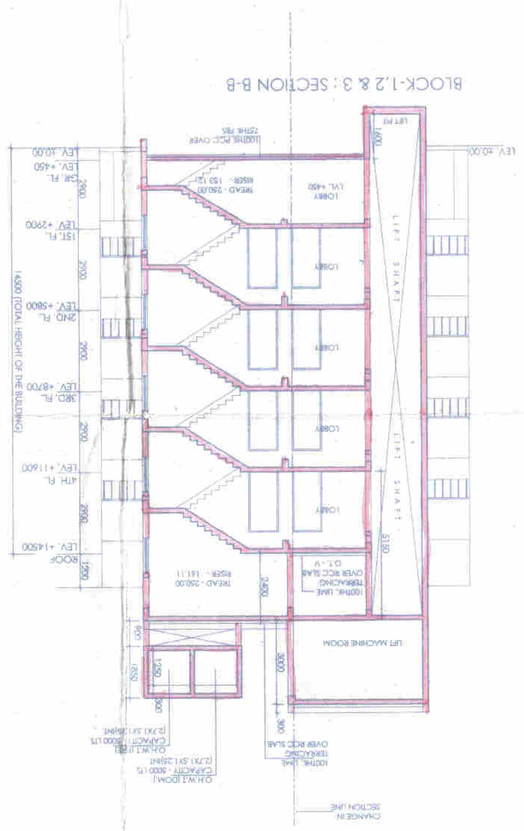

DOOR WINDOW SCHEDULE

MARK	SIZE	LINTEL	SILL
CG	1250X2150	2150	-
D	1500X2150	2150	-
D1	1050X2150	2150	-
D2	900X2150	2150	-
D3	800X2150	2150	-
SD1	2200X2450	2450	-
RS	2100X2150	2150	-
W1	1500X1250	2150	900
W2	900X1250	2150	900
W3	900X1060	2150	1050
W4	1000X1250	2150	900
W6	600X900	2150	1250
SW	1500X1250	2150	900

DRAWN BY : A.B | SCALE : 1:100 | REV. DATE: | DATE : 11.03.2015

CHK.BY : J.M. | DRG. NO. -SD-RSP-I-A02

ARCHITECT:

AAIN DESIGN STUDIO

ARCHITECTURAL | INTERIOR | REMODELLING | PROJECT DESIGN | PAINTING

7A, G BONDEL ROAD, GROUND FLOOR, KOLKATA 700019, INDIA (W.B.)

aaindesignstudio@gmail.com

PROJECT:

PROPOSED RESIDENTIAL COMPLEX
AT-MOUZA-RASAPUNJA, J.L.NO-15.
R.S.NO-92,KHATIAN NO. - 4416,4475,4476,
4477,4478,4479,4480,4481,4482,4483,4484,
4485,4486,4487,4488,4489,4490,4491,
4492,4493,4494,4495 & 4496
R.S.DAG NOS- 1842 (P), 1843 (P) & 1844
L.R.DAG NOS- 1251 (P), 1253 (P) & 1254 (P)
P.S-BISHNUPUR. DIST-24 PGS(SOUTH).
UNDER-RASAPUNJA G.P.

CLIENT

BENGAL ECO HOUSING PVT. LTD.
97A, SOUTHERN AVENUE,
KOLKATA - 700029.

TITLE:

FLOOR PLAN, SECTION & ELEVATION
BLOCK - 1,2 & 3
(PHASE-I)

SIGNATURE OF ARCHITECT.

ARCHITECT-
JUI MALLIK
COA REGN. NO.-CA/98/23940

CERTIFICATE OF STRUCTURAL ENGINEER.

I DO HEREBY CERTIFY WITH FULL RESPONSIBILITY THAT THE BUILDING PLAN HAS BEEN DRAWN UP AS PER SOUTH 24 - PARGANAS (MUNICIPAL AFFAIRS) DEPARTMENT WITH THE SITE PLAN ACROSS WITH THE SIZE. THE PLOT IS BOUNDARIED BY ROAD ON THE NORTH SIDE & ADJOINING BUILDINGS ON THE REMAINING SIDES WITH THE REGD. DEED PLAN.

CERTIFICATE OF STRUCTURAL ENGINEER.

THIS IS TO CERTIFY THAT THE STRUCTURAL DESIGN AND DRAWING OF RCH FOUNDATION AND SUPER STRUCTURE OF THE BUILDING HAS BEEN MADE BY ME CONSIDERING ALL POSSIBLE LOADS INCLUDING THE SEISMIC LOAD AS PER NATIONAL BUILDING CODE OF INDIA AND CERTIFIED THAT IT IS SAFE AND STABLE IN ALL RESPECTS.

SIGNATURE OF OWNER.

For Bengal Eco Housing Pvt. Ltd.
Authorised Signatory

NOTES

1. ALL DIMENSIONS ARE IN MILIMETRES.
2. ONLY WRITTEN DIMENSIONS ARE TO BE FOLLOWED.
3. ALL EXTERNAL WALL ARE 200MM. THICK AND INTERNAL WALL ARE 100MM. THICK UNLESS OTHER WISE NOTED.

Approved
Date: 6/05/15
(ISRATUL KASKAR)
Member
Planning Section
Kolkata Metropolitan Development Authority
Block-DP, Plot-2F, Sector-V
Salt Lake City, Kolkata-700 091

Signature should be obtained from the concern Govt. Developer
Name & Designation
Date