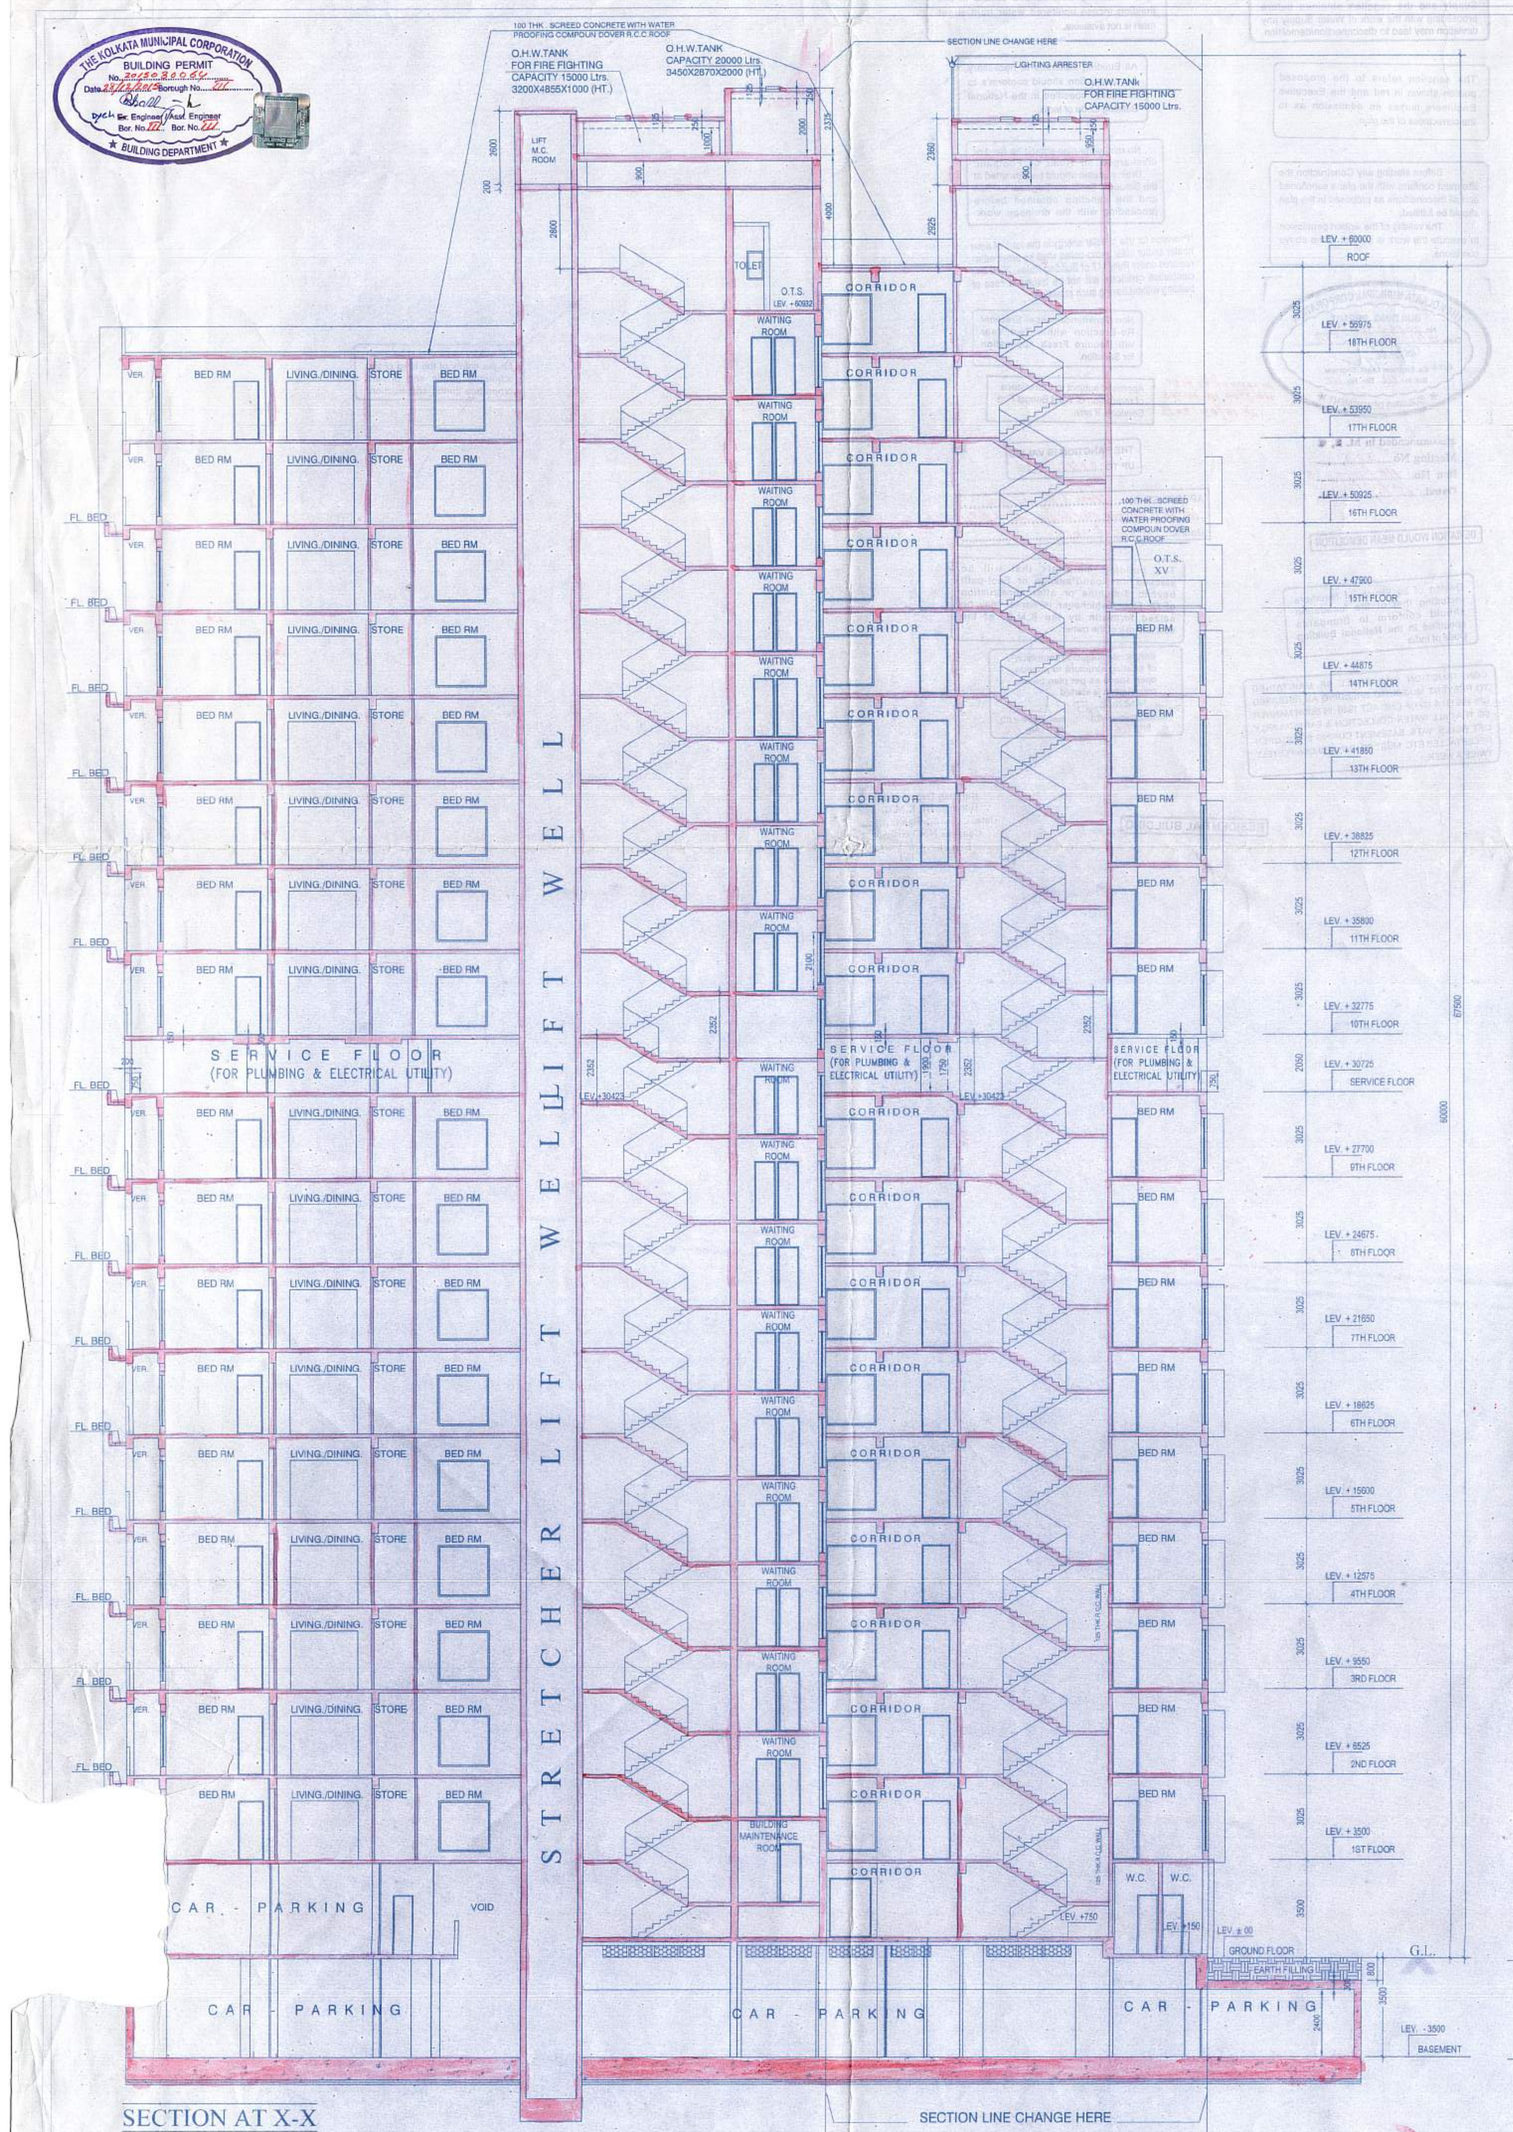

SECTION AT X-X
BLOCK - A

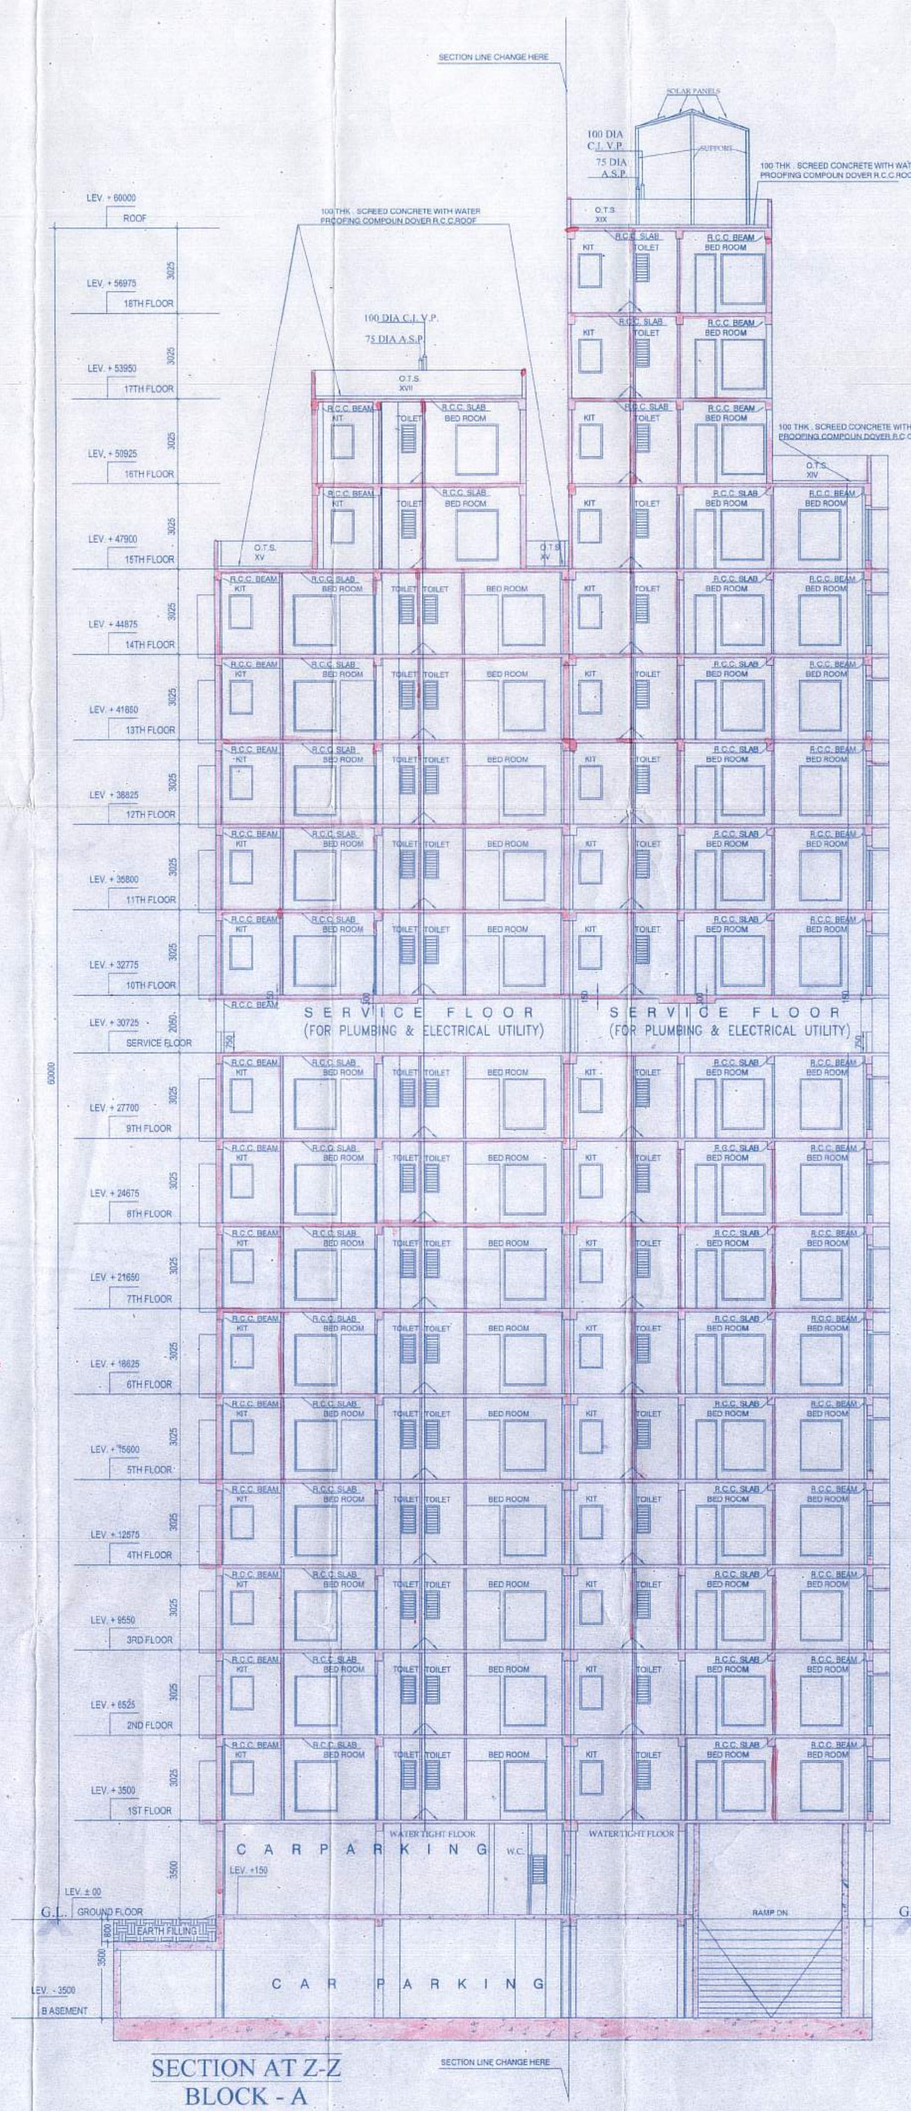

SECTION AT Z-Z
BLOCK - A

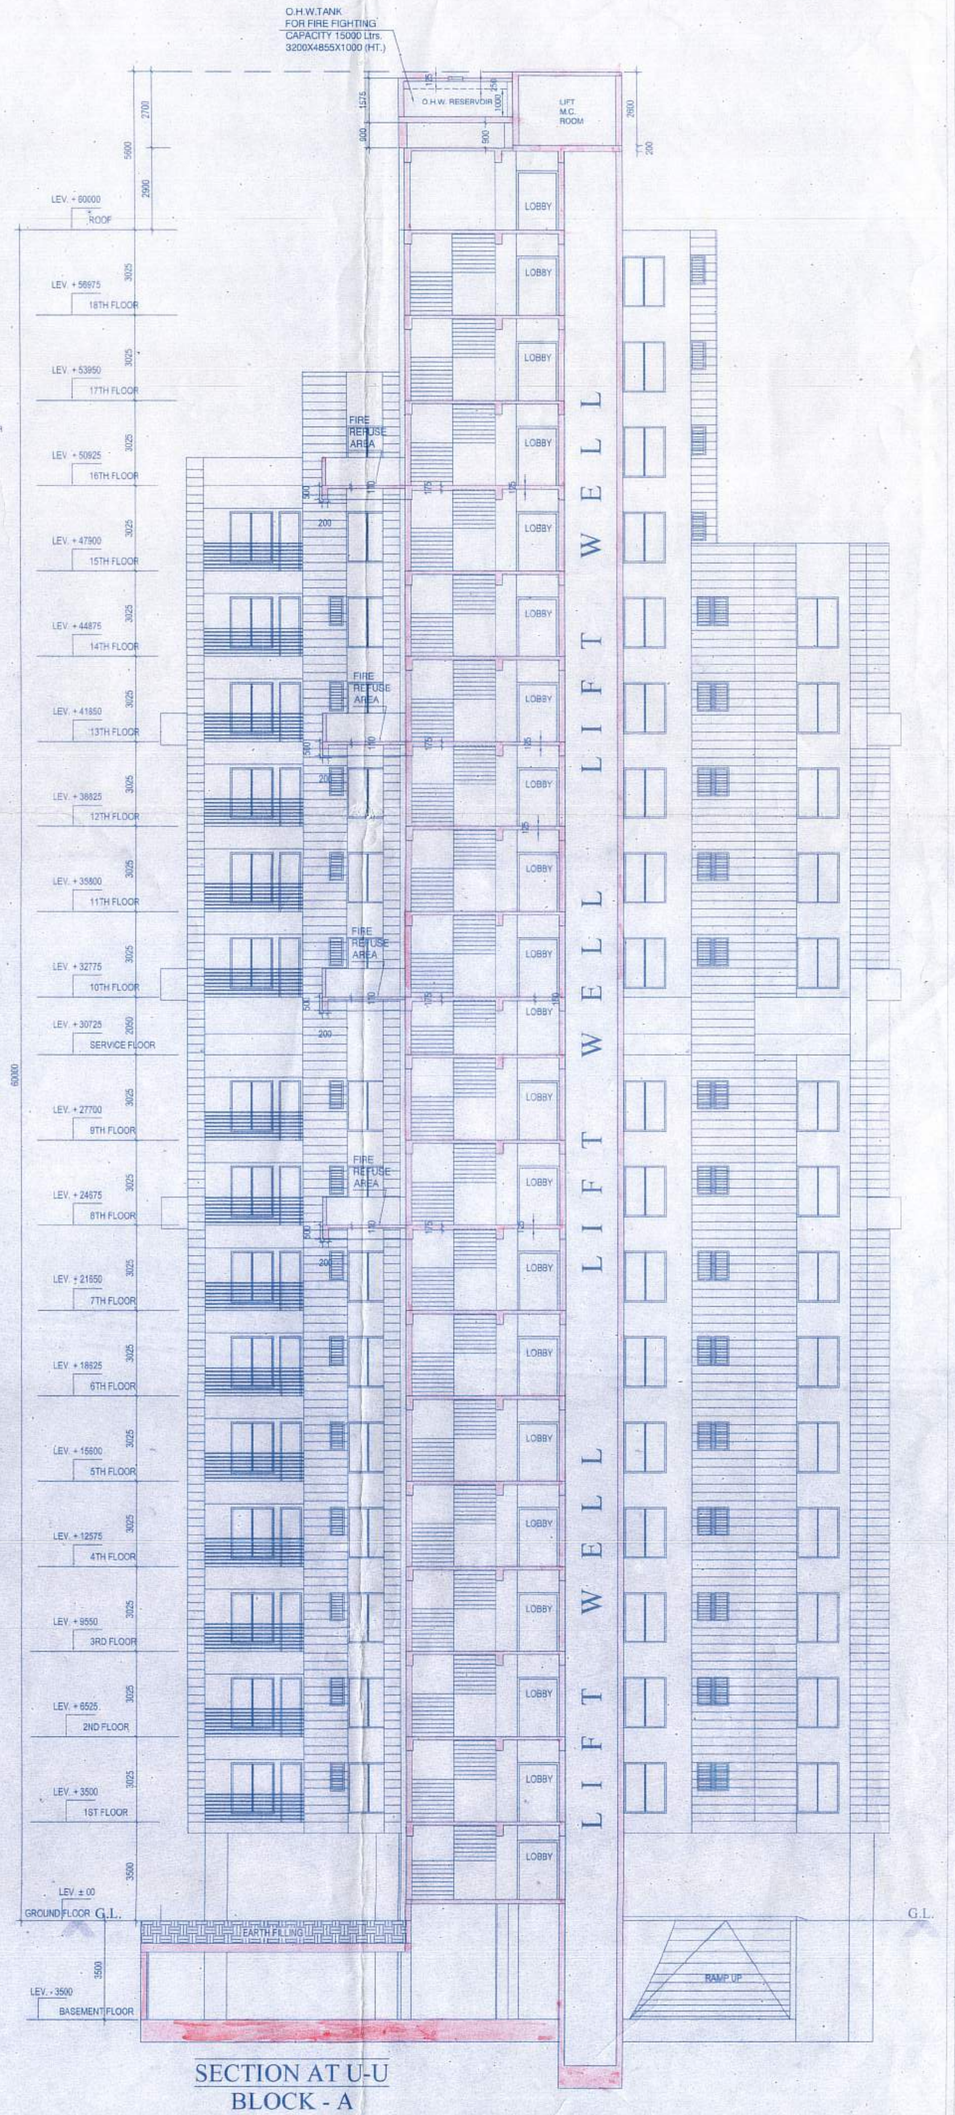

SECTION AT U-U
BLOCK - A

SHEET No. 6 of 9

SCALE =1:100
OTHER WISE MENTIONED

CONSULTANT:
GAUTAM CHAKRABARTI
G. Mo. Chakrabarti Group
ARCHITECTS & ENGINEERS
60, MUZAFFAR AHMED STREET
KOLKATA-700 016
PH.: 222-84646

KAY PEE REALCON PVT. LTD.
DIRECTOR
SIGNATURE OF OWNER/S

CERTIFICATE OF STRUC. ENGINEER

FOUNDATION & THE STRUCTURAL DESIGN & DRAWING OF BOTH HAS BEEN MADE BY ME SUPERSTRUCTURE OF THE BUILDING LOADS INCLUDING THE SEISMIC LOAD CONSIDERING ALL POSSIBLE AS PER THE NATIONAL BUILDING CODE OF INDIA & CERTIFIED THAT IT IS SAFE IN ALL RESPECTS.

M. K. ROY
B.C.E. (Jadavpur), M.Sc. TECH. (Manchester, U. K.)
A.M.C.E.T.C. ENG. M.I. STRUCT. E. (London)
M.membership No. 20100903
KMC Empanelled Structural Engineer,
Class-I, E.S.E. 1/6
SIGNATURE OF STRUCTURE REVIEWER

UTPAL SANTRA
B.C.E., M.C.E. (STRUCT.)
M.I.E.-M(1)1221810
KMC Empanelled Structural Engineer
Class-I, E.S.E. No. 1/55
SIGNATURE OF STRUCTURE ENGINEER

CERTIFICATE OF ARCHITECT/ LBS

THIS IS TO CERTIFY WITH FULL RESPONSIBILITY THAT THE PLAN HAS BEEN DRAWN UP AS PER PROVISION OF C.M.C BUILDING RULES 2009 AS AMENDED FROM TIME TO TIME AND THE SITE CONDITION INCLUDING THE WIDTH OF THE ABUTTING ROAD/COMMON PASSAGE CONFIRM WITH THE PLAN AND NOT A TANK OR FILLED UP TANK ALSO CERTIFY THAT THE BOUNDARY OF THE PREMISES DOES PHYSICALLY AGREE WITH THE PLAN.

AMITAVA RAHA, B.ARCH.
REGD. No. (CA/79/3170)
COUNCIL OF ARCHITECTURE
SIGNATURE OF ARCHITECT/L.B.S.

PROPOSED BLOCKS OF BUILDINGS (BLOCK-A BASEMENT + GROUND + SERVICE FLOOR + PARTLY XV + XVI + XVII + XVIII STORIED RESIDENTIAL BUILDING OF HT:- 60.0 M), (BLOCK-B BASEMENT + GROUND +SERVICE FLOOR + PARTLY II + III STORIED ASSEMBLY BUILDING OF HT:- 19.117 M) & (BLOCK-C TWO STORIED BUILDING IS FOR ASSEMBLY USE OF HT:- 6.65 M)AT PREMISES NO- 150A, DR. SURESH CHANDRA BANERJEE ROAD, KOLKATA - 700 010, P.S. BELIAGHATA, WARD NO. 34, BOROUGH NO. III. U/S 393 OF K.M.C. ACT 1980 UNDER BUILDING RULE 2009 WITH AMENDMENT NOTIFICATION